


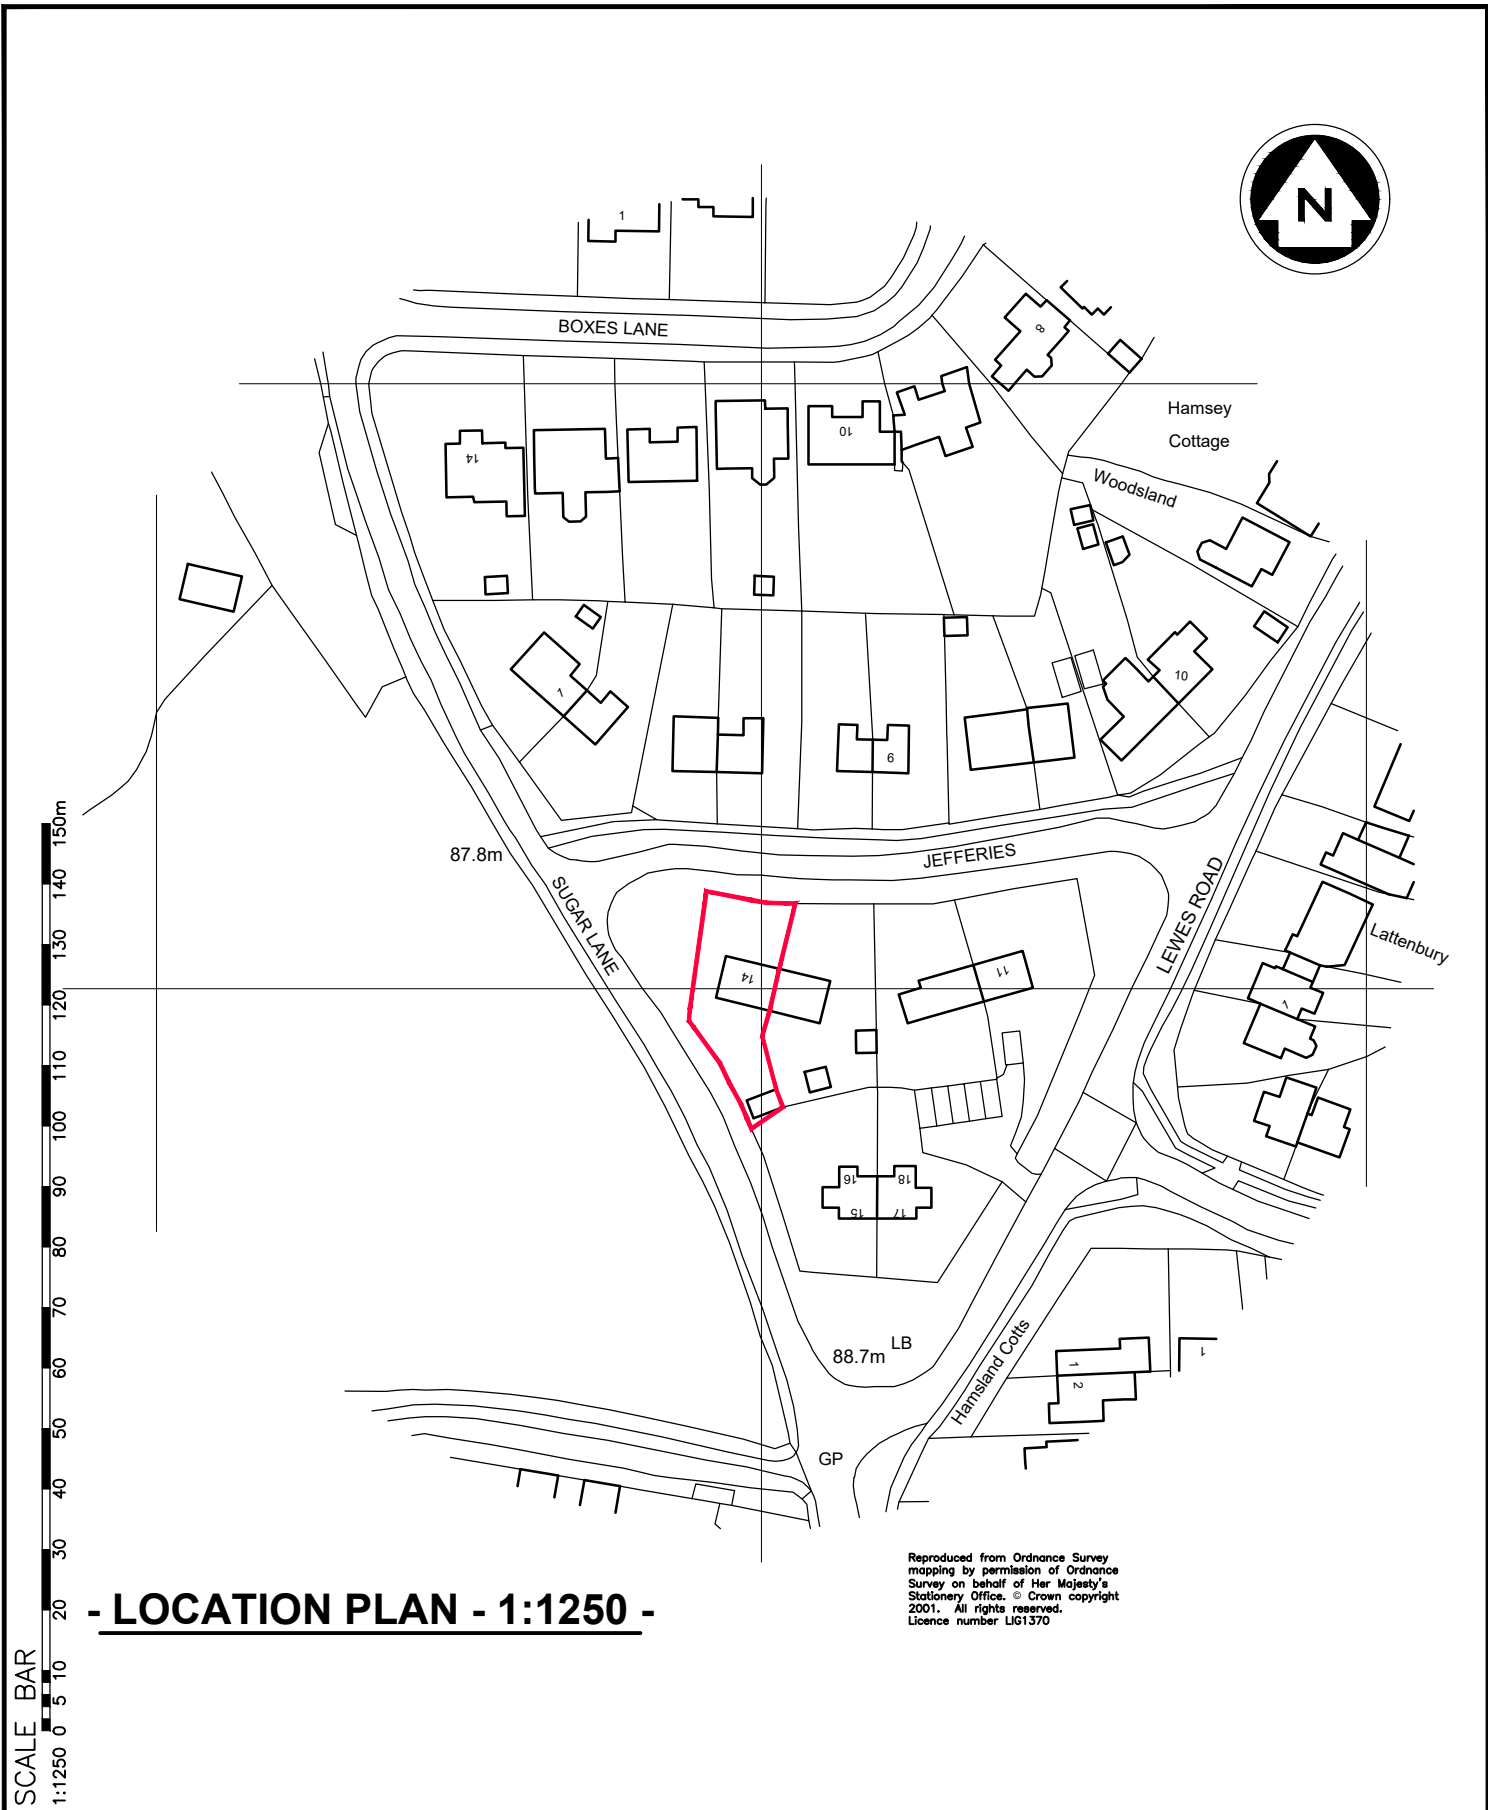

- LOCATION PLAN - 1:1250 -

T. J. Evans

Building Drawings
& Technical Service

Holly's Choice
Spithurst Road
Barcombe
East Sussex BN8 5EF
Telephone (01273) 400835
E-mail: Tim@TJEvansLtd.co.uk



Client **Mr & Mrs C MacNaughton**

Job Title **PROPOSED EXTENSION & ALTERATIONS**
14 JEFFERIES
HORSTED KEYNES
WEST SUSSEX RH17 7DR

Drawing Title **LOCATION PLAN**

Paper Size **A4**

Date **November 2024**

Drawing No. **5 2 4 / 0 3 0 / 9 9**

0