


- KEY
- PROPOSED RUSTIC OAK FEATHER EDGE FENCING
 - APPLICATION BOUNDARY
 - PROPOSED PORCELAIN TILE
 - EXISTING PEA SHINGLE TO SIDE ACCESS
 - PROPOSED BRICK PAVEMENTS
 - NEW OAK SLEEPER

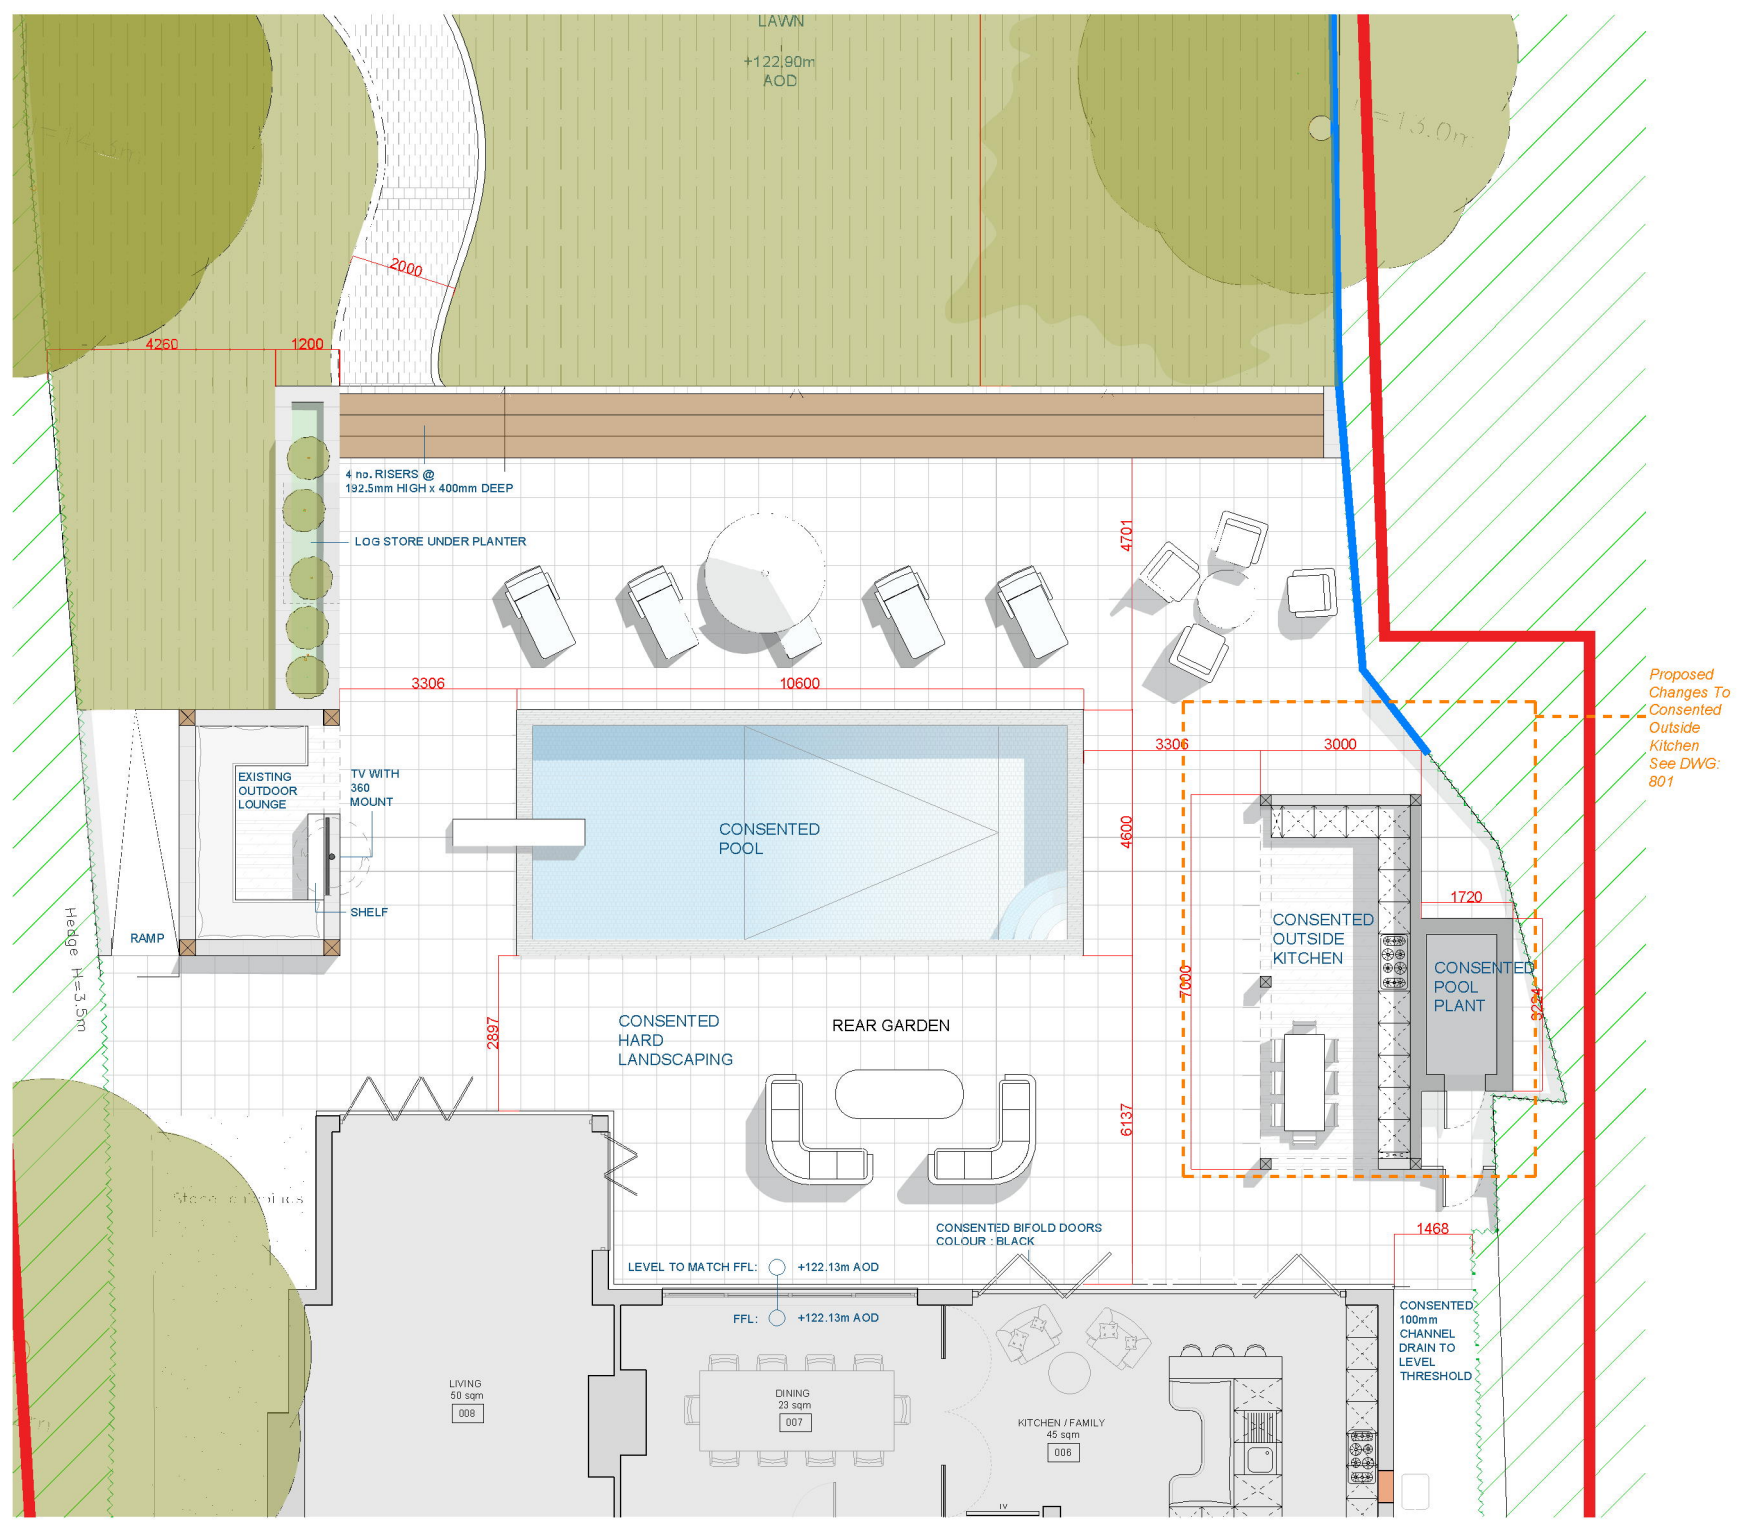

Proposed Changes To Consented Outside Kitchen See DWG: 801

made Architects Ltd
The Studio | 114 Bedford Row | London WC1R 4EJ
t: +44 (0)20 7410 4400
e: info@madearchitects.com
www.madearchitects.com

Client: Michael Fenton
Job: 2218
Address: Kilnwood Cottage, Turners Hill, Crawley, RH10 4HB
Drawing: Consented Hard Landscaping Plan
Scale: 1:50
Drawn: MFD
Checked: MFD
Date: 04/10/2024
Size: A1

PRELIMINARY
Use in design without authorisation is prohibited

Rev: P1
800