
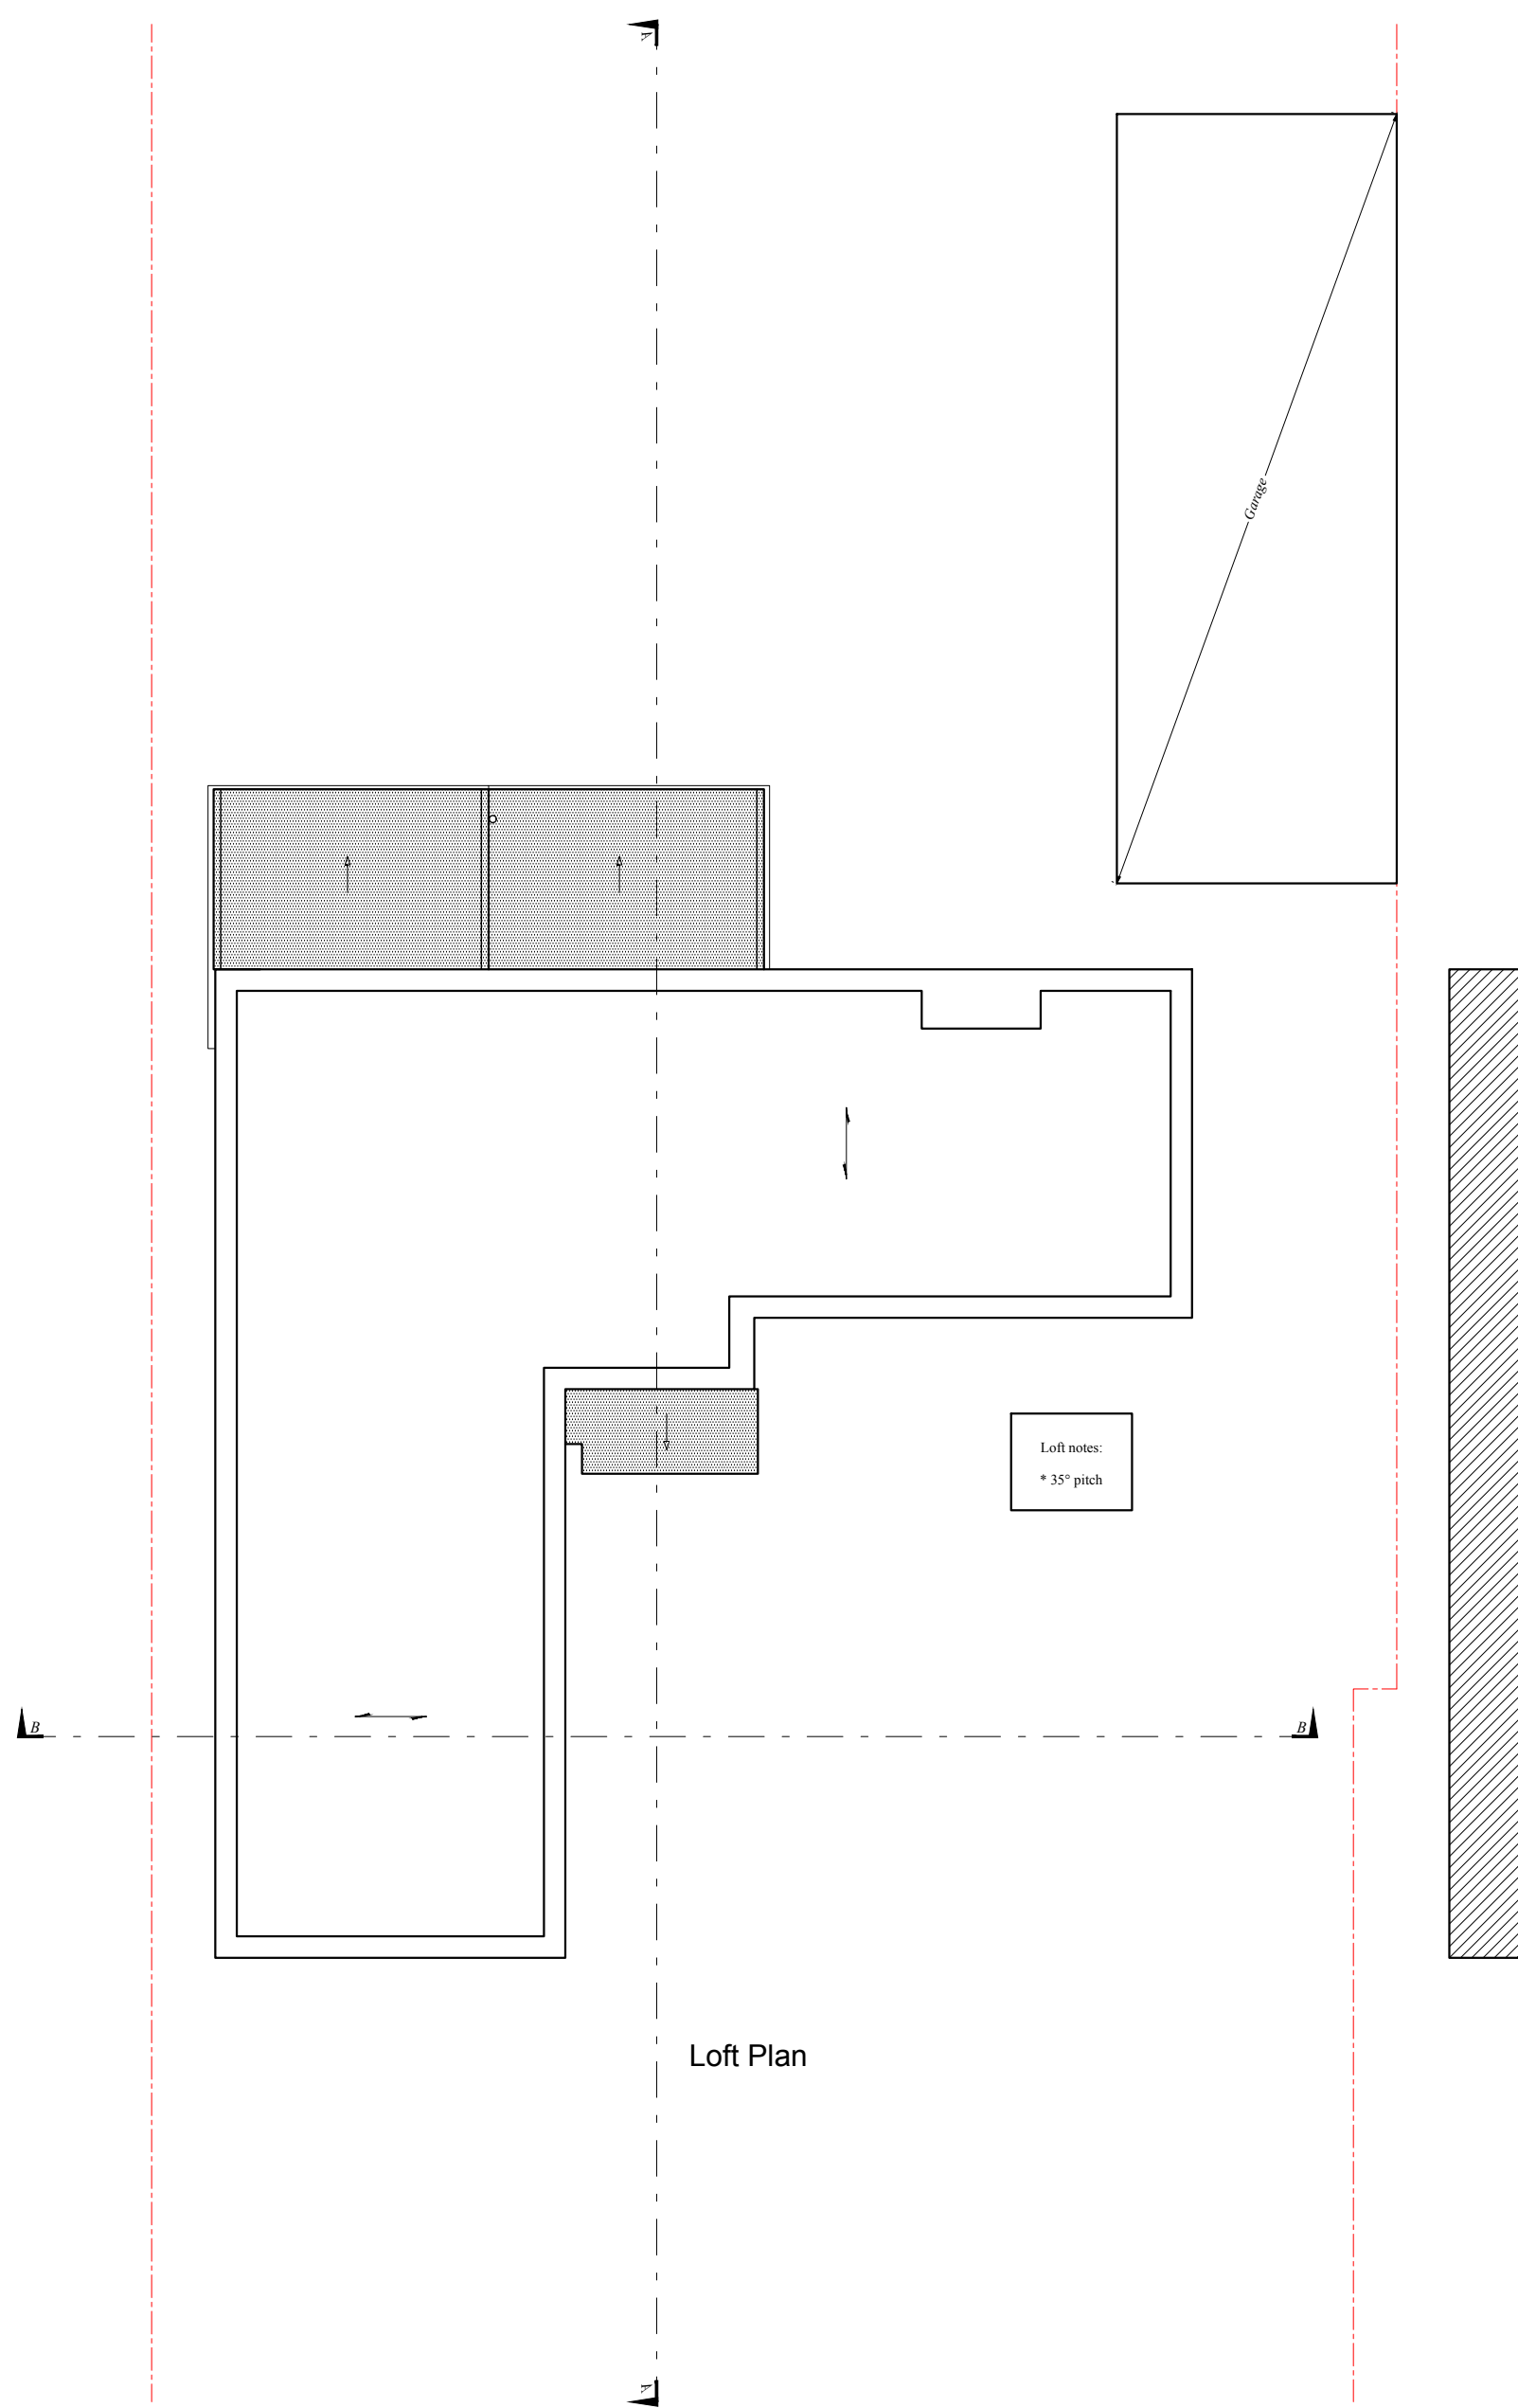
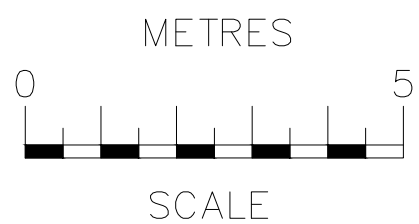


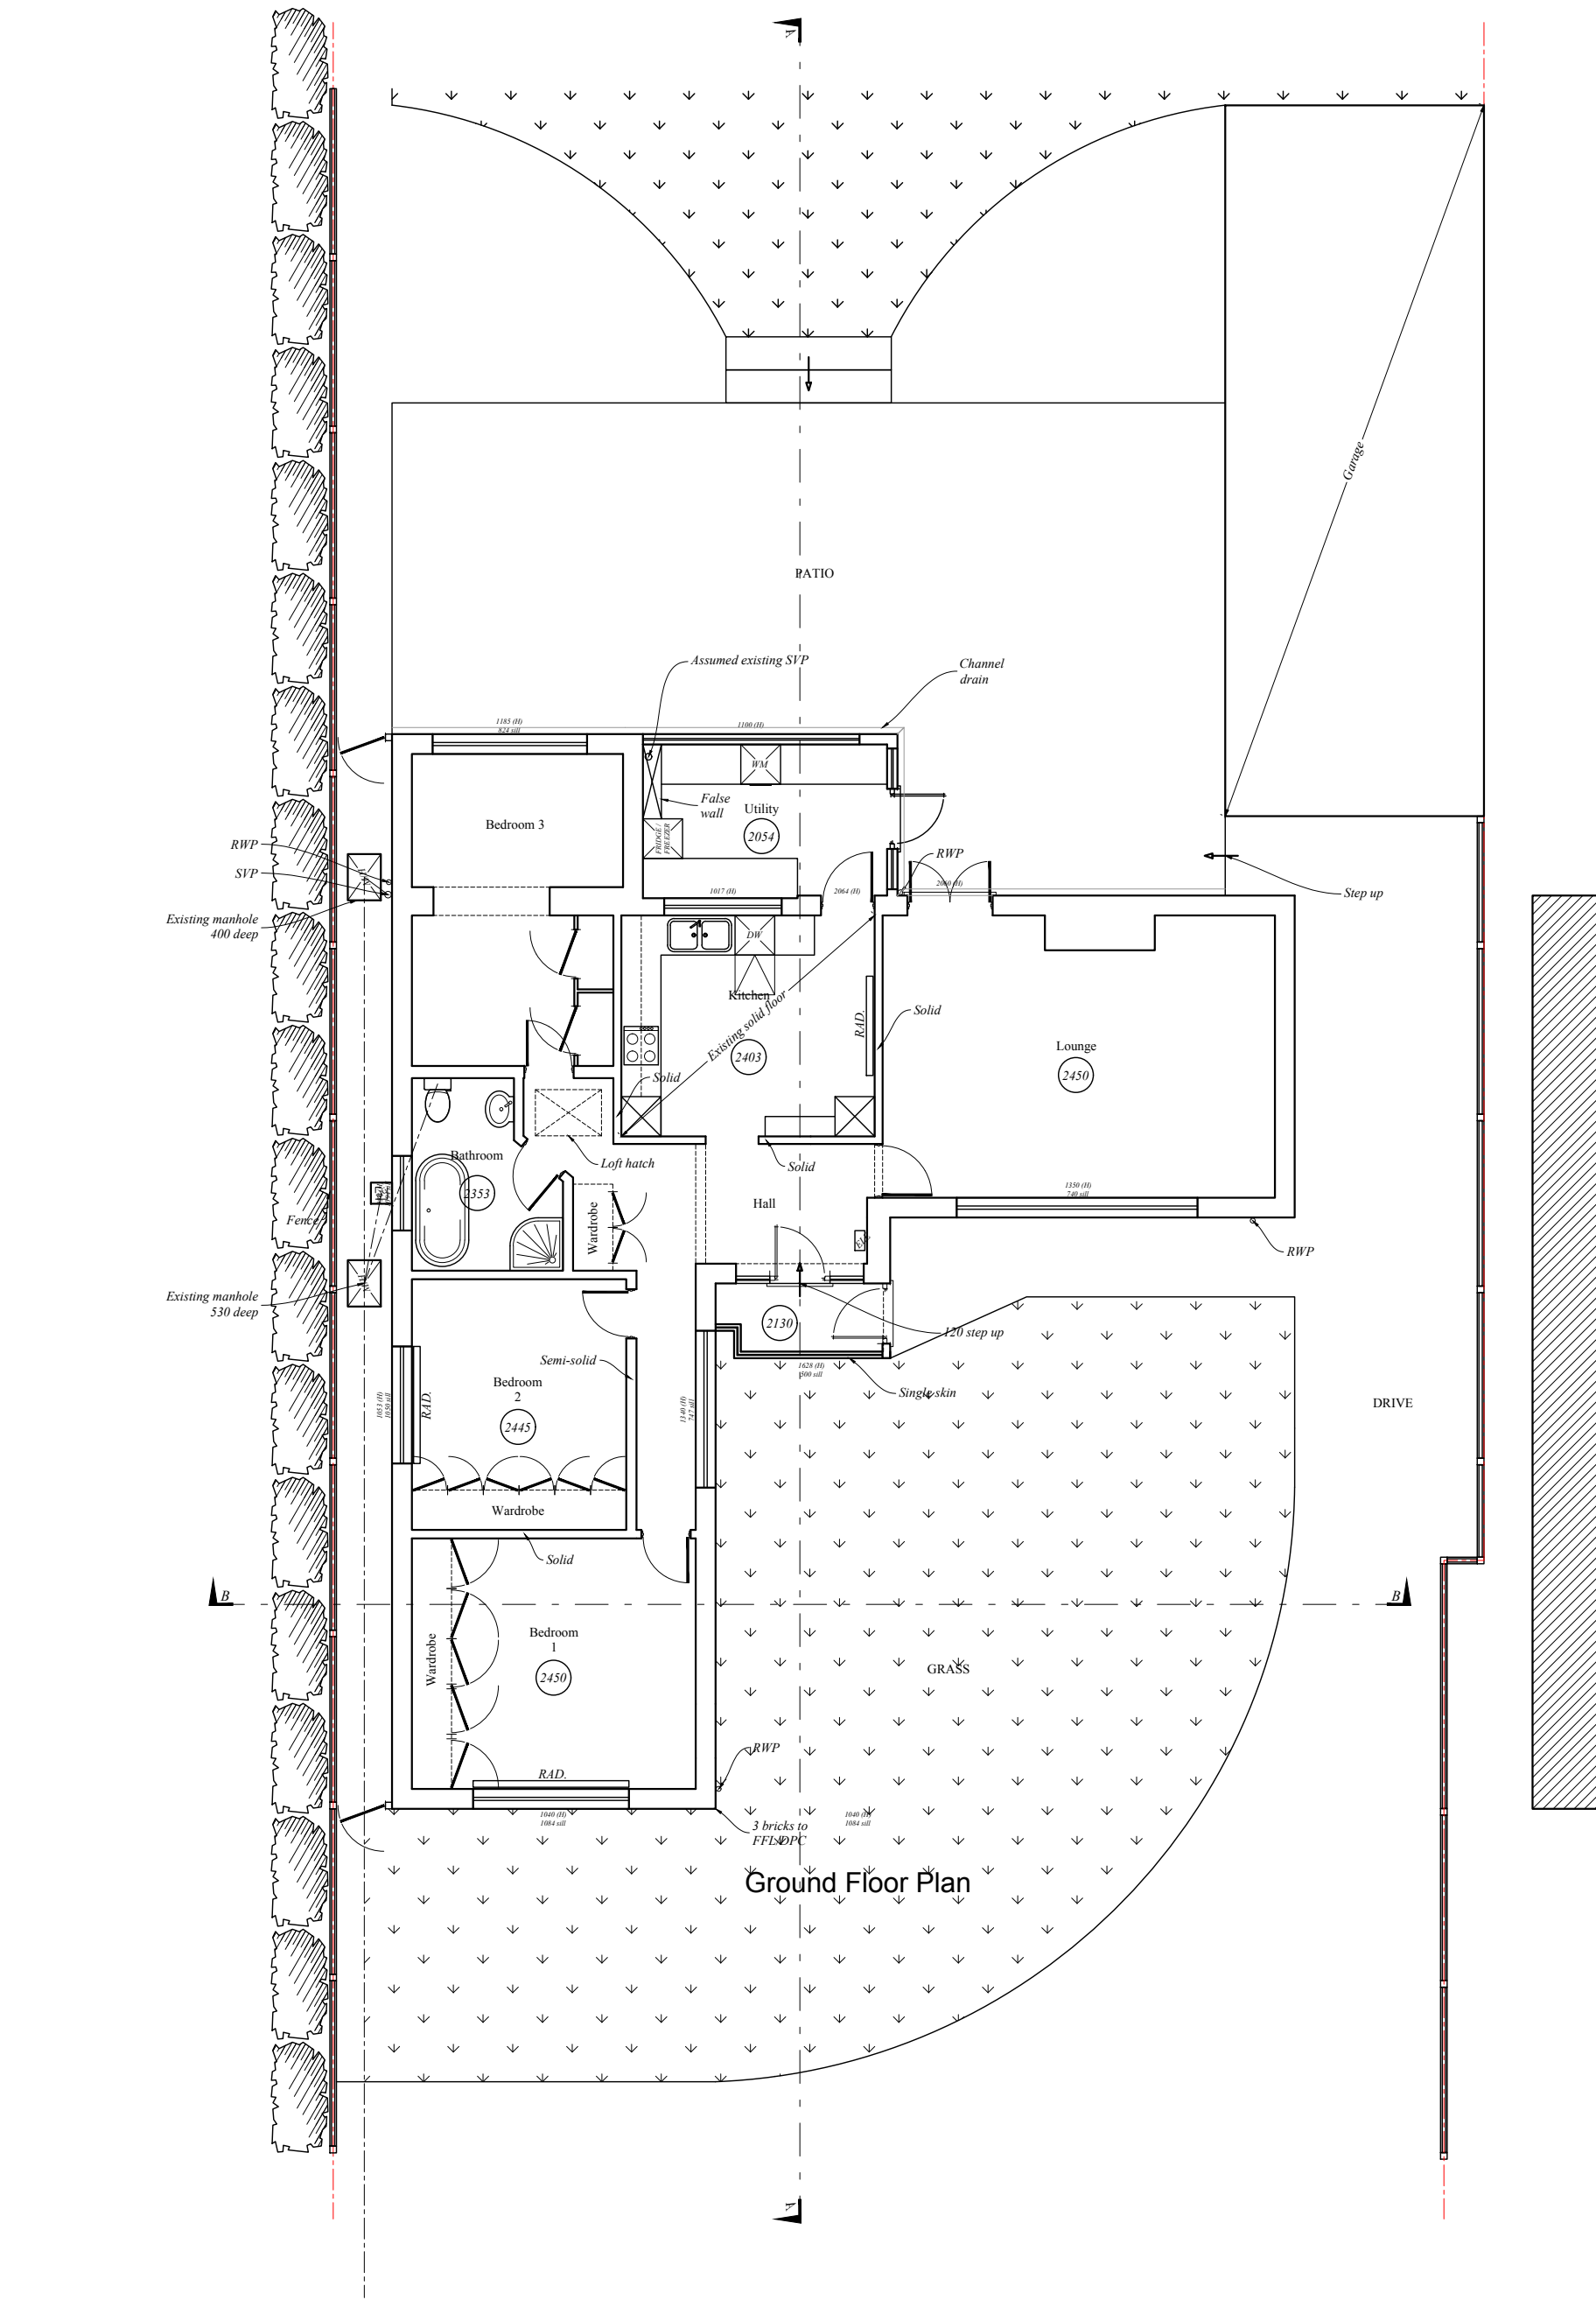

rev	date	description	
RB Design Corner Cottage, The Limes, Felbridge, East Grinstead, RH19 2QY Tel: 01342 523 766 Mob 07988 998 928 e-mail: info@rossbouditchdesign.co.uk			
project Asgard, Copthorne Common Road, Copthorne, RH10 3JX client Mr & Mrs Bieri	drawing WORKS PLANS EXISTING	date 06.02.25 scale 1: 1:100	job no drawing no PLN 01 01