
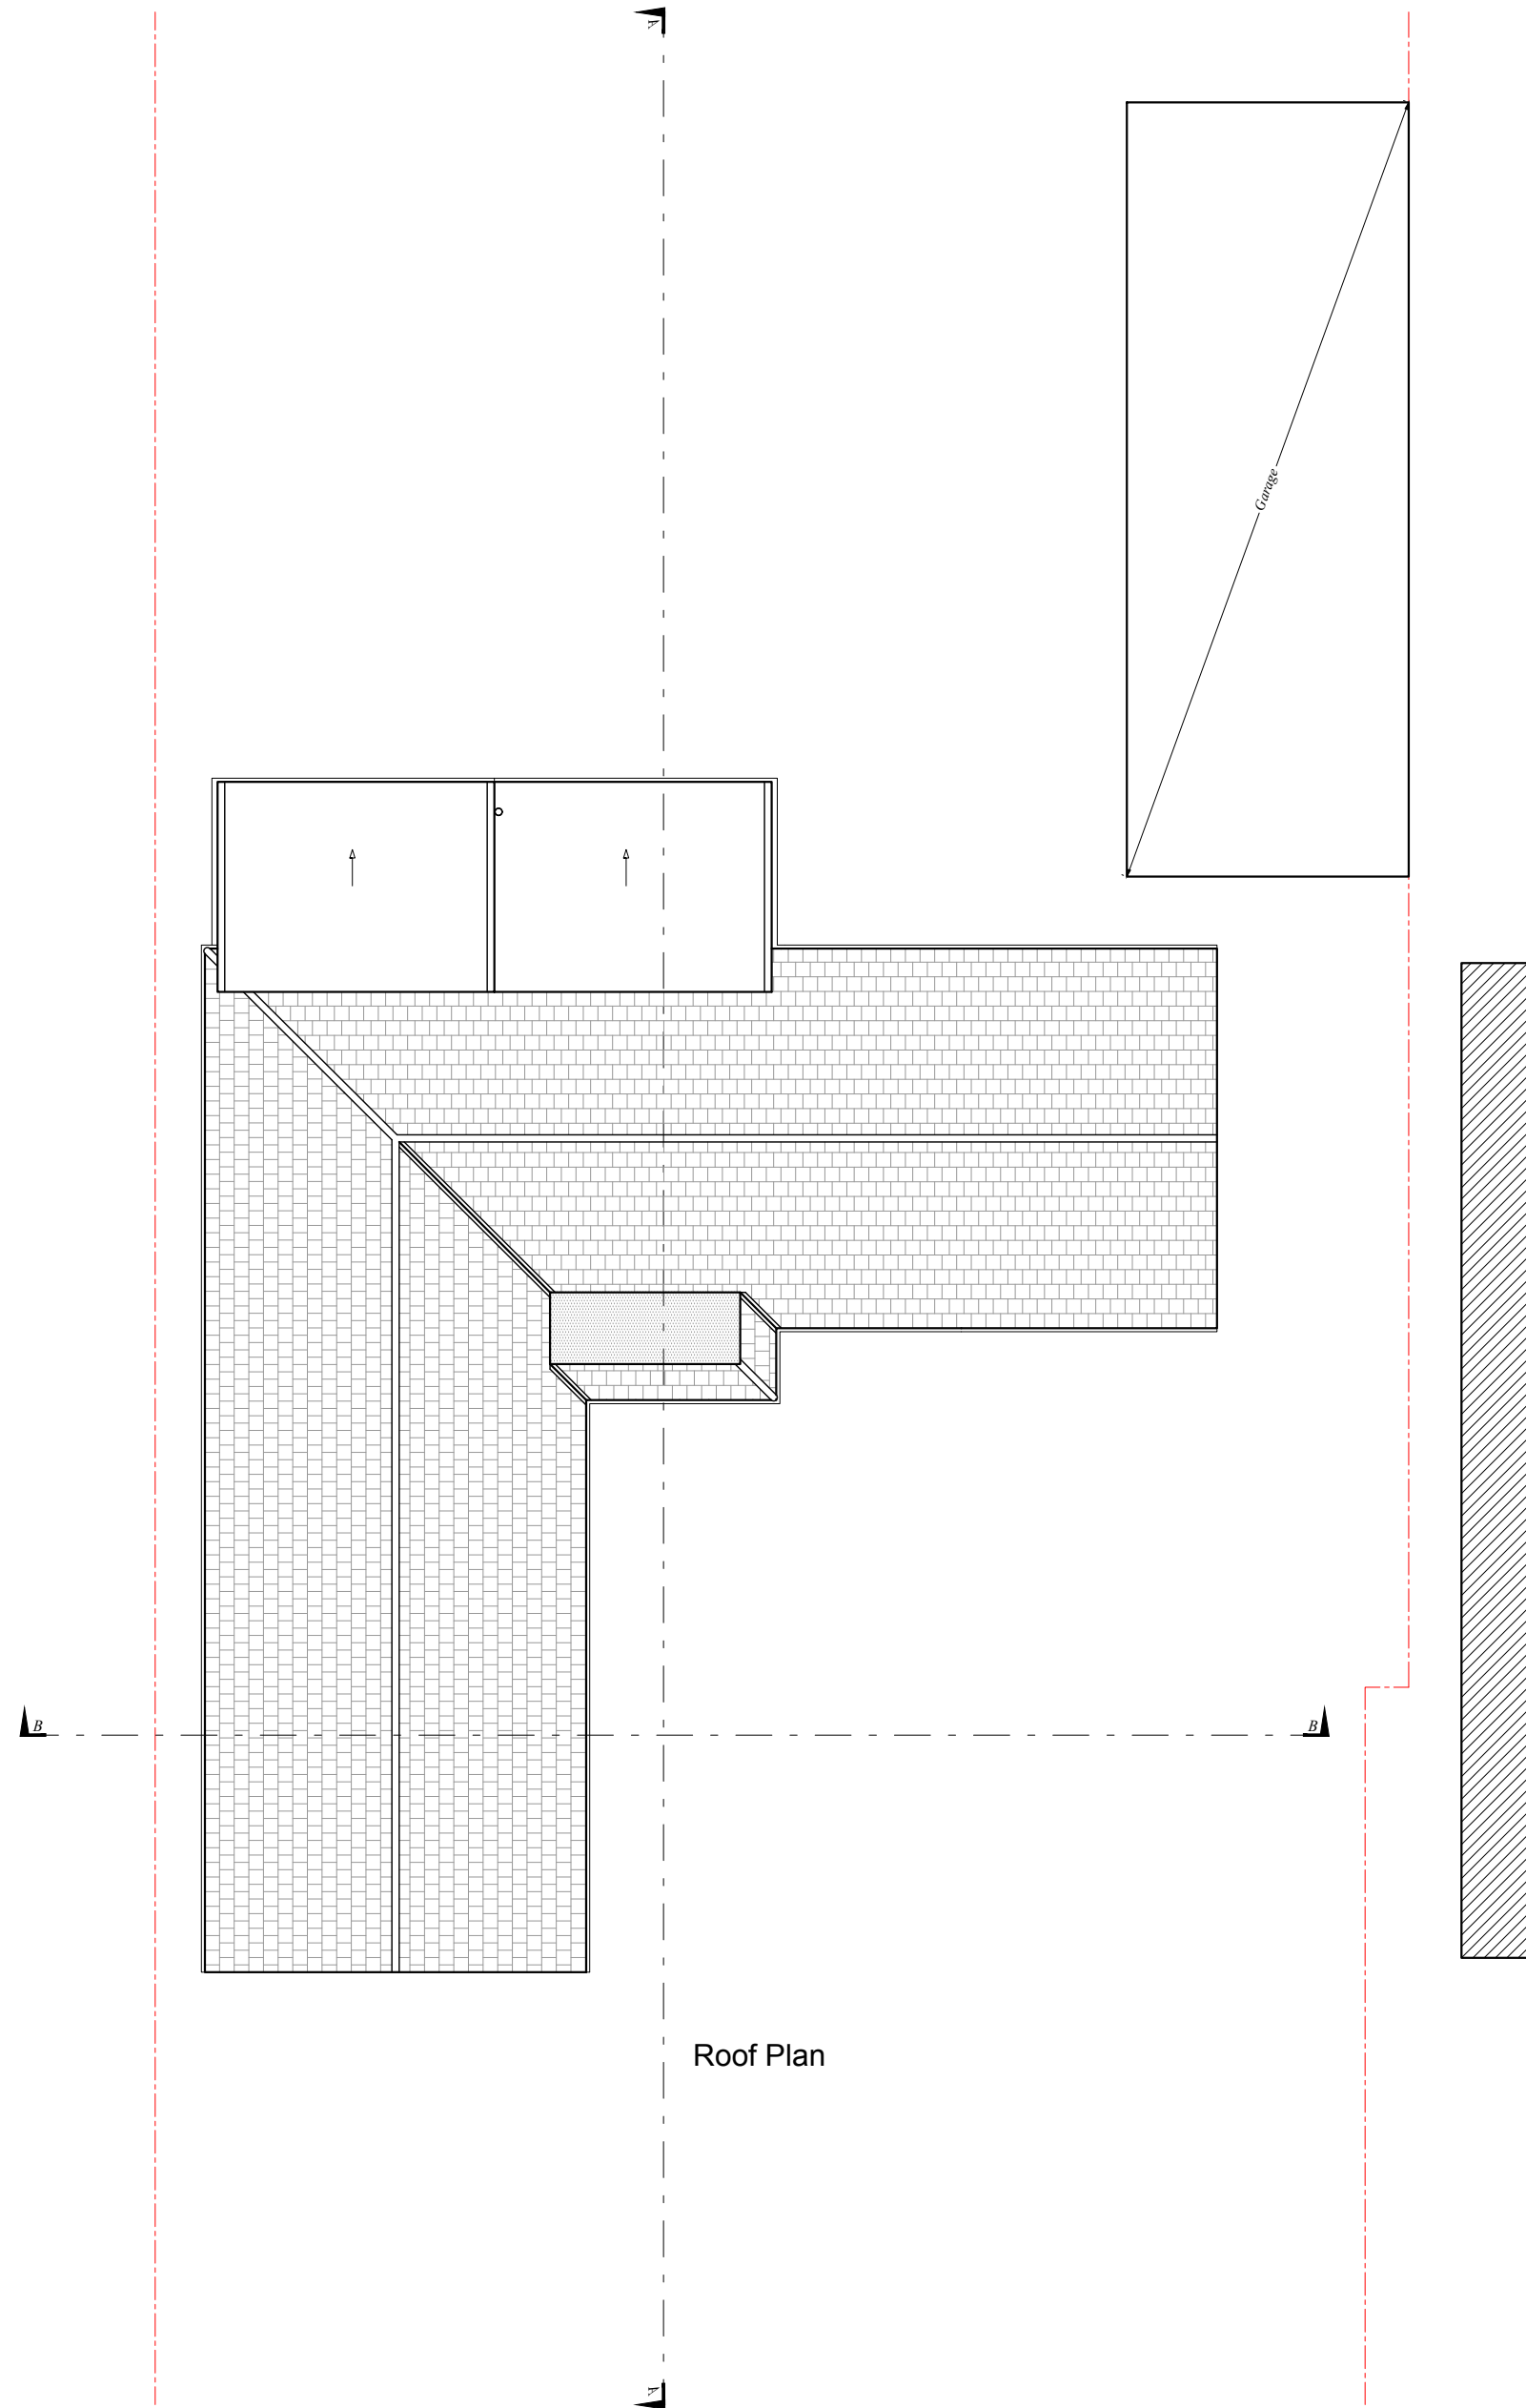


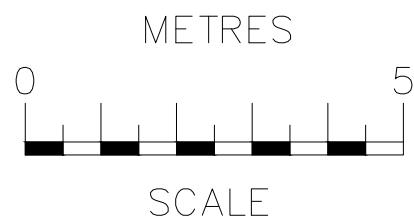

rev	date	description			
RB Design Corner Cottage, The Limes, Felbridge, East Grinstead, RH19 2QY Tel: 01342 523 766 Mob 07988 998 928 e-mail: info@rossbouditchdesign.co.uk					
project	Asgard, Copthorne Common Road Copthorne, RH10 3JX	drawing	WORKS	date	06.02.25
client	Mr & Mrs Bieri	scale @	1:100	draw no	PLN 02
PLANS EXISTING			JCS		