



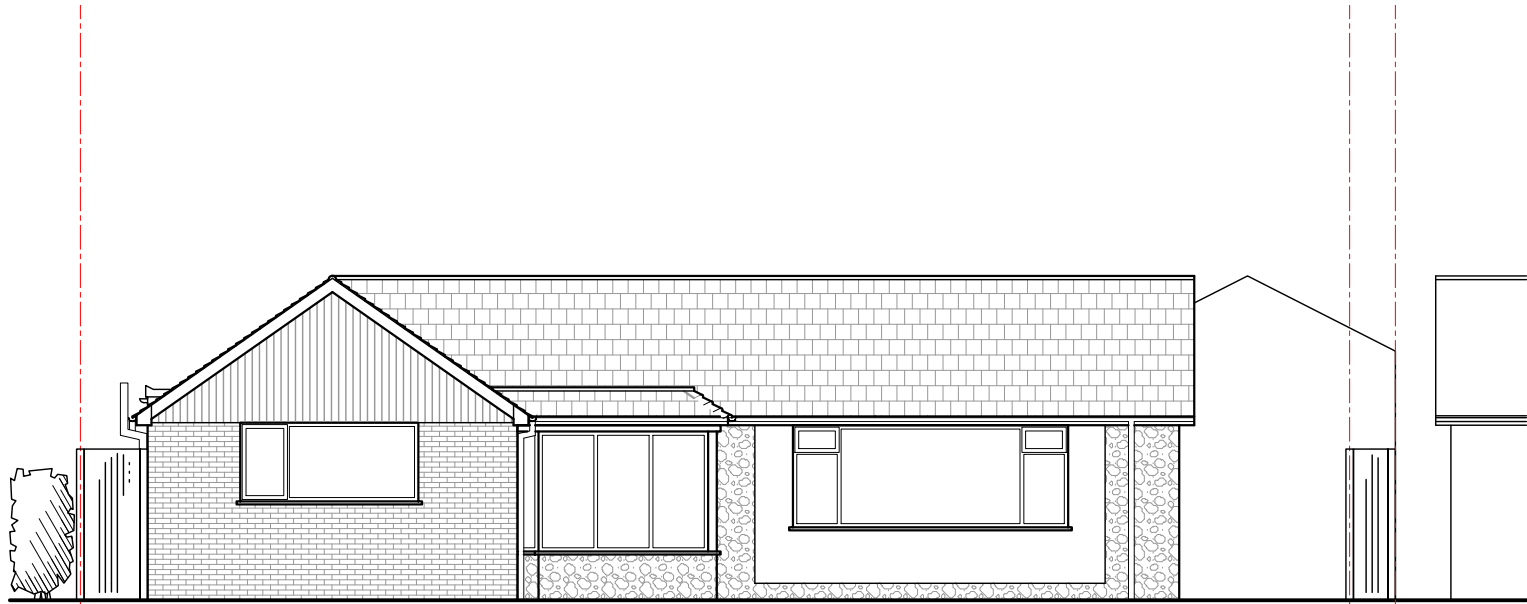


Front Elevation




Side Elevation

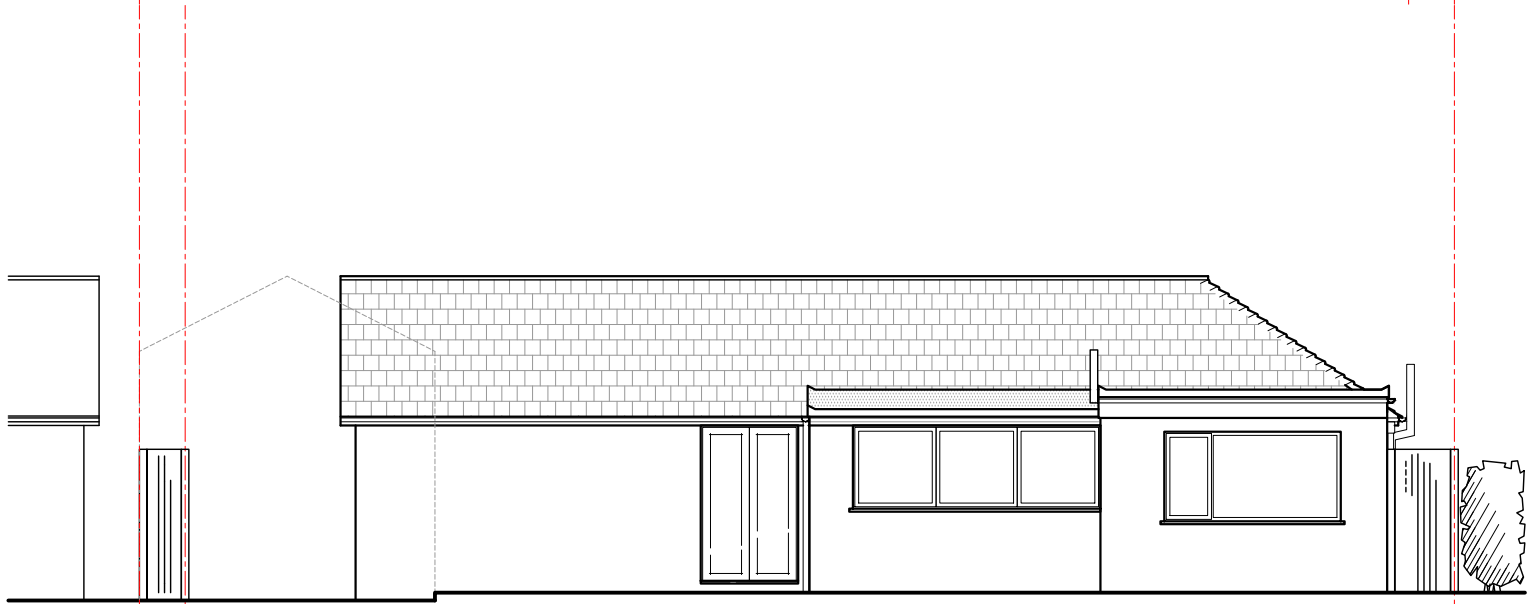

Rear Elevation

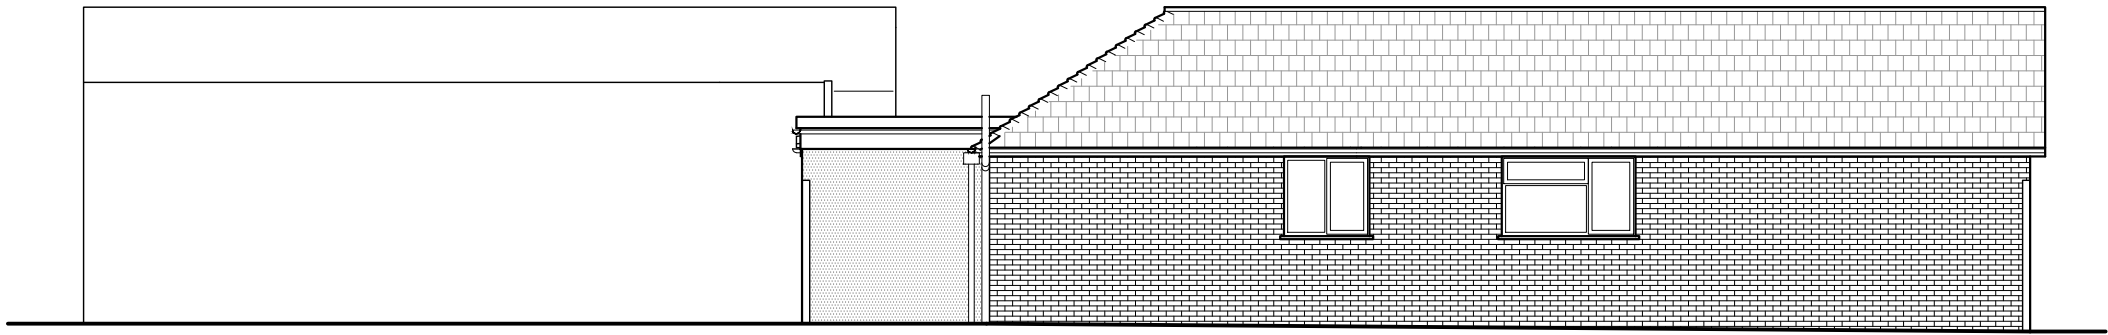

Side Elevation

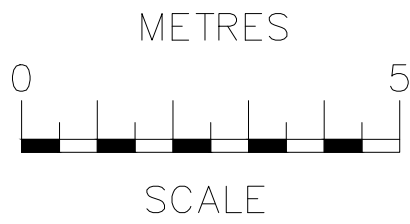

rev	date	description	
RB Design Corner Cottage, The Limes, Felbridge, East Grinstead, RH19 2QY Tel: 01342 523 766 Mob 07988 998 928 e-mail: info@rossbendichdesign.co.uk			
project Asgard, Copthorne Common Road, Copthorne, RH10 3JX client: Mr & Mrs Bieri	drawing WORKS ELEVATIONS EXISTING	date 06.02.25 scale @: 1:100	job no PLN 03