



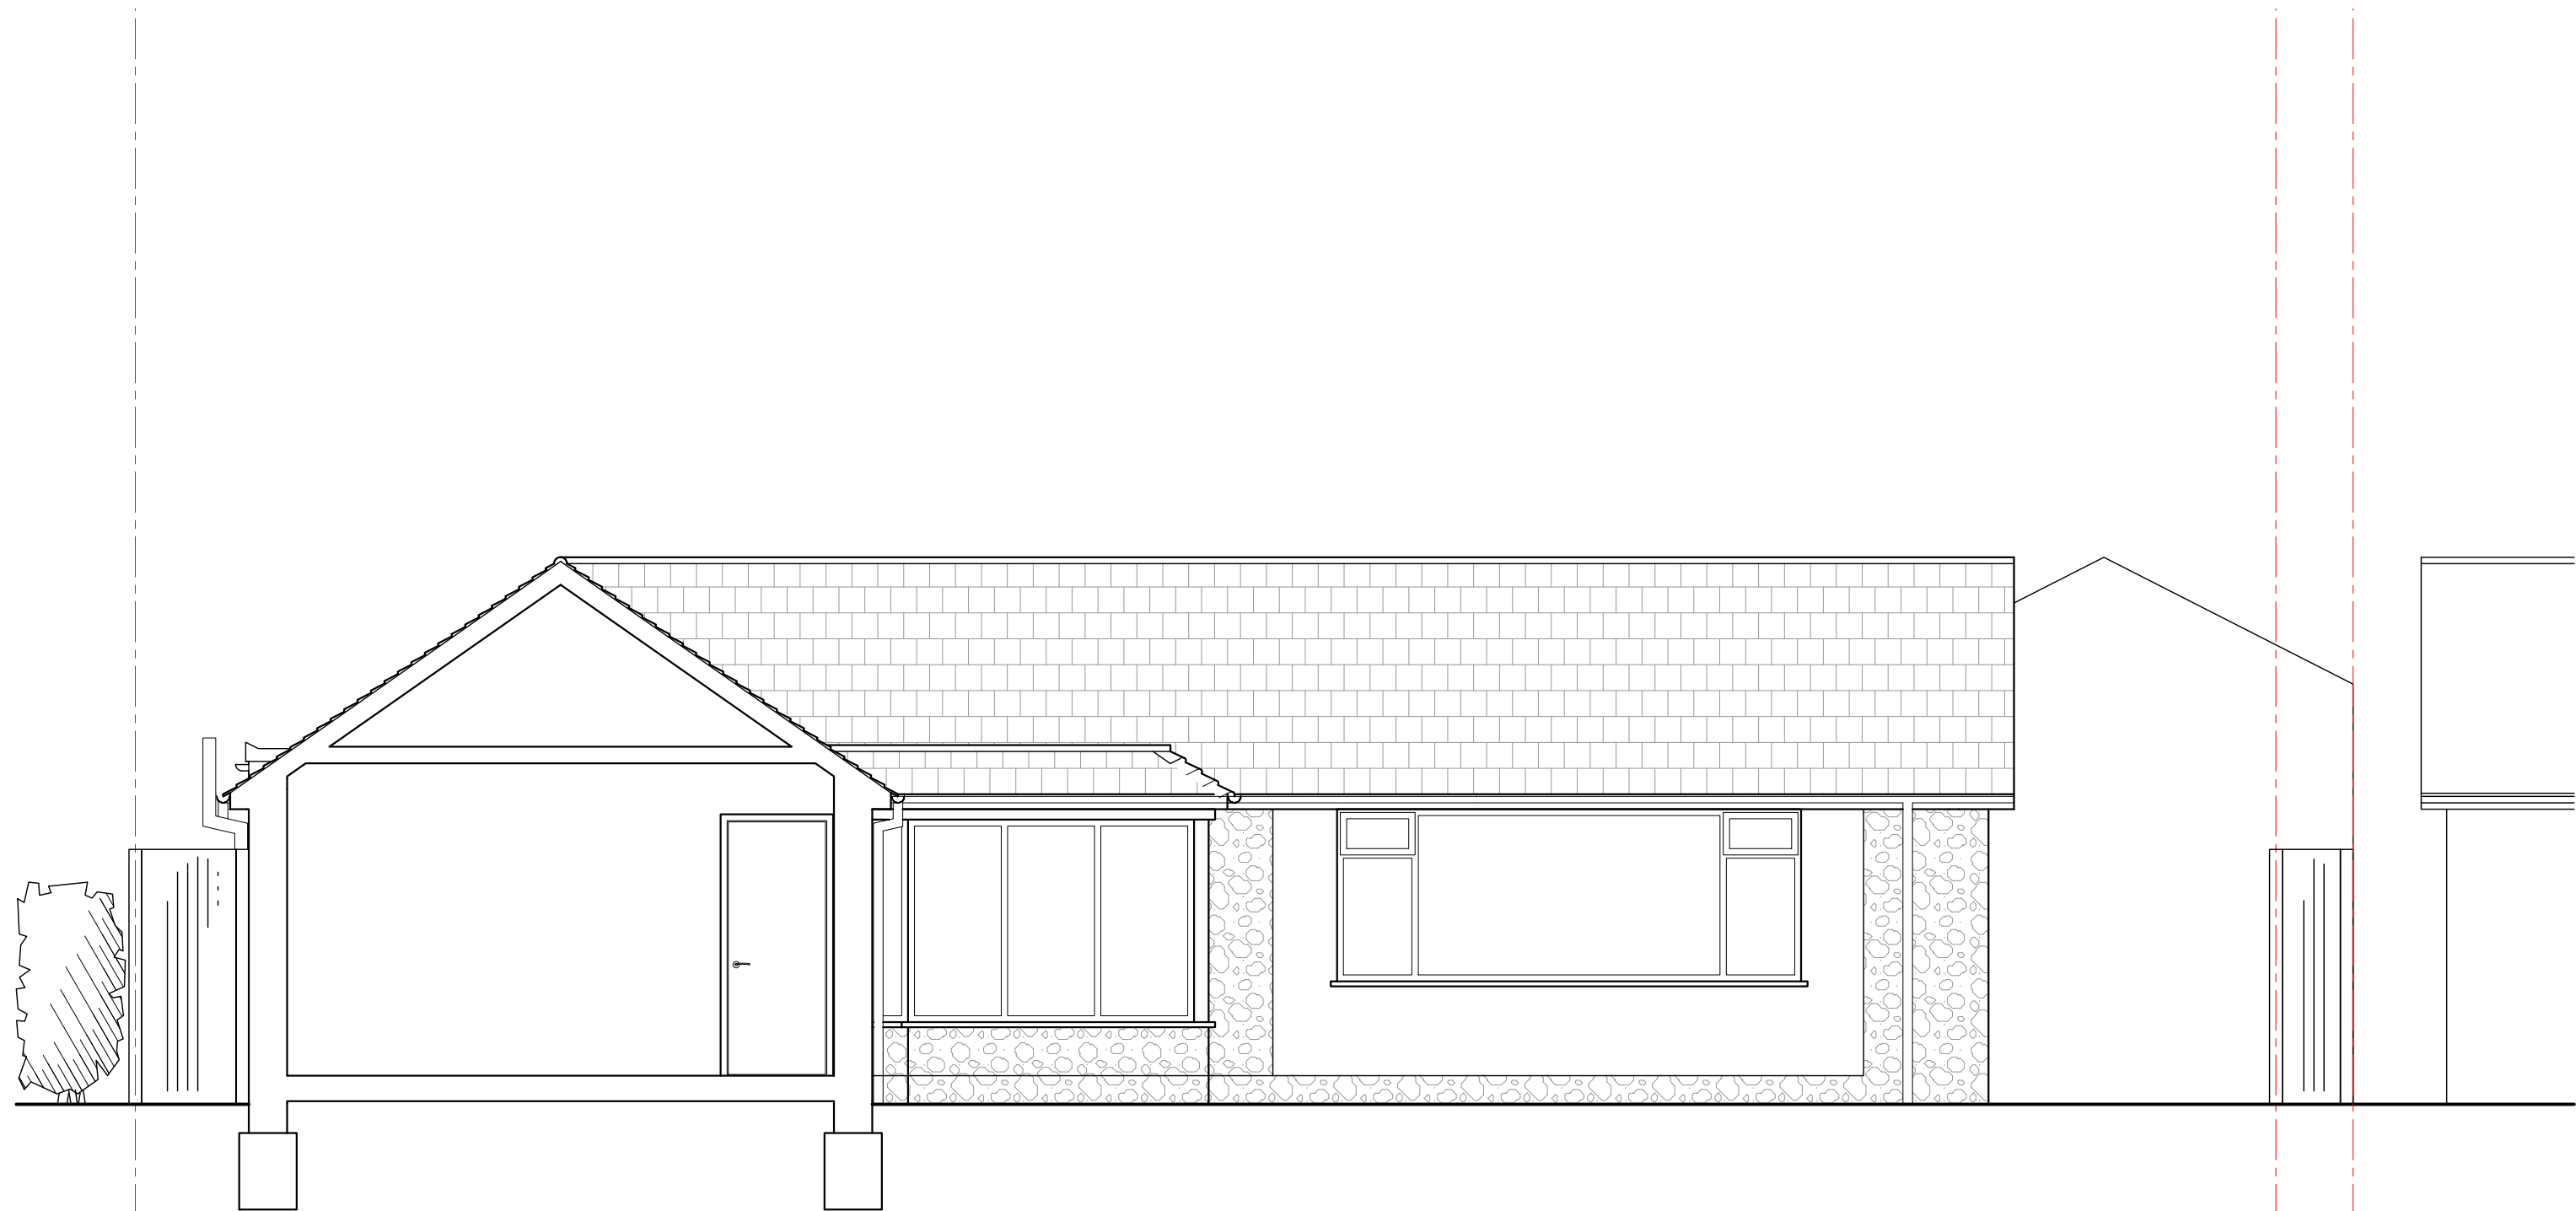

Section B-B

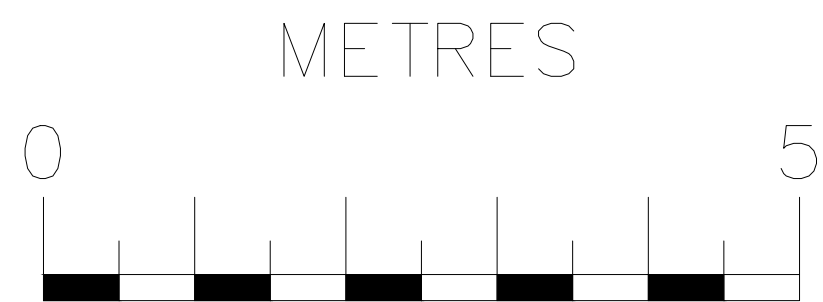

SCALE

rev	date	description	
RB Design Corner Cottage, The Limes, Felbridge, East Grinstead, RH19 2QY Tel: 01342 523 766 Mob 07988 998 928 e-mail: info@russbouditchdesign.co.uk			
project	date	drawing	job no
Asgard, Copthorne Common Road, Copthorne, RH10 3JX	06.02.25	WORKS	
client	scale to	drawing no	
Mr & Mrs Bieri	1:50	SECTION B-B EXISTING	PLN 05