



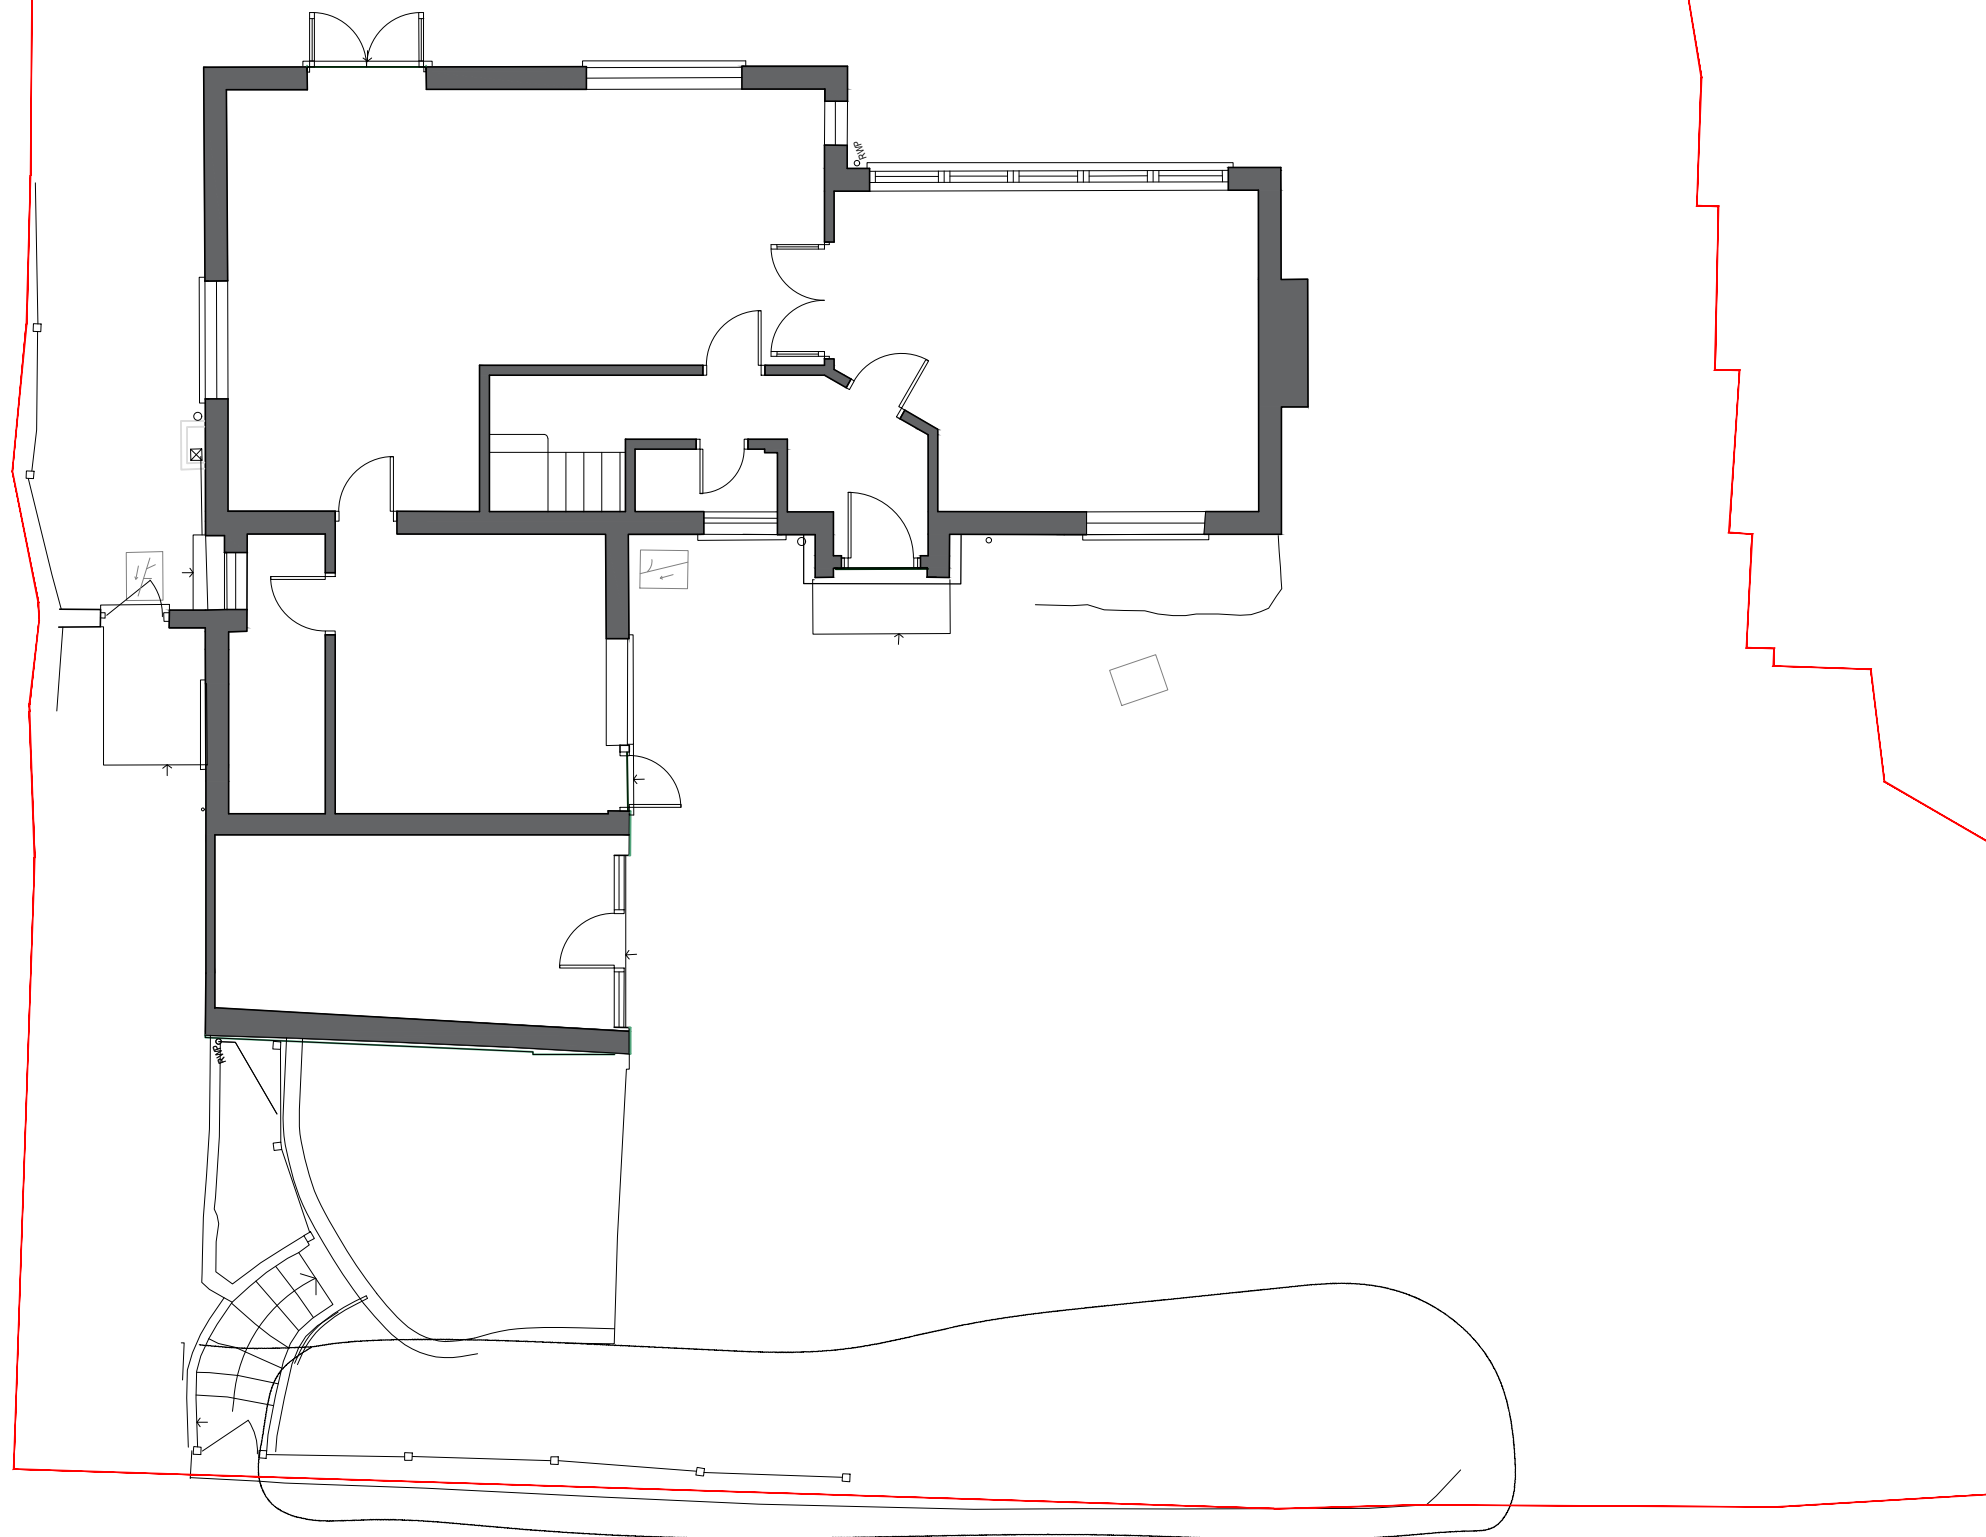

SCALE
METRIC



Rev	Description	By	Date

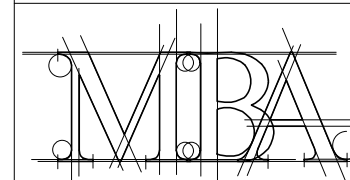

37 St Annes Crescent Lewes BN7 1SB
T: 01883 717237 M: 07768 156406
E: mike@mikeblissarchitecture.co.uk
www.mikeblissarchitecture.co.uk

Client Mr & Mrs Targett
Project Alterations and extensions
Link Cottage
Ship Street, East Grinstead
Drawing Ground Floor as existing

DWG No 291-001-P-101
Drawn MRB
Scale 1/100@ A3
Date Sept 25