



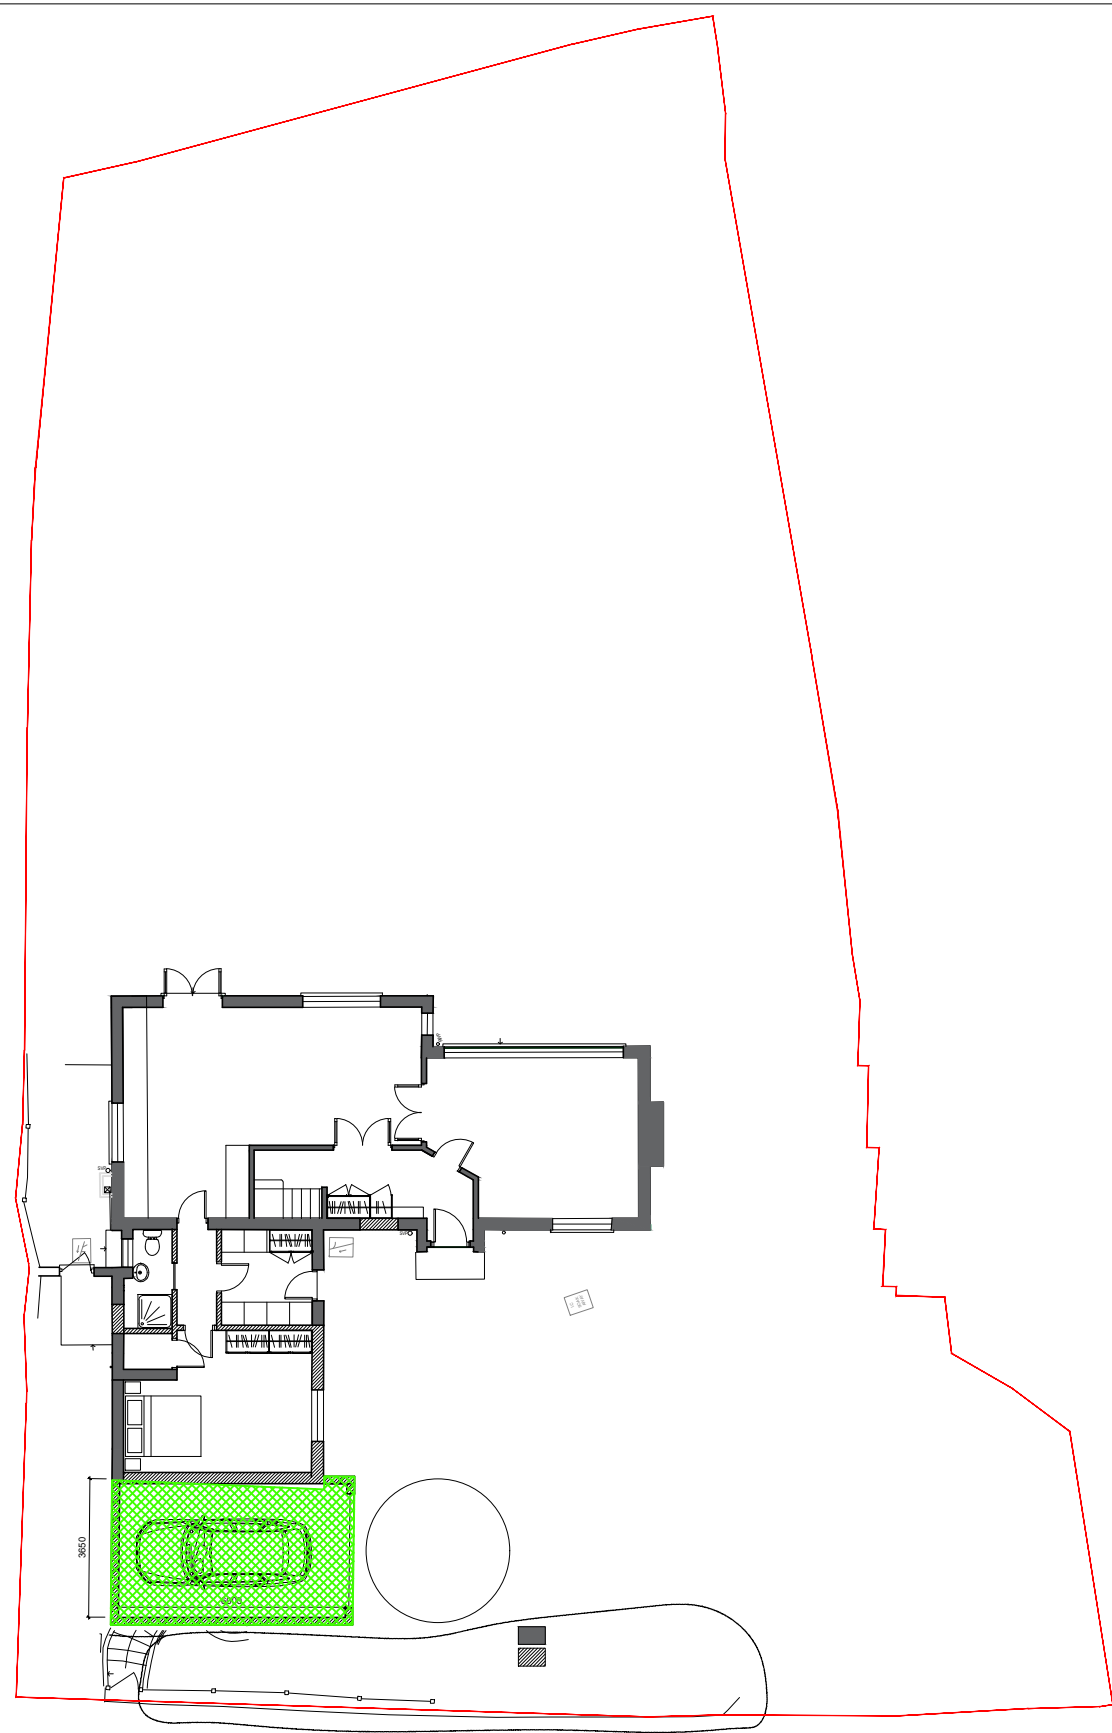

Rev	Description	By	Date
-----	-------------	----	------

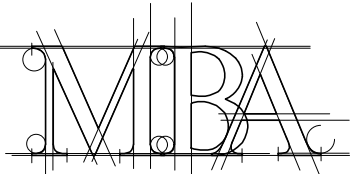

MIKE BLISS ARCHITECTURE

37 St Annes Crescent Lewes BN7 1SB
T: 01883 717237 M: 07768 156406
E: mike@mikeblissarchitecture.co.uk
www.mikeblissarchitecture.co.uk

Client Mr & Mrs Targett
Project Alterations and extensions
Link Cottage
Ship Street, East Grinstead
Drawing Block plan as proposed

DWG No 291/001/P/111
Drawn MRB
Scale 1/200@ A3
Date Sept 25