


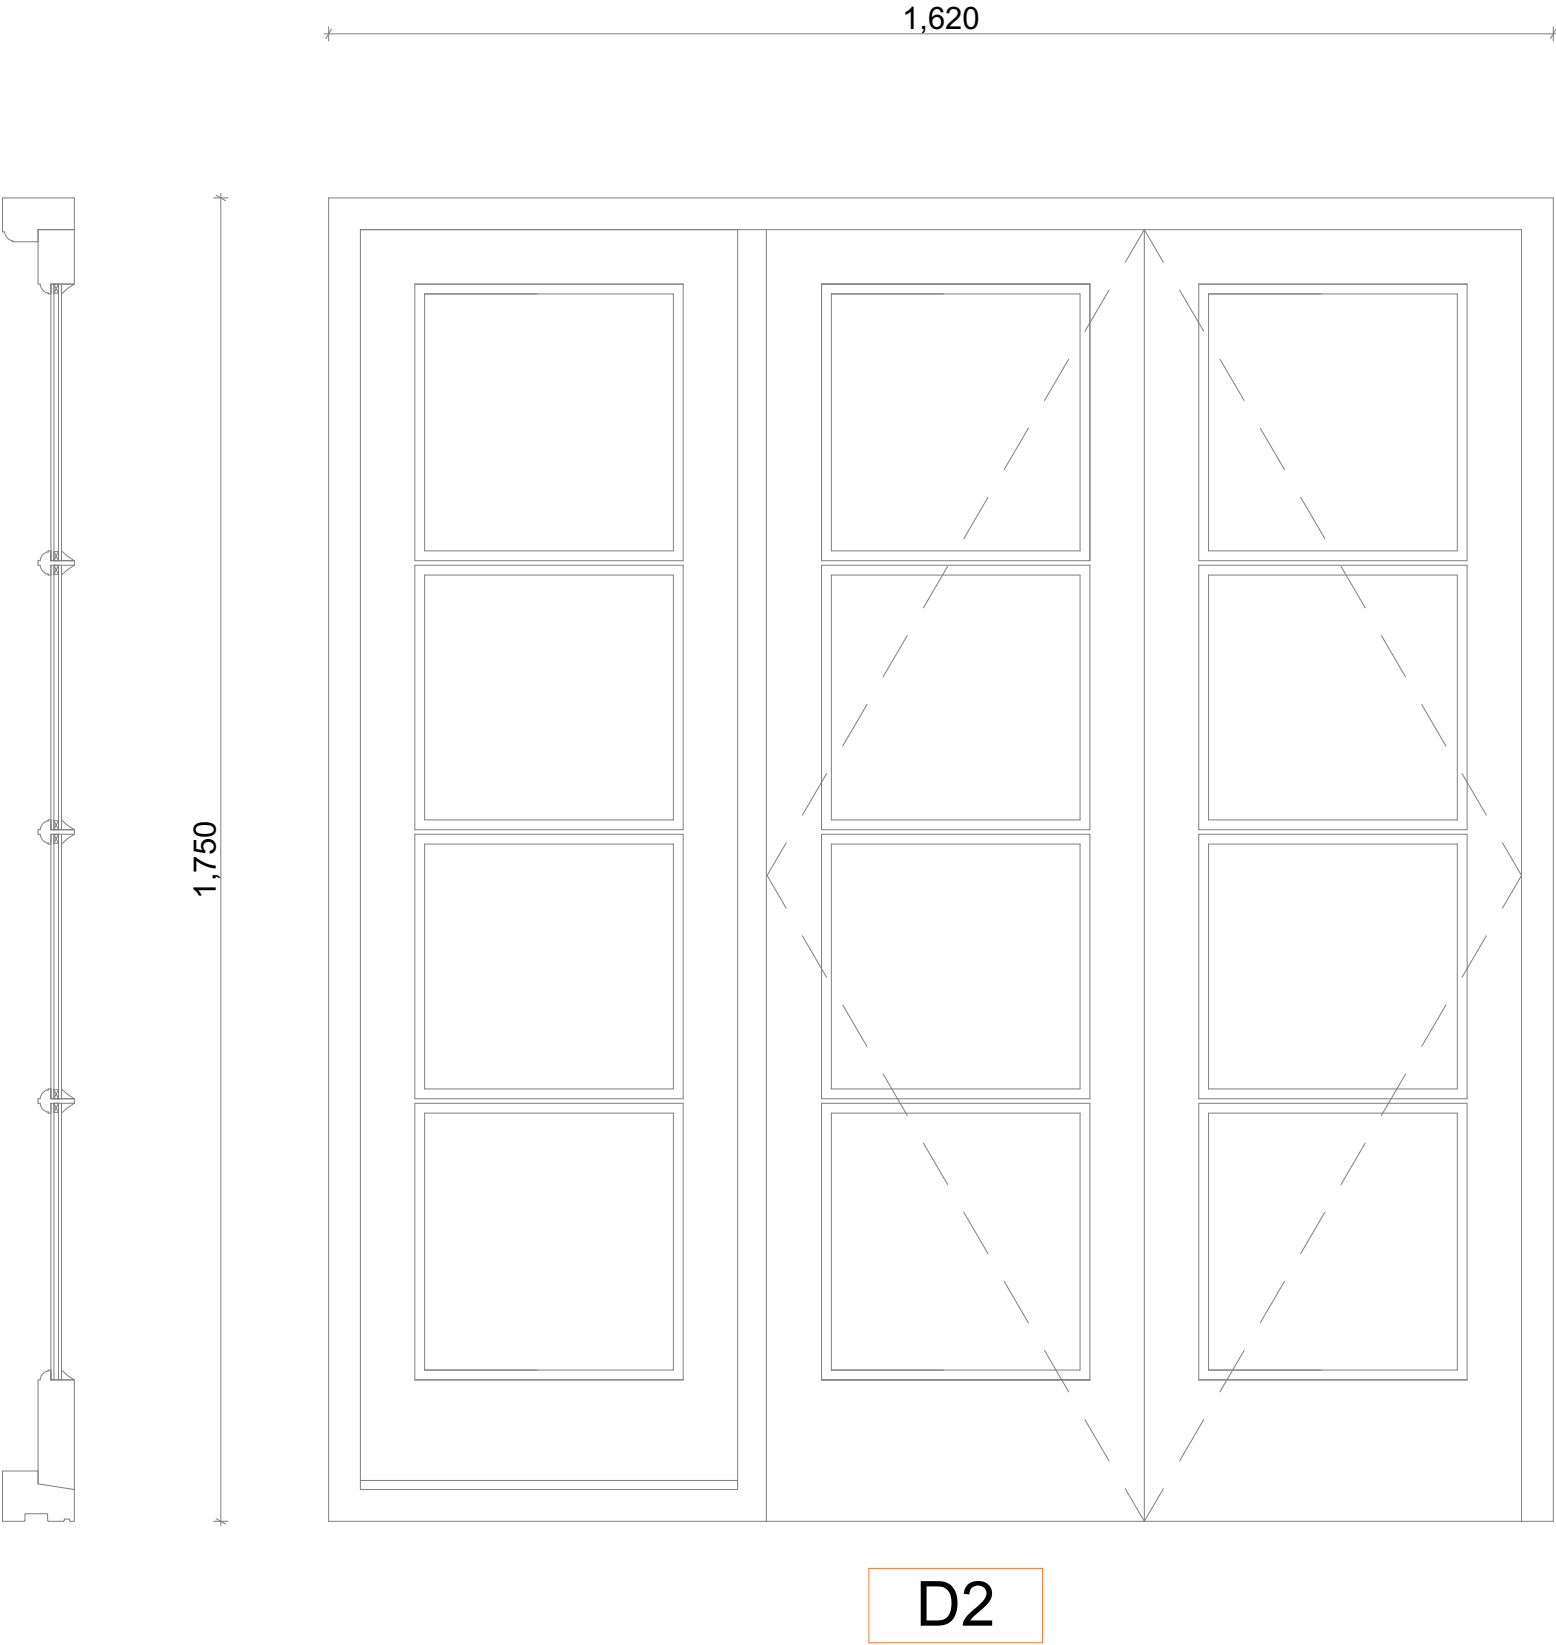

Notes

Do not scale off this drawing except for planning purposes

Check all dimensions on site before any work commences

All goods, materials and workmanship must conform to current building regulations, british standards and codes of practice.

Copyright of this drawing is to be retained by Ecotecture Ltd and must not be reproduced without written consent from the practice.

Drawing to be printed A3

Doorset :	D2 New double glazed flush casement french door set - S/O 1620 x 1750mm
Material	Factory finished timber sliding folding doorset. Species Accoya. Finish 1 coat primer, 1 coat undercoat and 2 coats gloss. Using linseed oil paint system.
Ironmongery :	Ironmongery finish. TBC 3 Point espagnolette locking mechanism
Window Board :	N/A
Glazing :	Double glazed, Slimline Double Glazing. Safety Glazing
Finish :	As described

BUILDING REGULATIONS

ecotecture

ECOLOGICAL ARCHITECTURE

01444 416745

info@ecotecture.co.uk

www.ecotecture.co.uk

31 Sussex Road

West Sussex

Client:

Haywards Heath

RH16 4DZ

Chris and Sarah Mellish

Address:

North Hall Cottage

Mallions Lane

Staplefield

RH17 6AT

Description: BR Fenestration Details D2

Scale: 1:10

Date: Sep' 25

Drawn: RM

Checked: JS

Drawing No: 782 /441

D-2 FRENCH DOOR DETAILS