


Revision	Description	Date
00	First issue	Oct'12

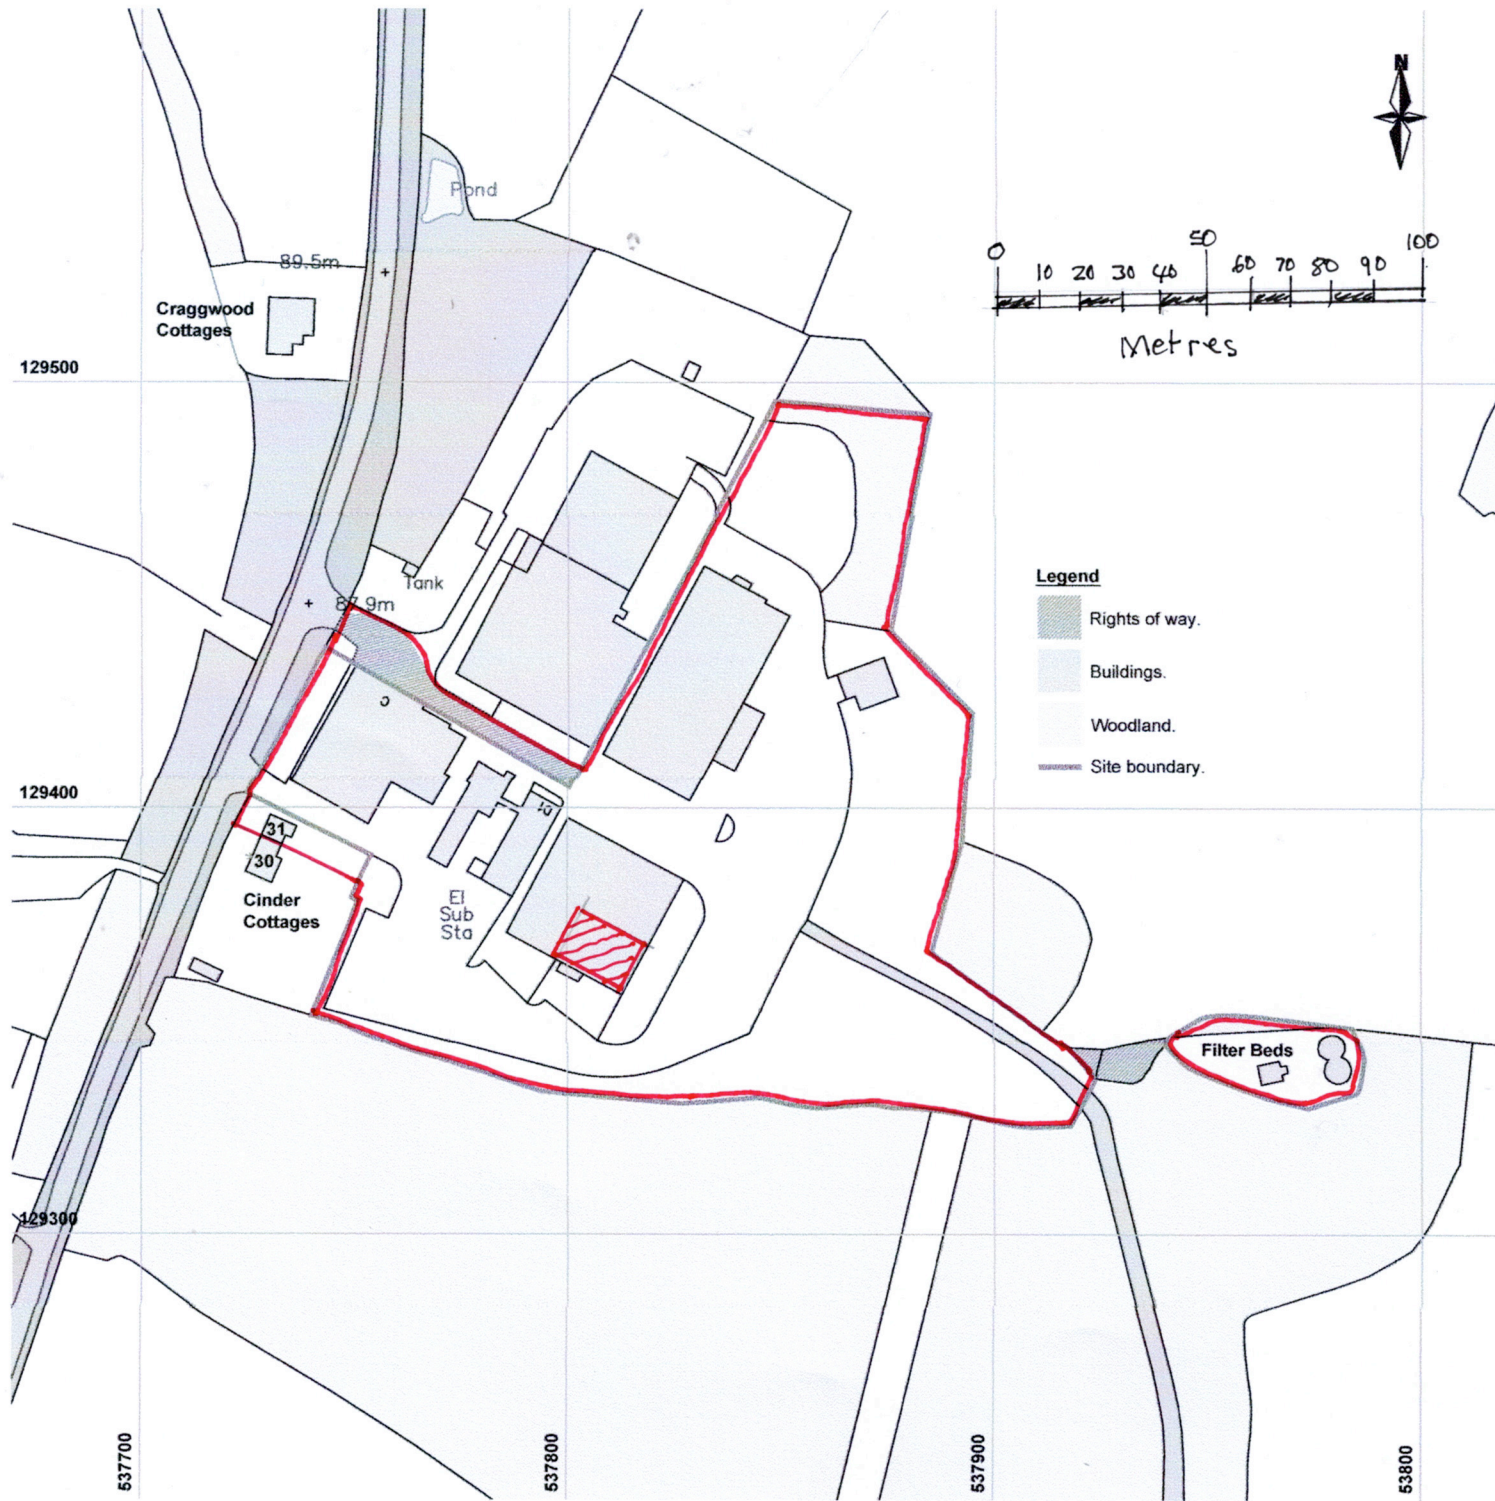

BURLENS

architectural services

Falcon Court
73 College Road
Maidstone, ME15 6TF
web: www.burlens.com

Client

**Spinnaker
Properties Ltd**



Project

Horsted Keynes Business Park.

Drawing title

Site Location plan.

Status	Scale	
Draft	1:1250 @ A3	
Drawing No.	Revision	Date
BA-12-03-GA01	00	Oct 2012