
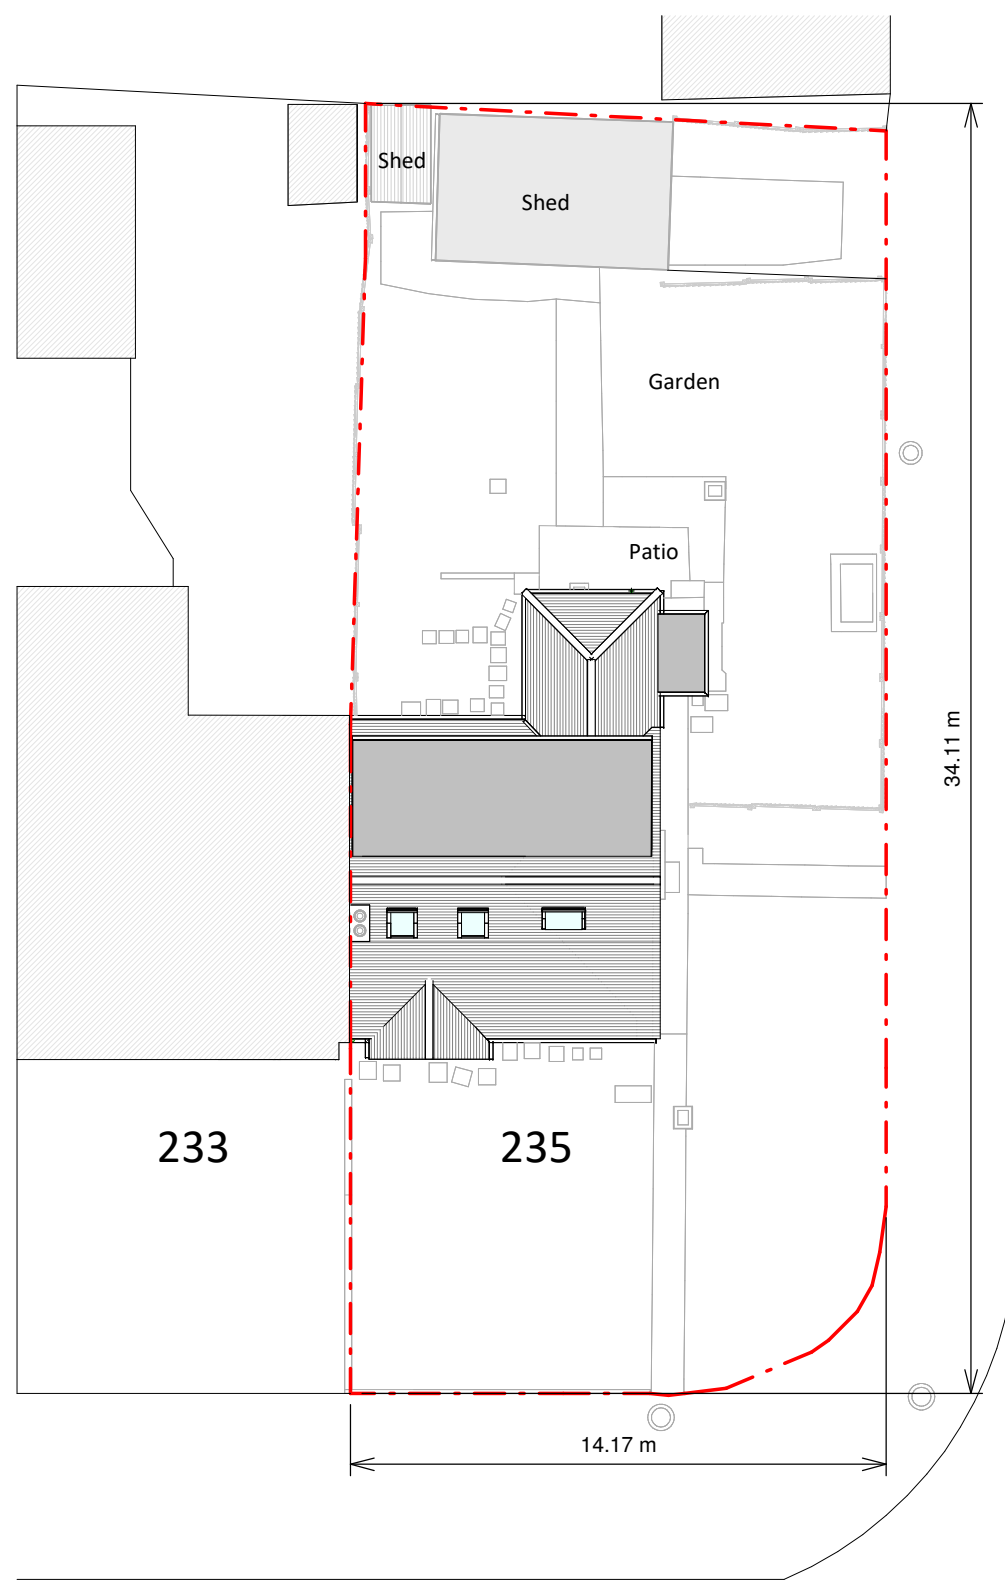


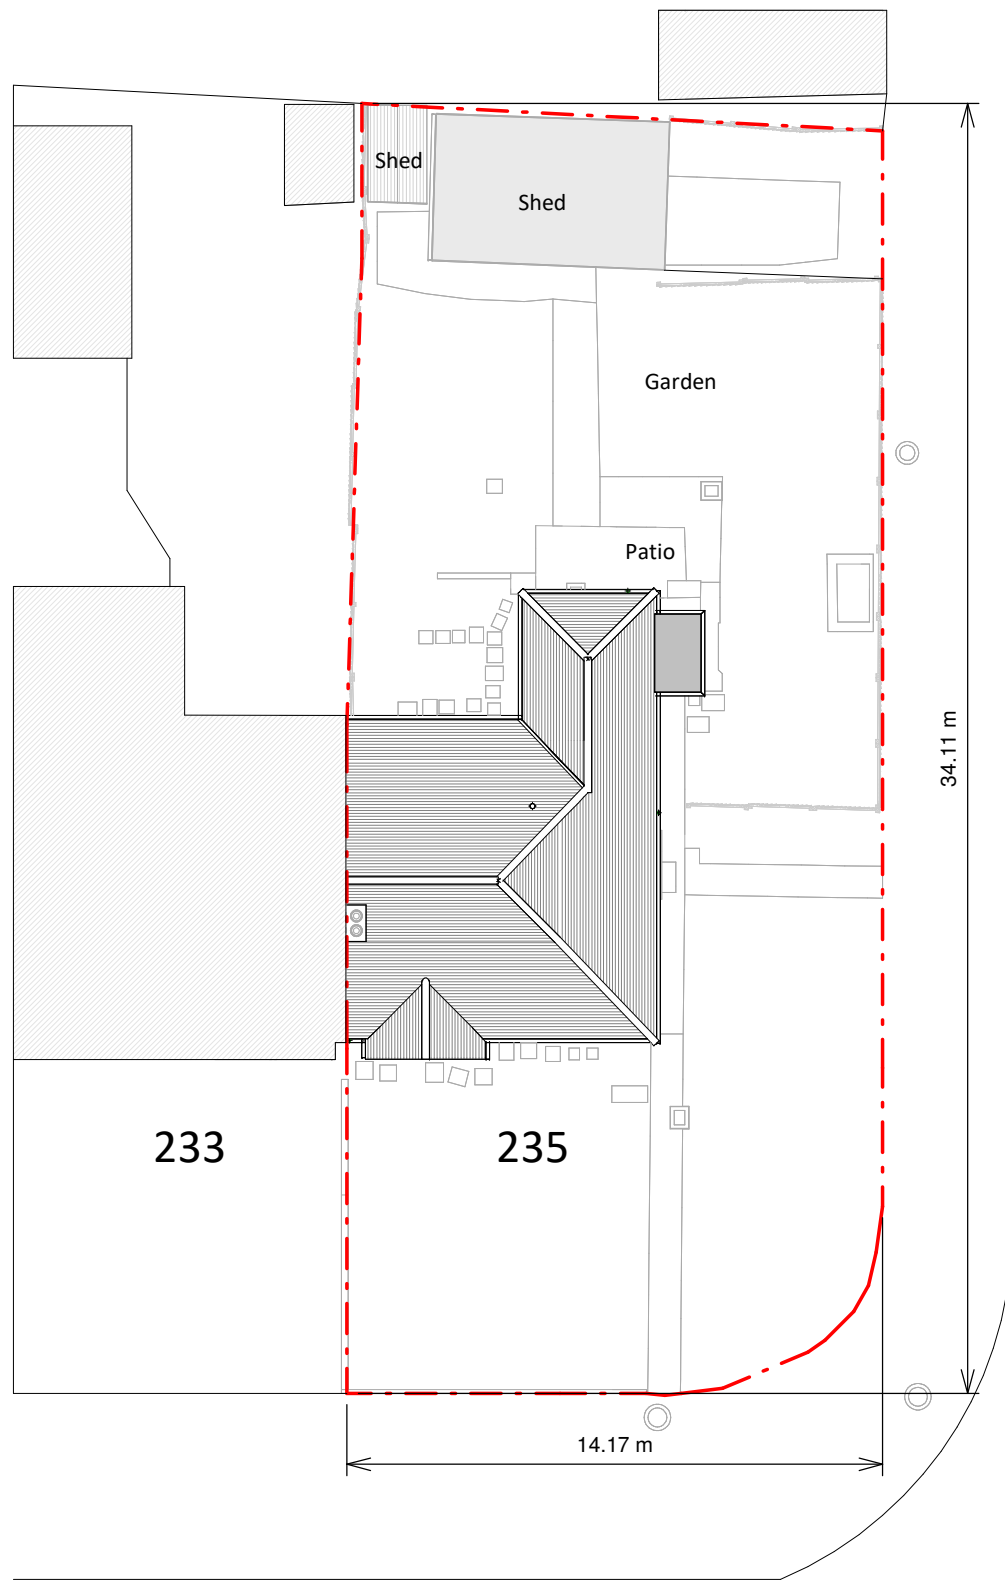

Copyright in the design and this drawing is the property of RESI. Reproduction in whole or in part is forbidden without written sanction of RESI. This drawing must be read in conjunction with all other relevant documentation and drawings.

RESI accepts no liability for any expense, loss or damage of whatever nature and however arising from any variation which has not been referred to them and their approval obtained.


Print out to actual scale. Do not scale, except unless for Planning purposes. All dimensions to be cross-checked on-site prior to manufacture and construction. Any discrepancies to be reported to RESI immediately.

NOTES

KEY

Neighbouring context

Boundary line

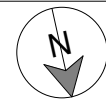

Revision		
Rev	Notes	Date
A	Planning Issue	17/02/2026



Job Title

Proposed hip to gable and rear dormer and internal alterations and all associated work at 235 Chanctonbury Road

Drawing Status

Planning Drawings

Client

Dan Robins

Drawing Title

Existing and Proposed Block Plan

Scale 1 : 200 @ A3	Drawn AR
Date Feb 2026	Checked AN
Drawing No. B344709-1000	REV A

Existing Block Plan

Proposed Block Plan

