


Location Plan

Site Address: 235, Chanctonbury Road, Burgess Hill, RH15 9HG

Date Produced: 20-Feb-2026

Scale: 1:1250 @A4

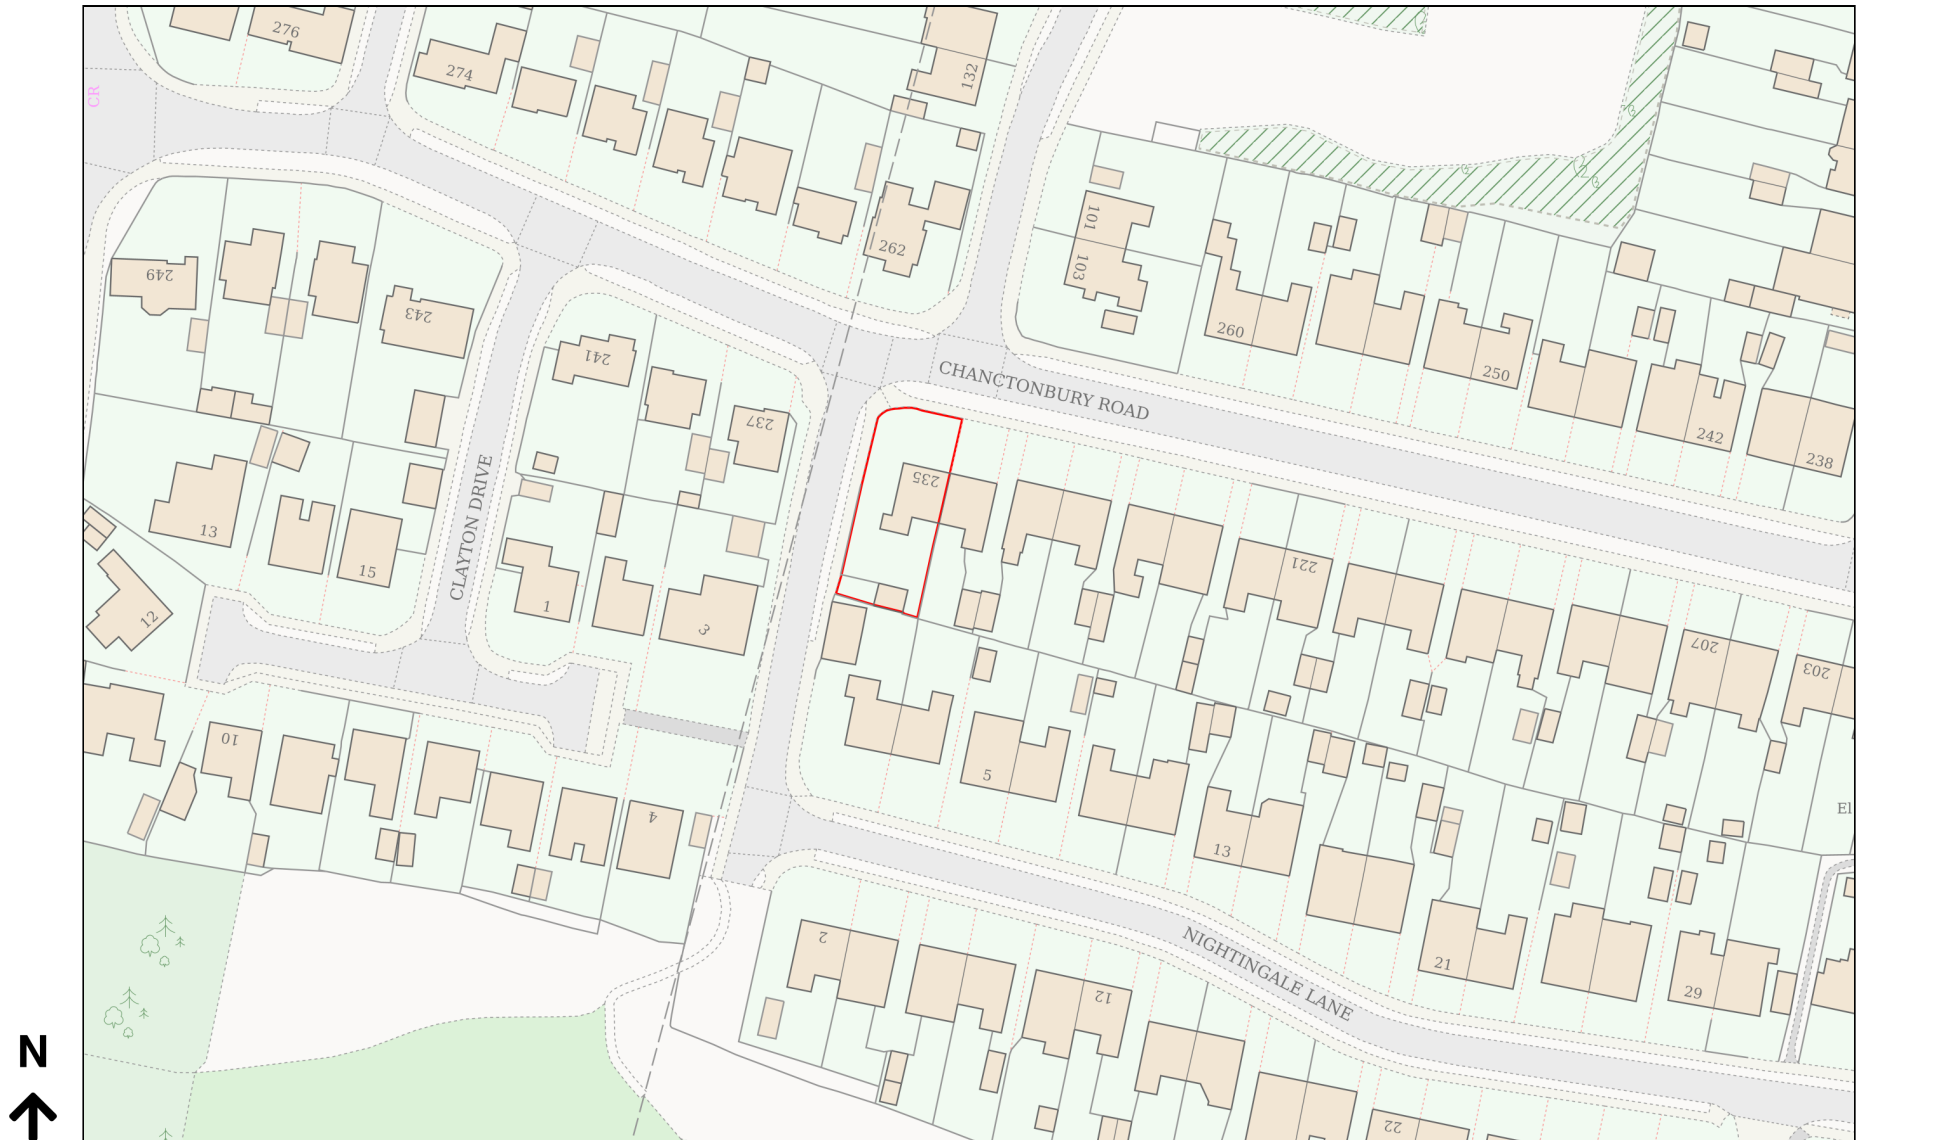

Planning Portal Reference: PP-14712728v1

0 50
Metres