


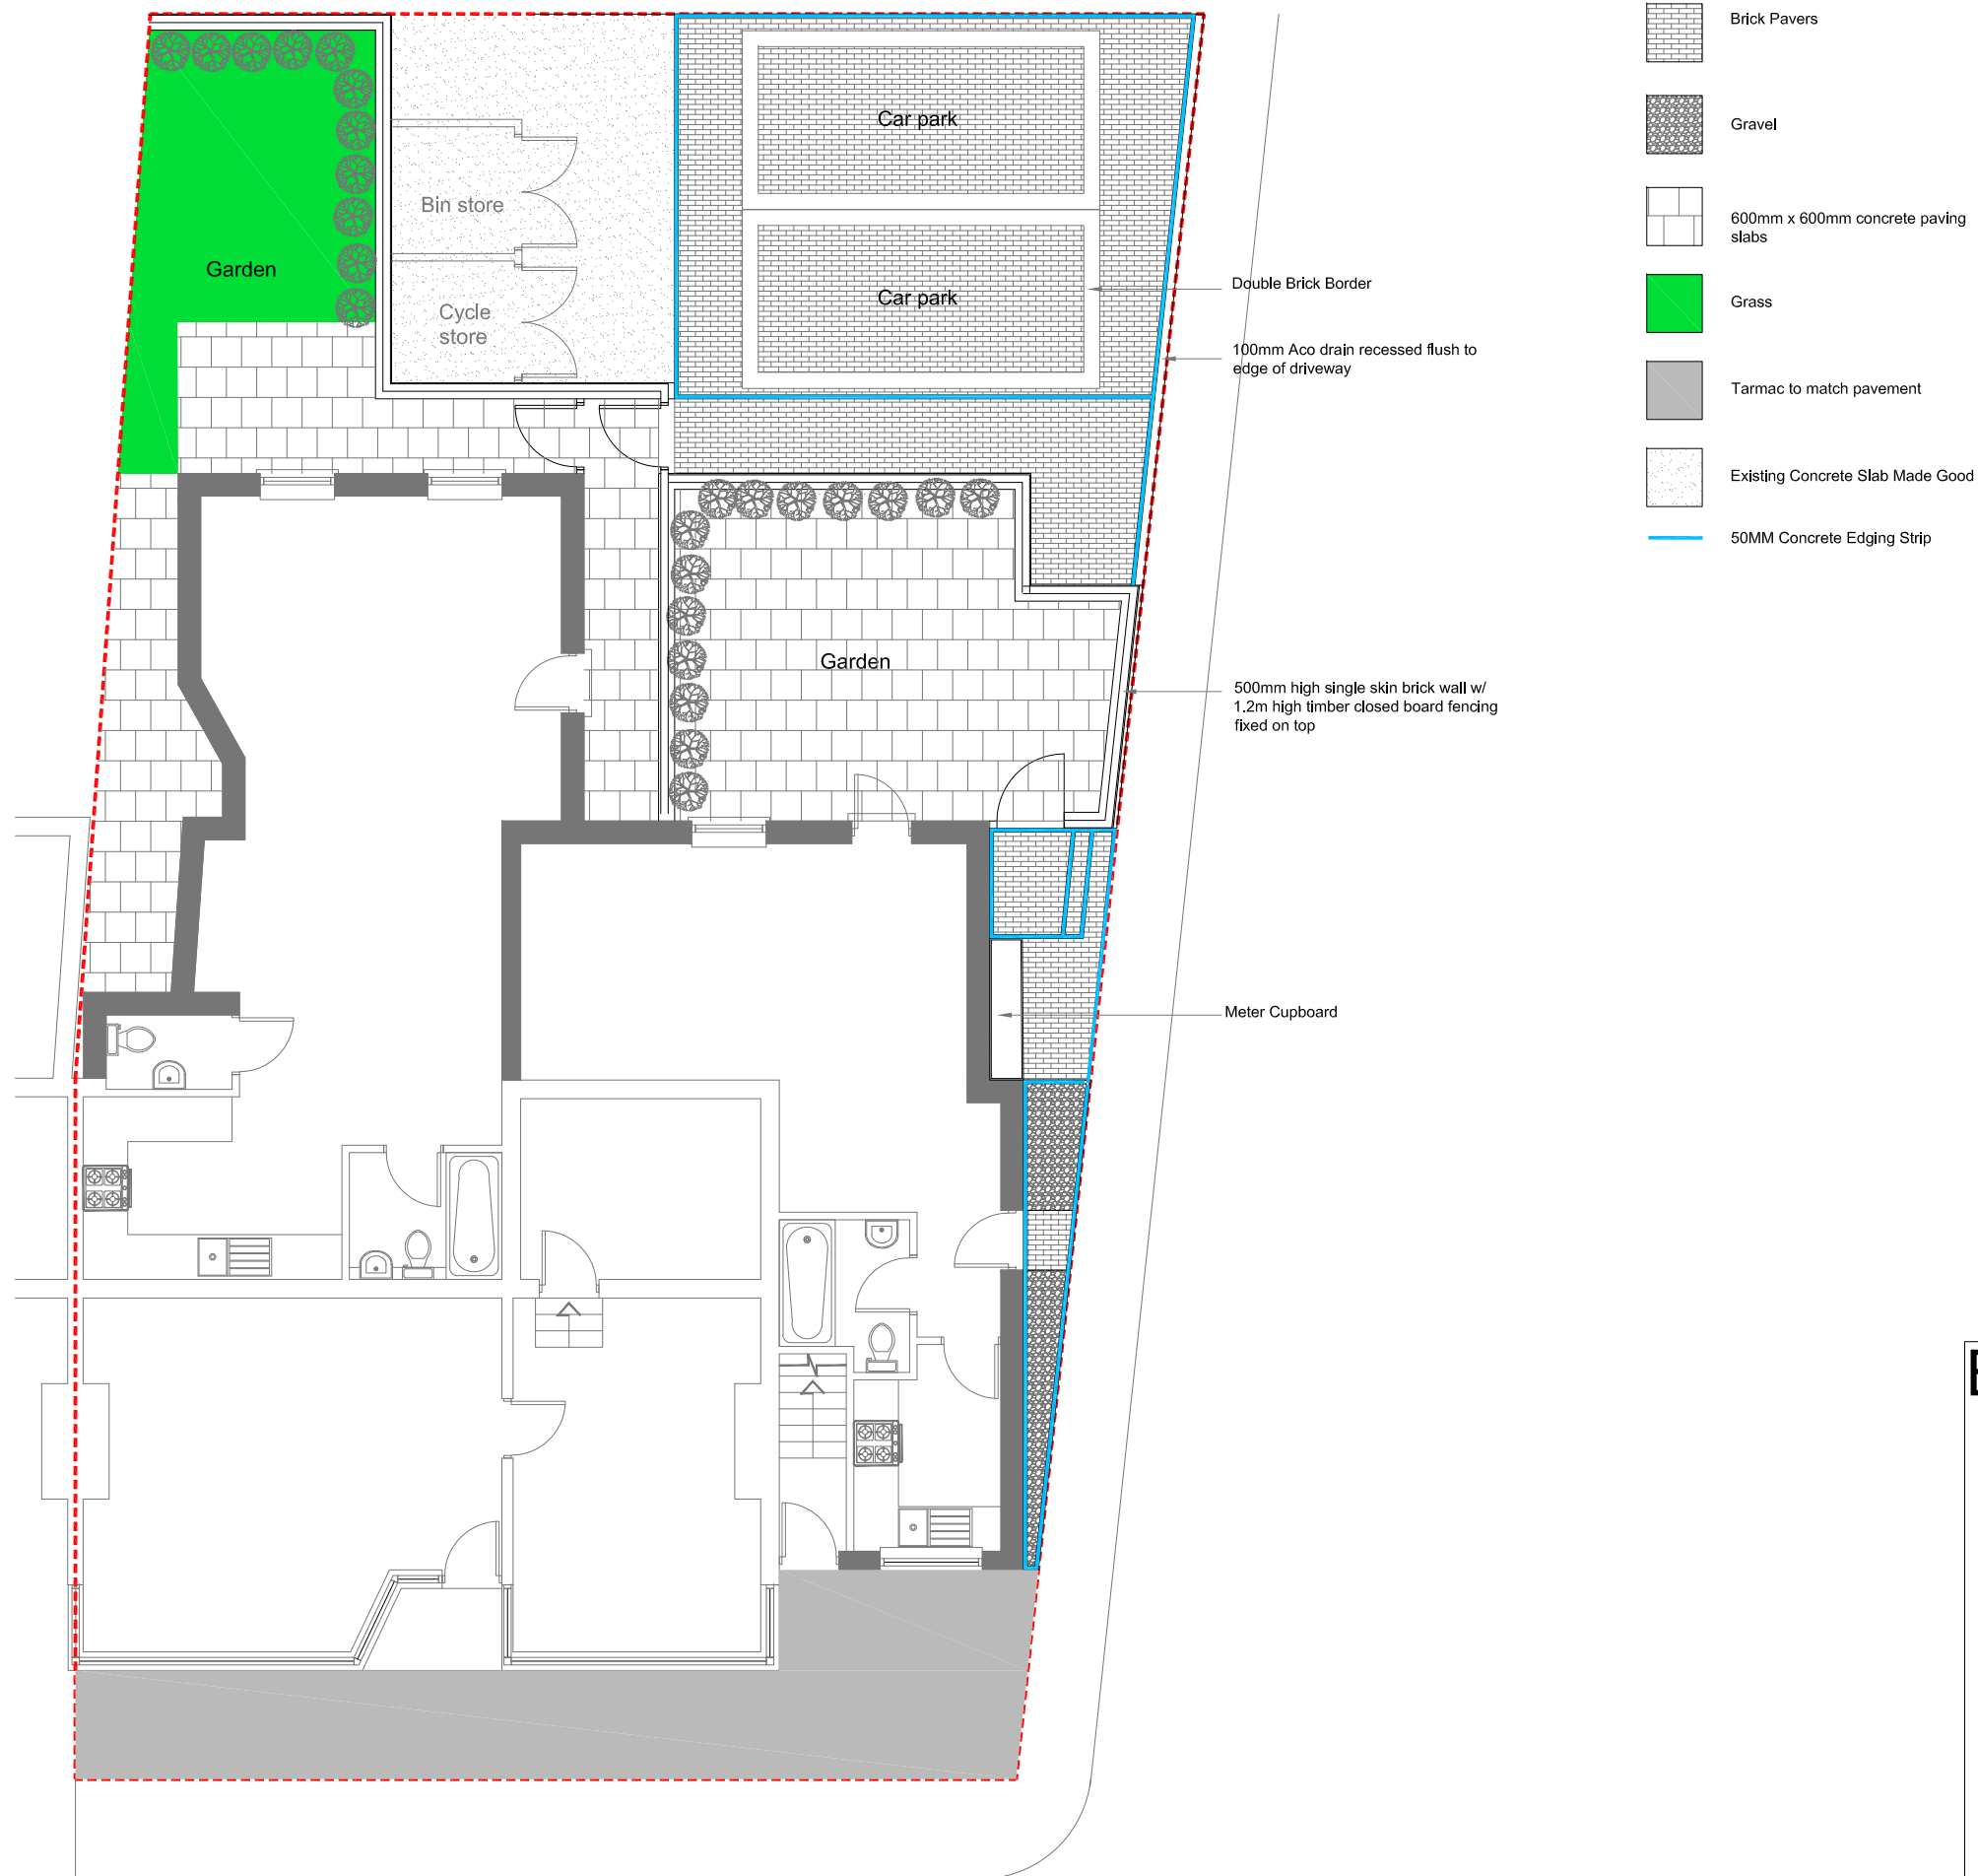

BillKainArchitects

CLIENT N&P Patel

PROJECT 9 Leylands Road

TITLE Ground Floor CD
Proposed Lscape

SCALE 1:50@A3 DATE 12-02-25

DWG NO 2416 01 100