
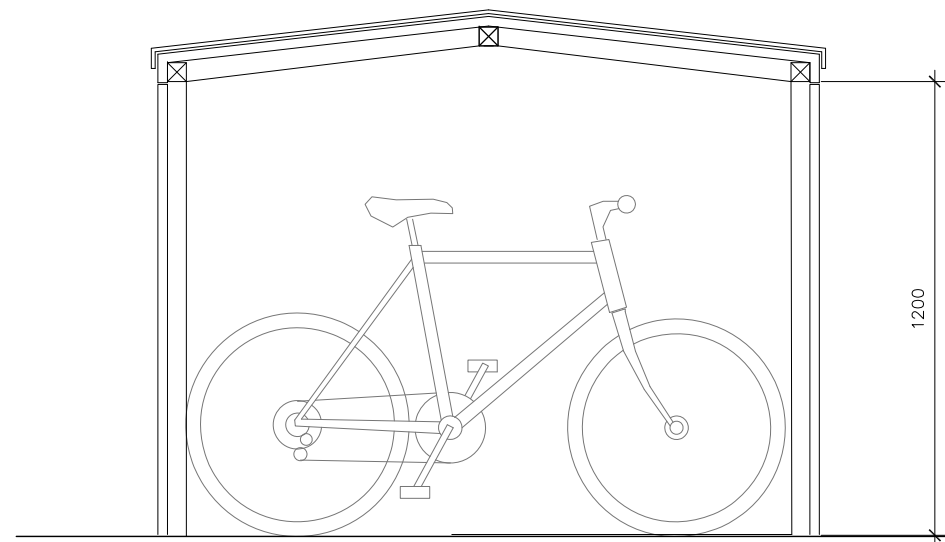
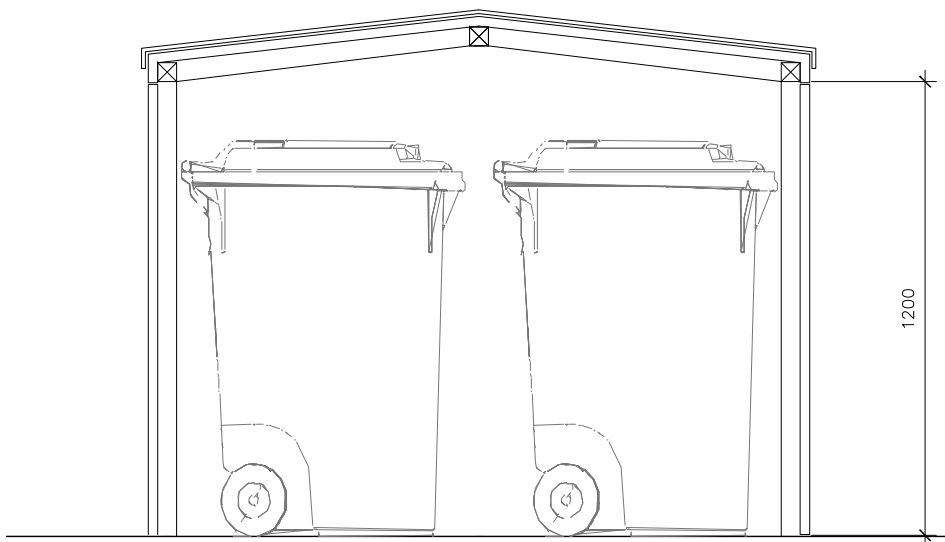


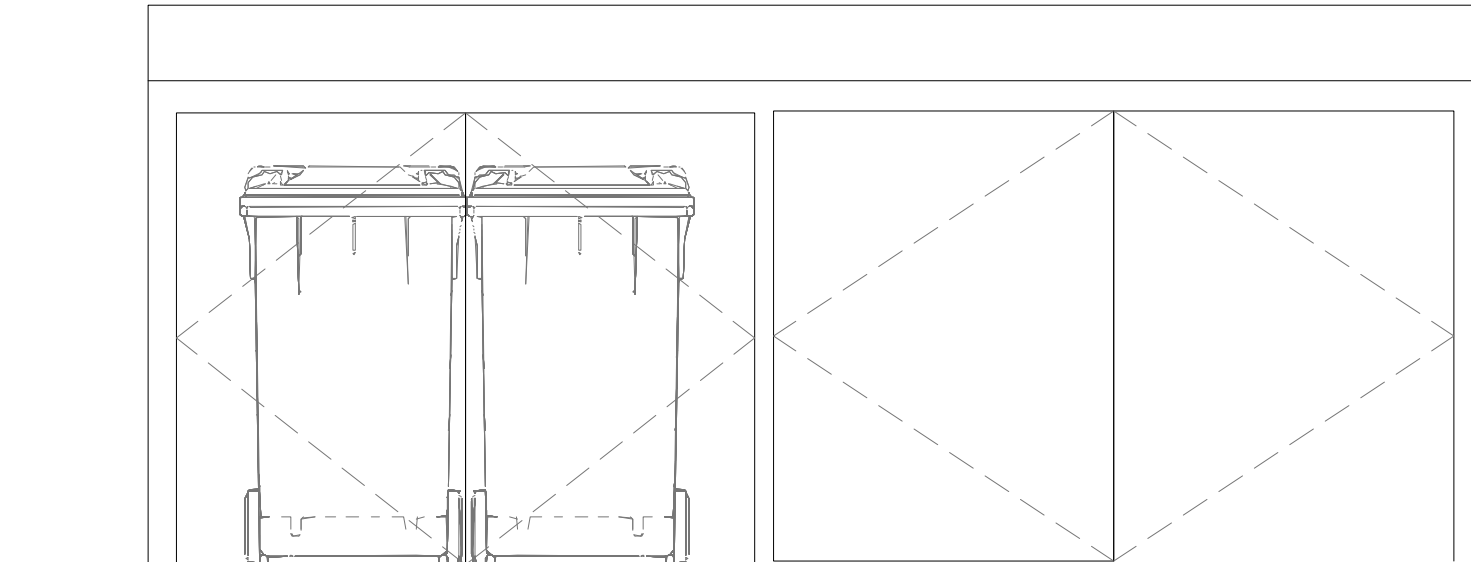

BillKainArchitects

CLIENT **N&P Patel**

PROJECT **9 Leylands Road**

TITLE **Bike and Bin Store Details**

SCALE **1:50@A3**

DATE **12-02-25**

DWG NO **2416 01 501**