




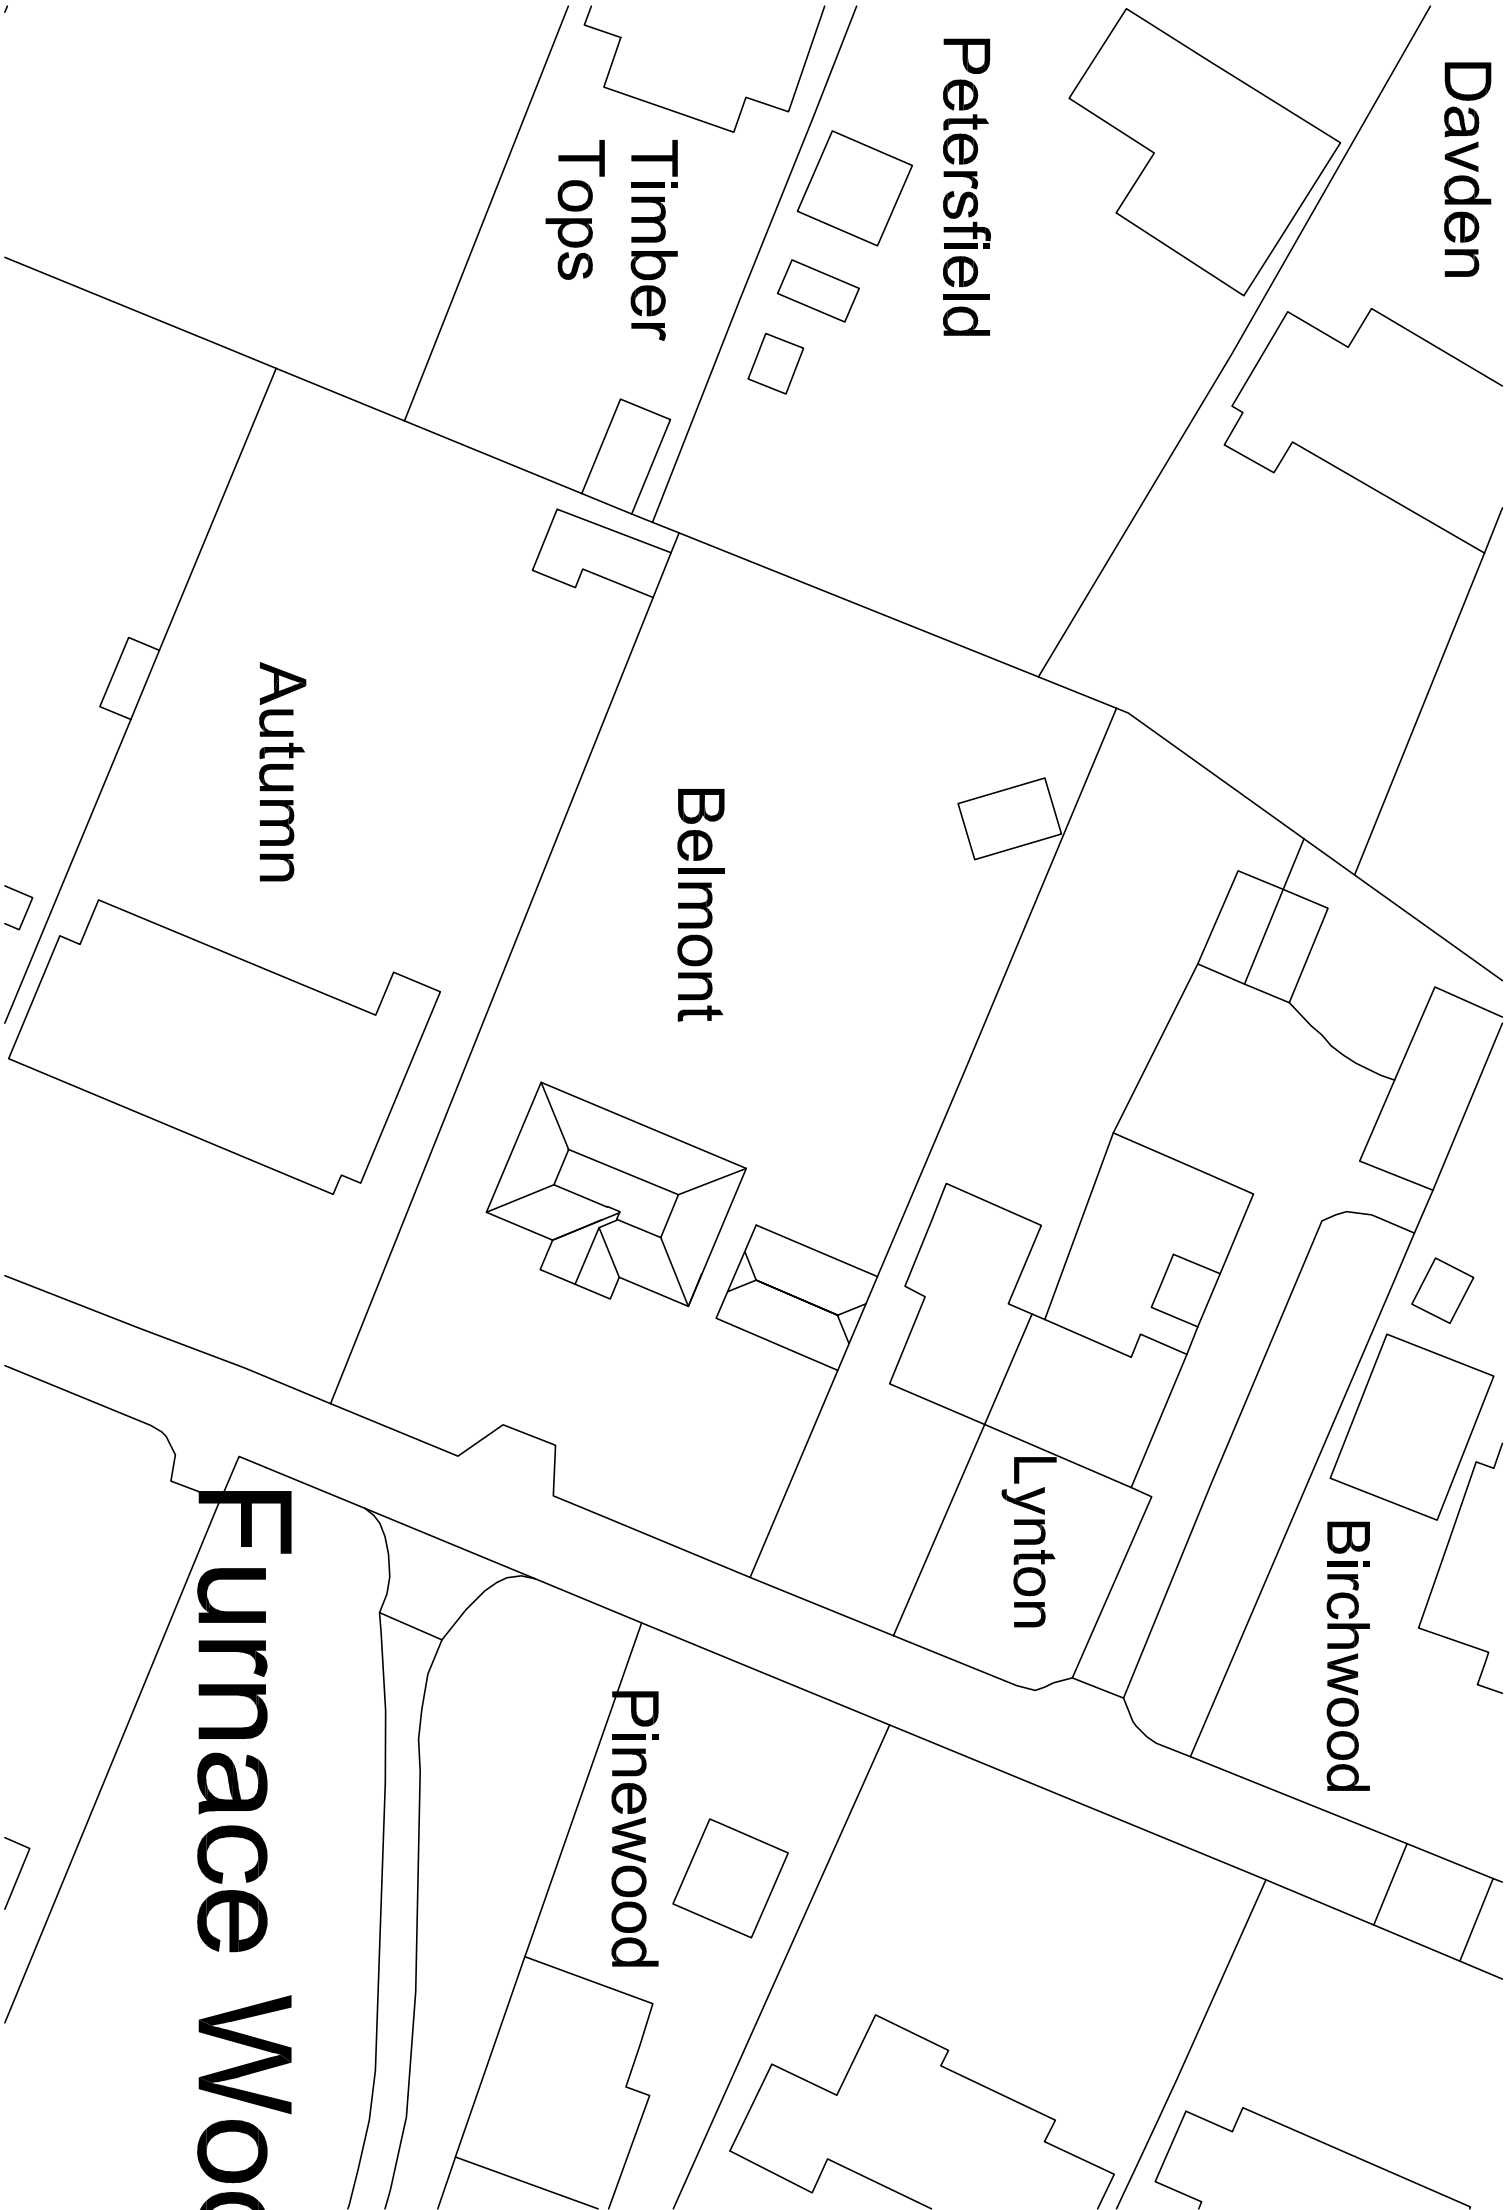

Block Plan 1:500

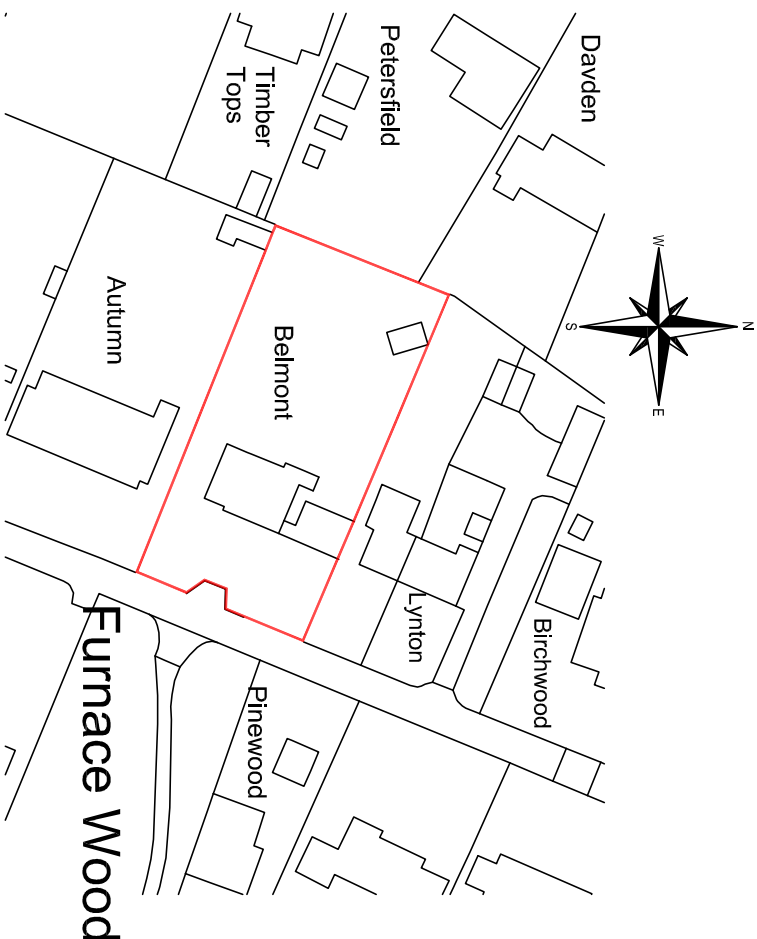

Location Plan 1:1250

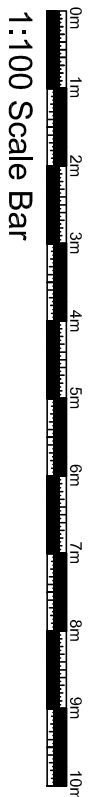

fulcrum

design

Address
Suite 7 Taxiholme
Guildford Road, Bookham
Surrey KT23 4HB
Tel
01372 451425
Fax
01372 459620
Web
www.fulcrumarchitects.co.uk
Email
info@fulcrumarchitects.co.uk

Block & Location Plans

Rachael White
Belmont, Felcot Road, RH19 2QA.

Site Area
Paper Size
A2
Drawn by
GS
Date
08-06-26
Scale
1:500 &
1:1250
Drawing No.
26-10-04