


LOCATION OF NEW DOOR

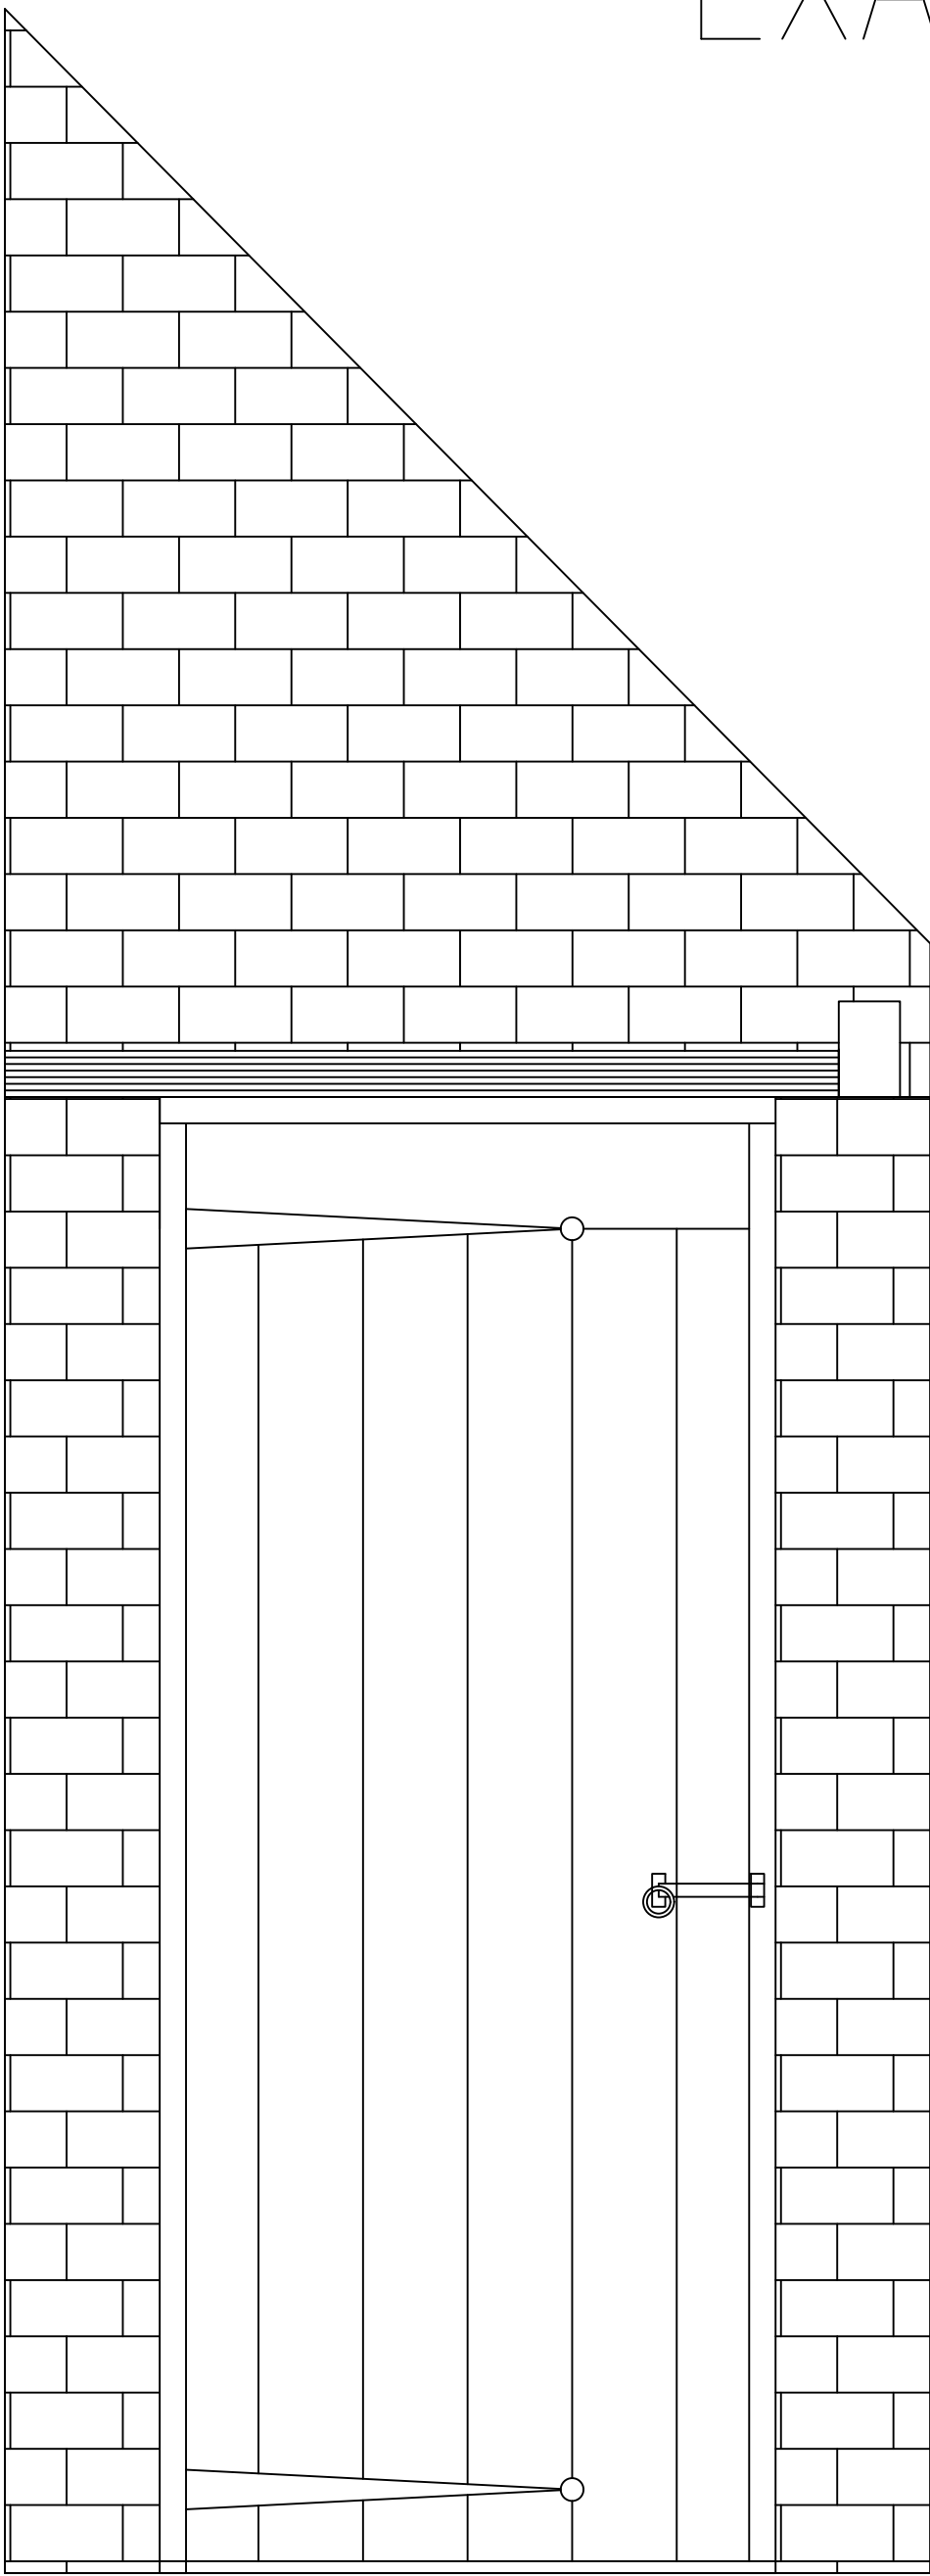

EXAMPLE OF FINISHED COLOUR



revisions		
status		
-		
job		
Standen House RH19 4NE		
drawing title		
Pellet Store New Door Opening		
drawing number		revision
D-001		-
drawn by	checked by	status
J.B		-
date		scale/original sheet size
07/07/2025		NTS
Do not scale off drawing Check all dimensions on site before all work is commenced		



Beechover House
Springfield Lane
Colgate
West Sussex
RH12 4TA

T: 01293-851459
W: www.baystar.co.uk