


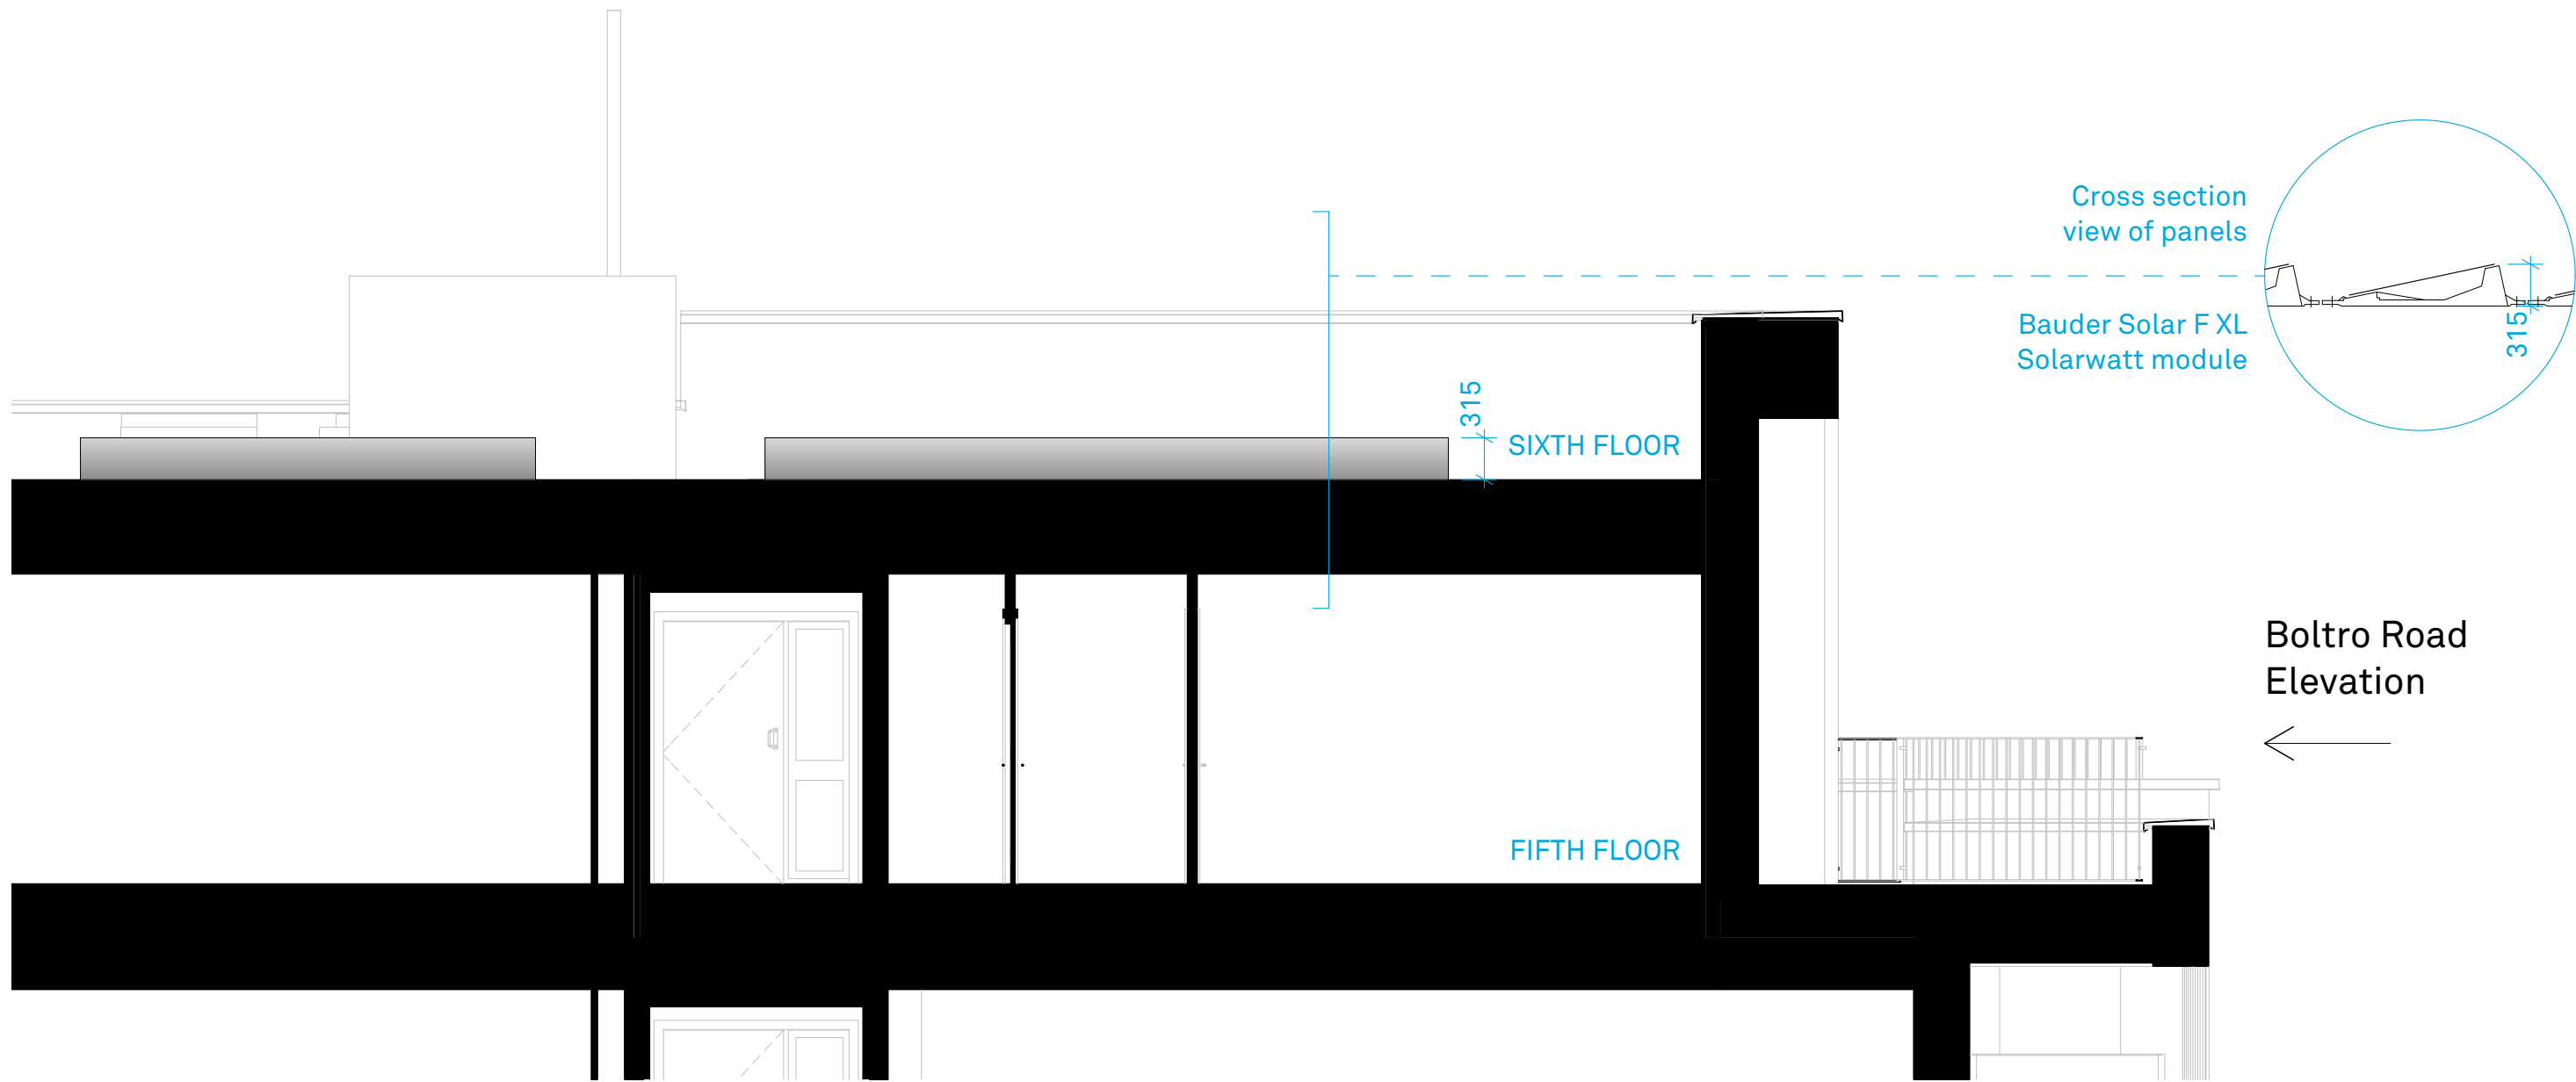


1:50

Building Section

S-03

rev.	date	changes description	status	issued by
P01	05/11/2024	Second lift removed, stair and lift access removed to 6th floor	S4	HE

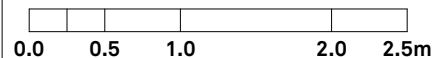

RE-FORMAT
MAT

this drawing is the copyright of Re-Format LLP and may not be copied, altered or reproduced in any way or passed to a third party without written authority. All dimensions subject to site survey and site verification. Do not scale for construction ©

www.re-format.co.uk
mail@re-format.co.uk
+44 (0)1730 778778

drawn by
HE
checked by
DB

Date
Nov 2023
Scale at A3
1:50

region	project no.	stage no.	discipline	number
LSE	2780	04	A	0520
status	suitability description	revision		
S4	Suitable for Review and Comment	P01		

document title
Parapet Section with PV
project title
Boltro Road, Haywards Heath