
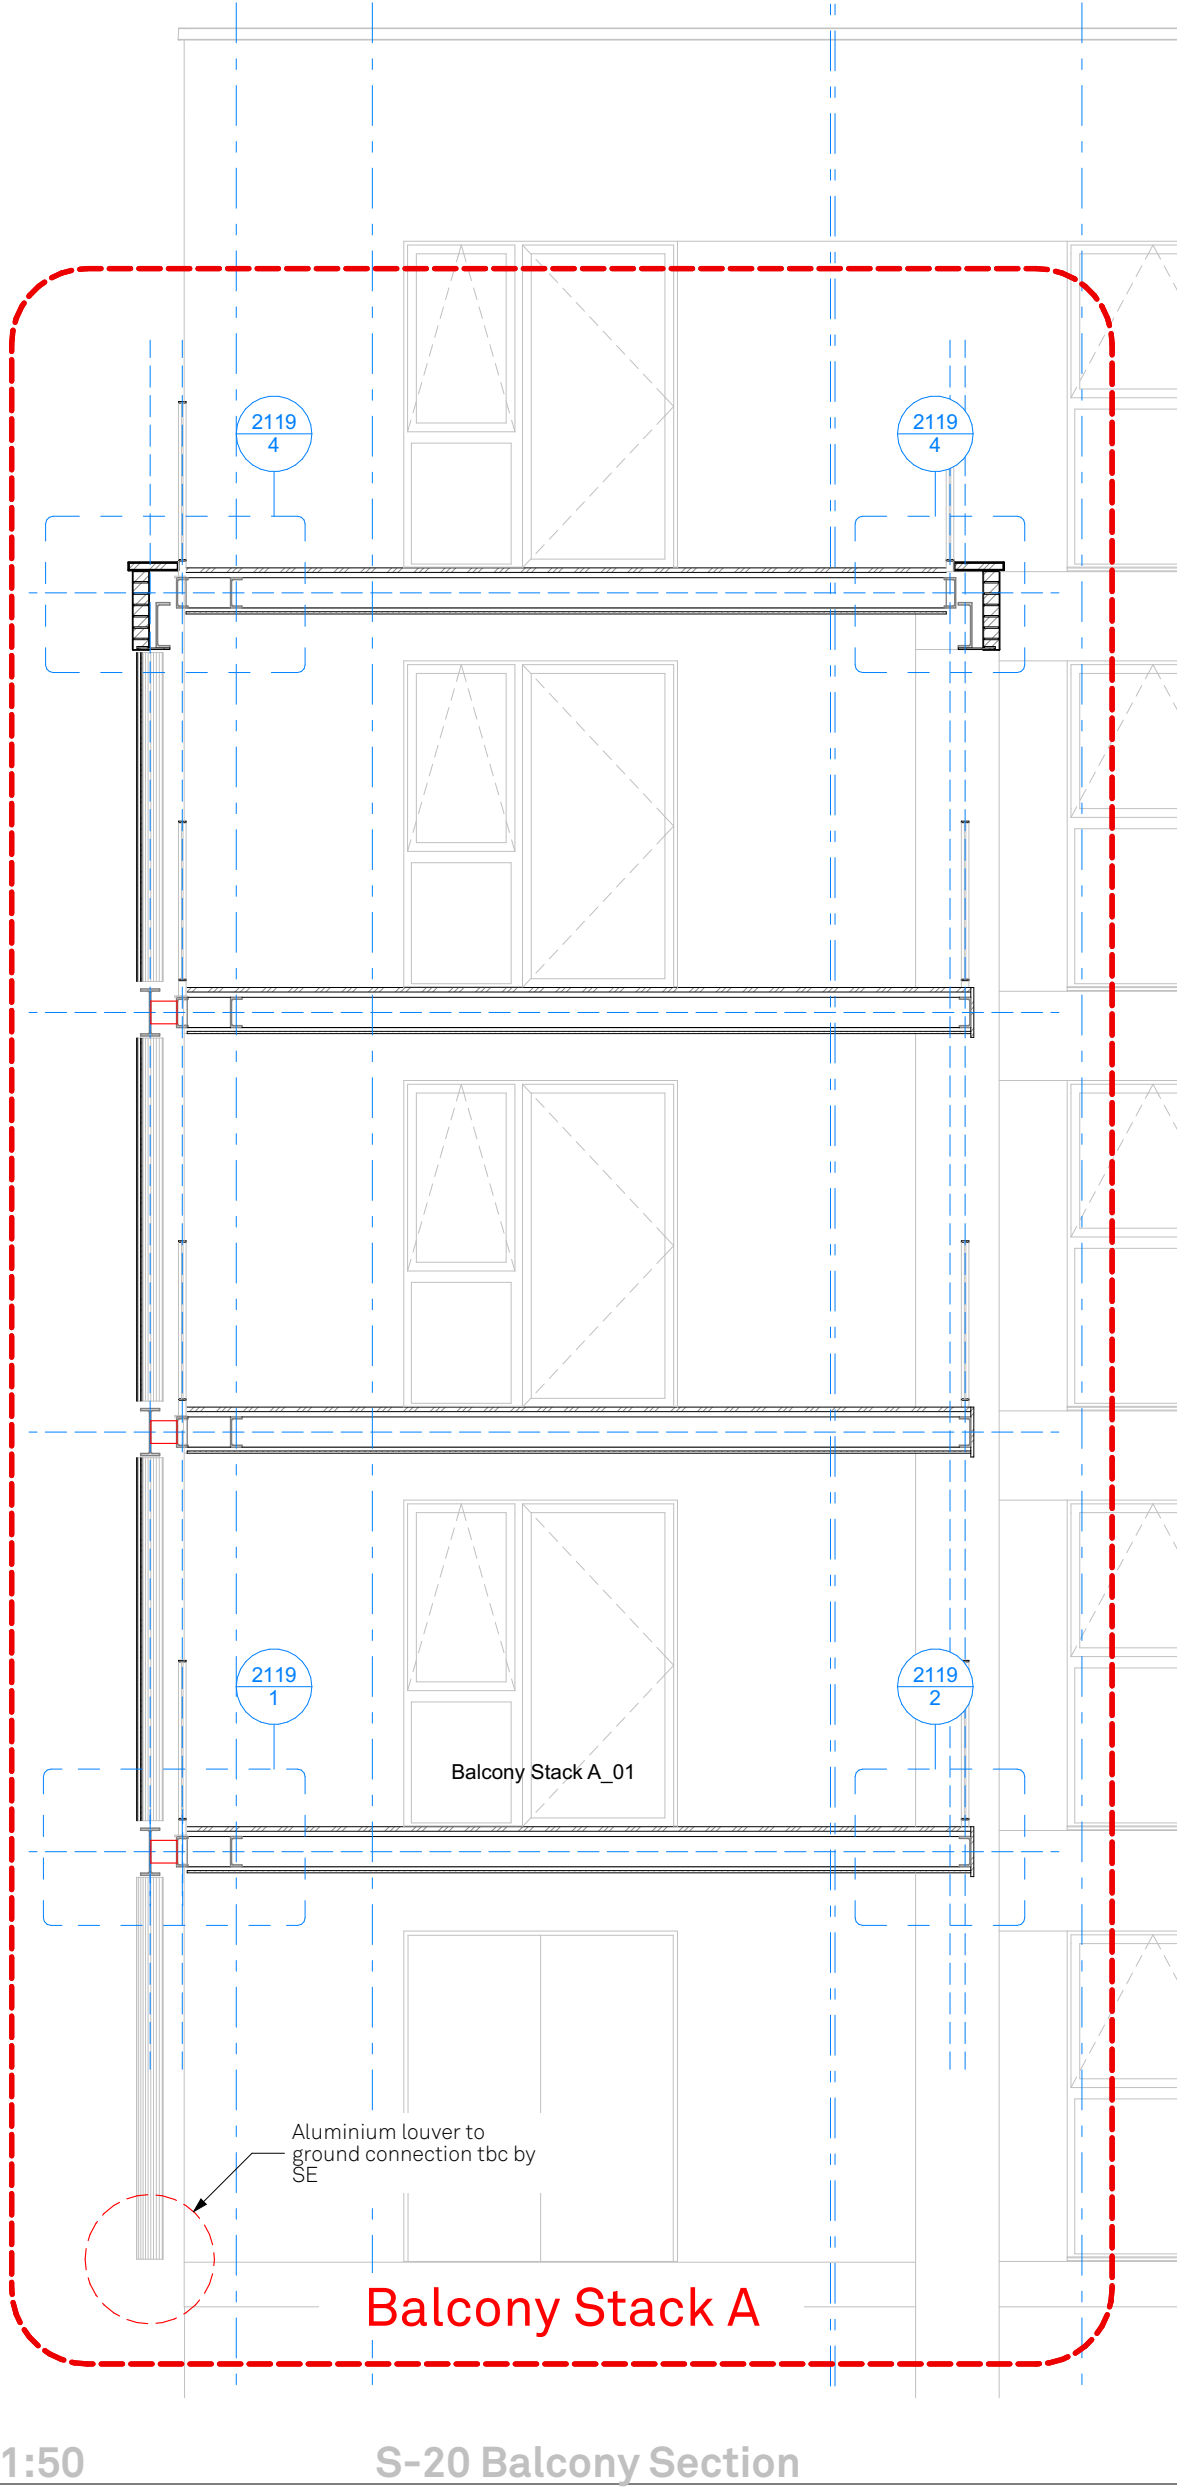
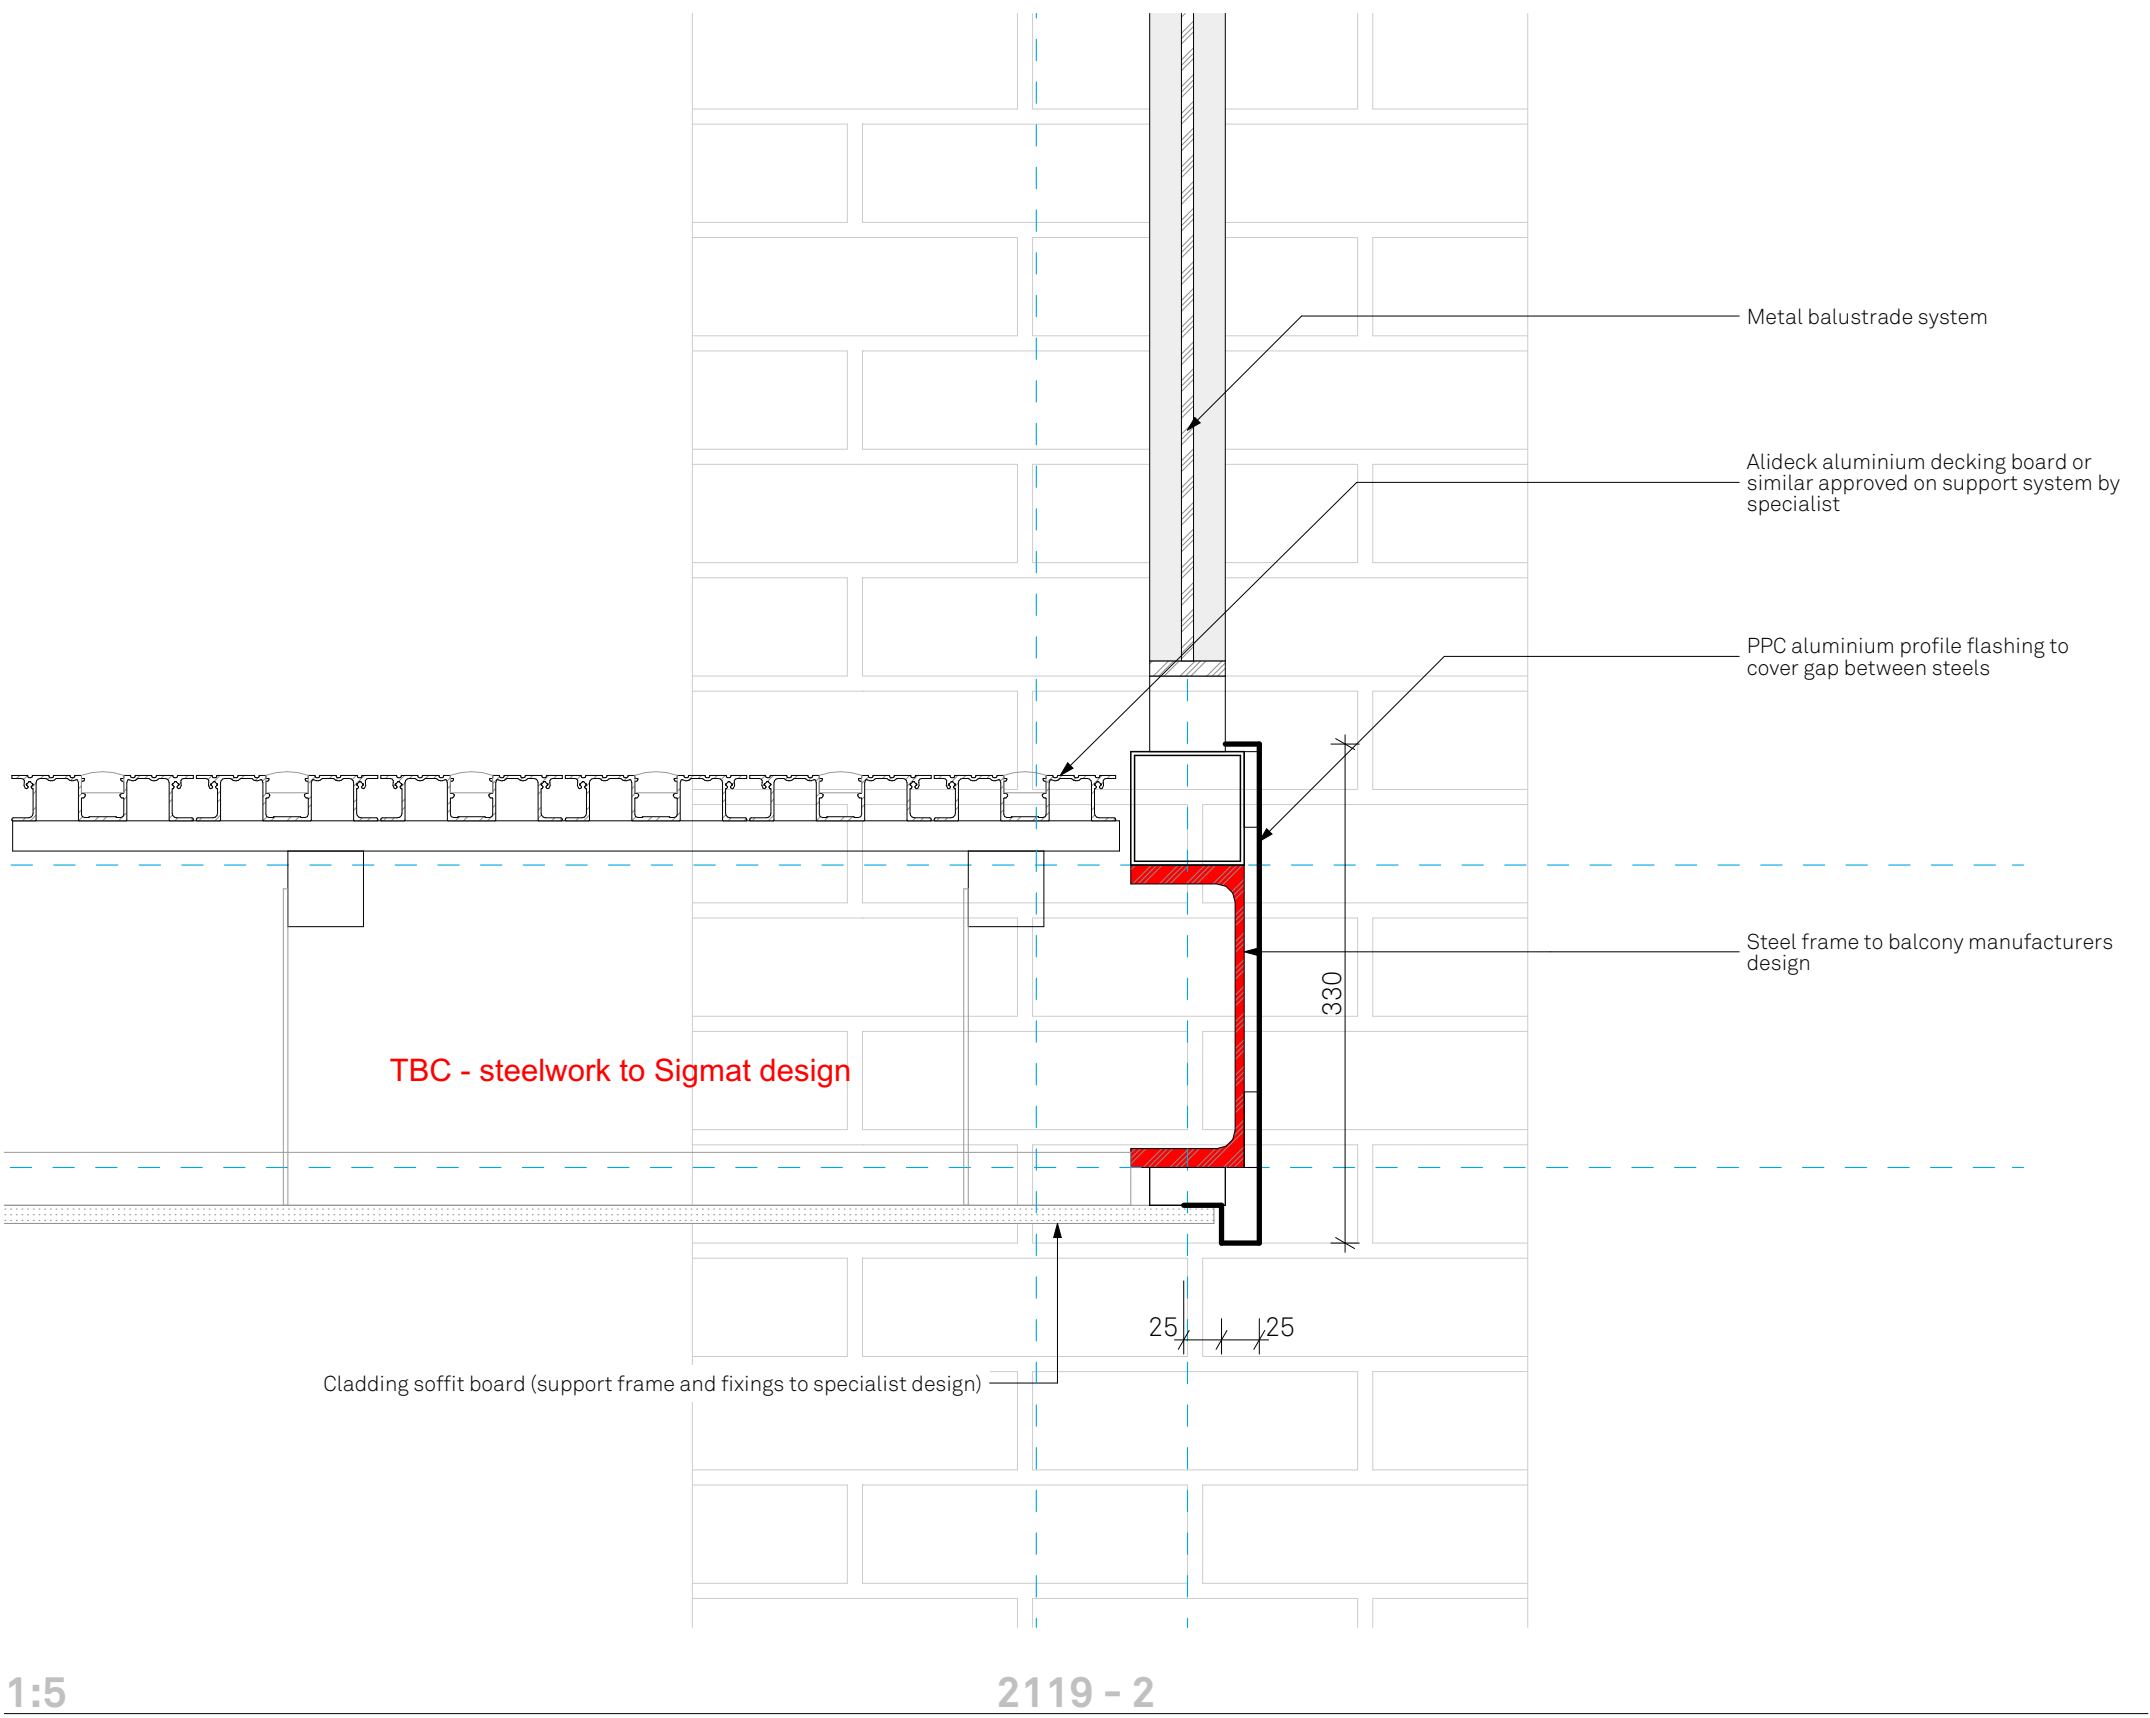
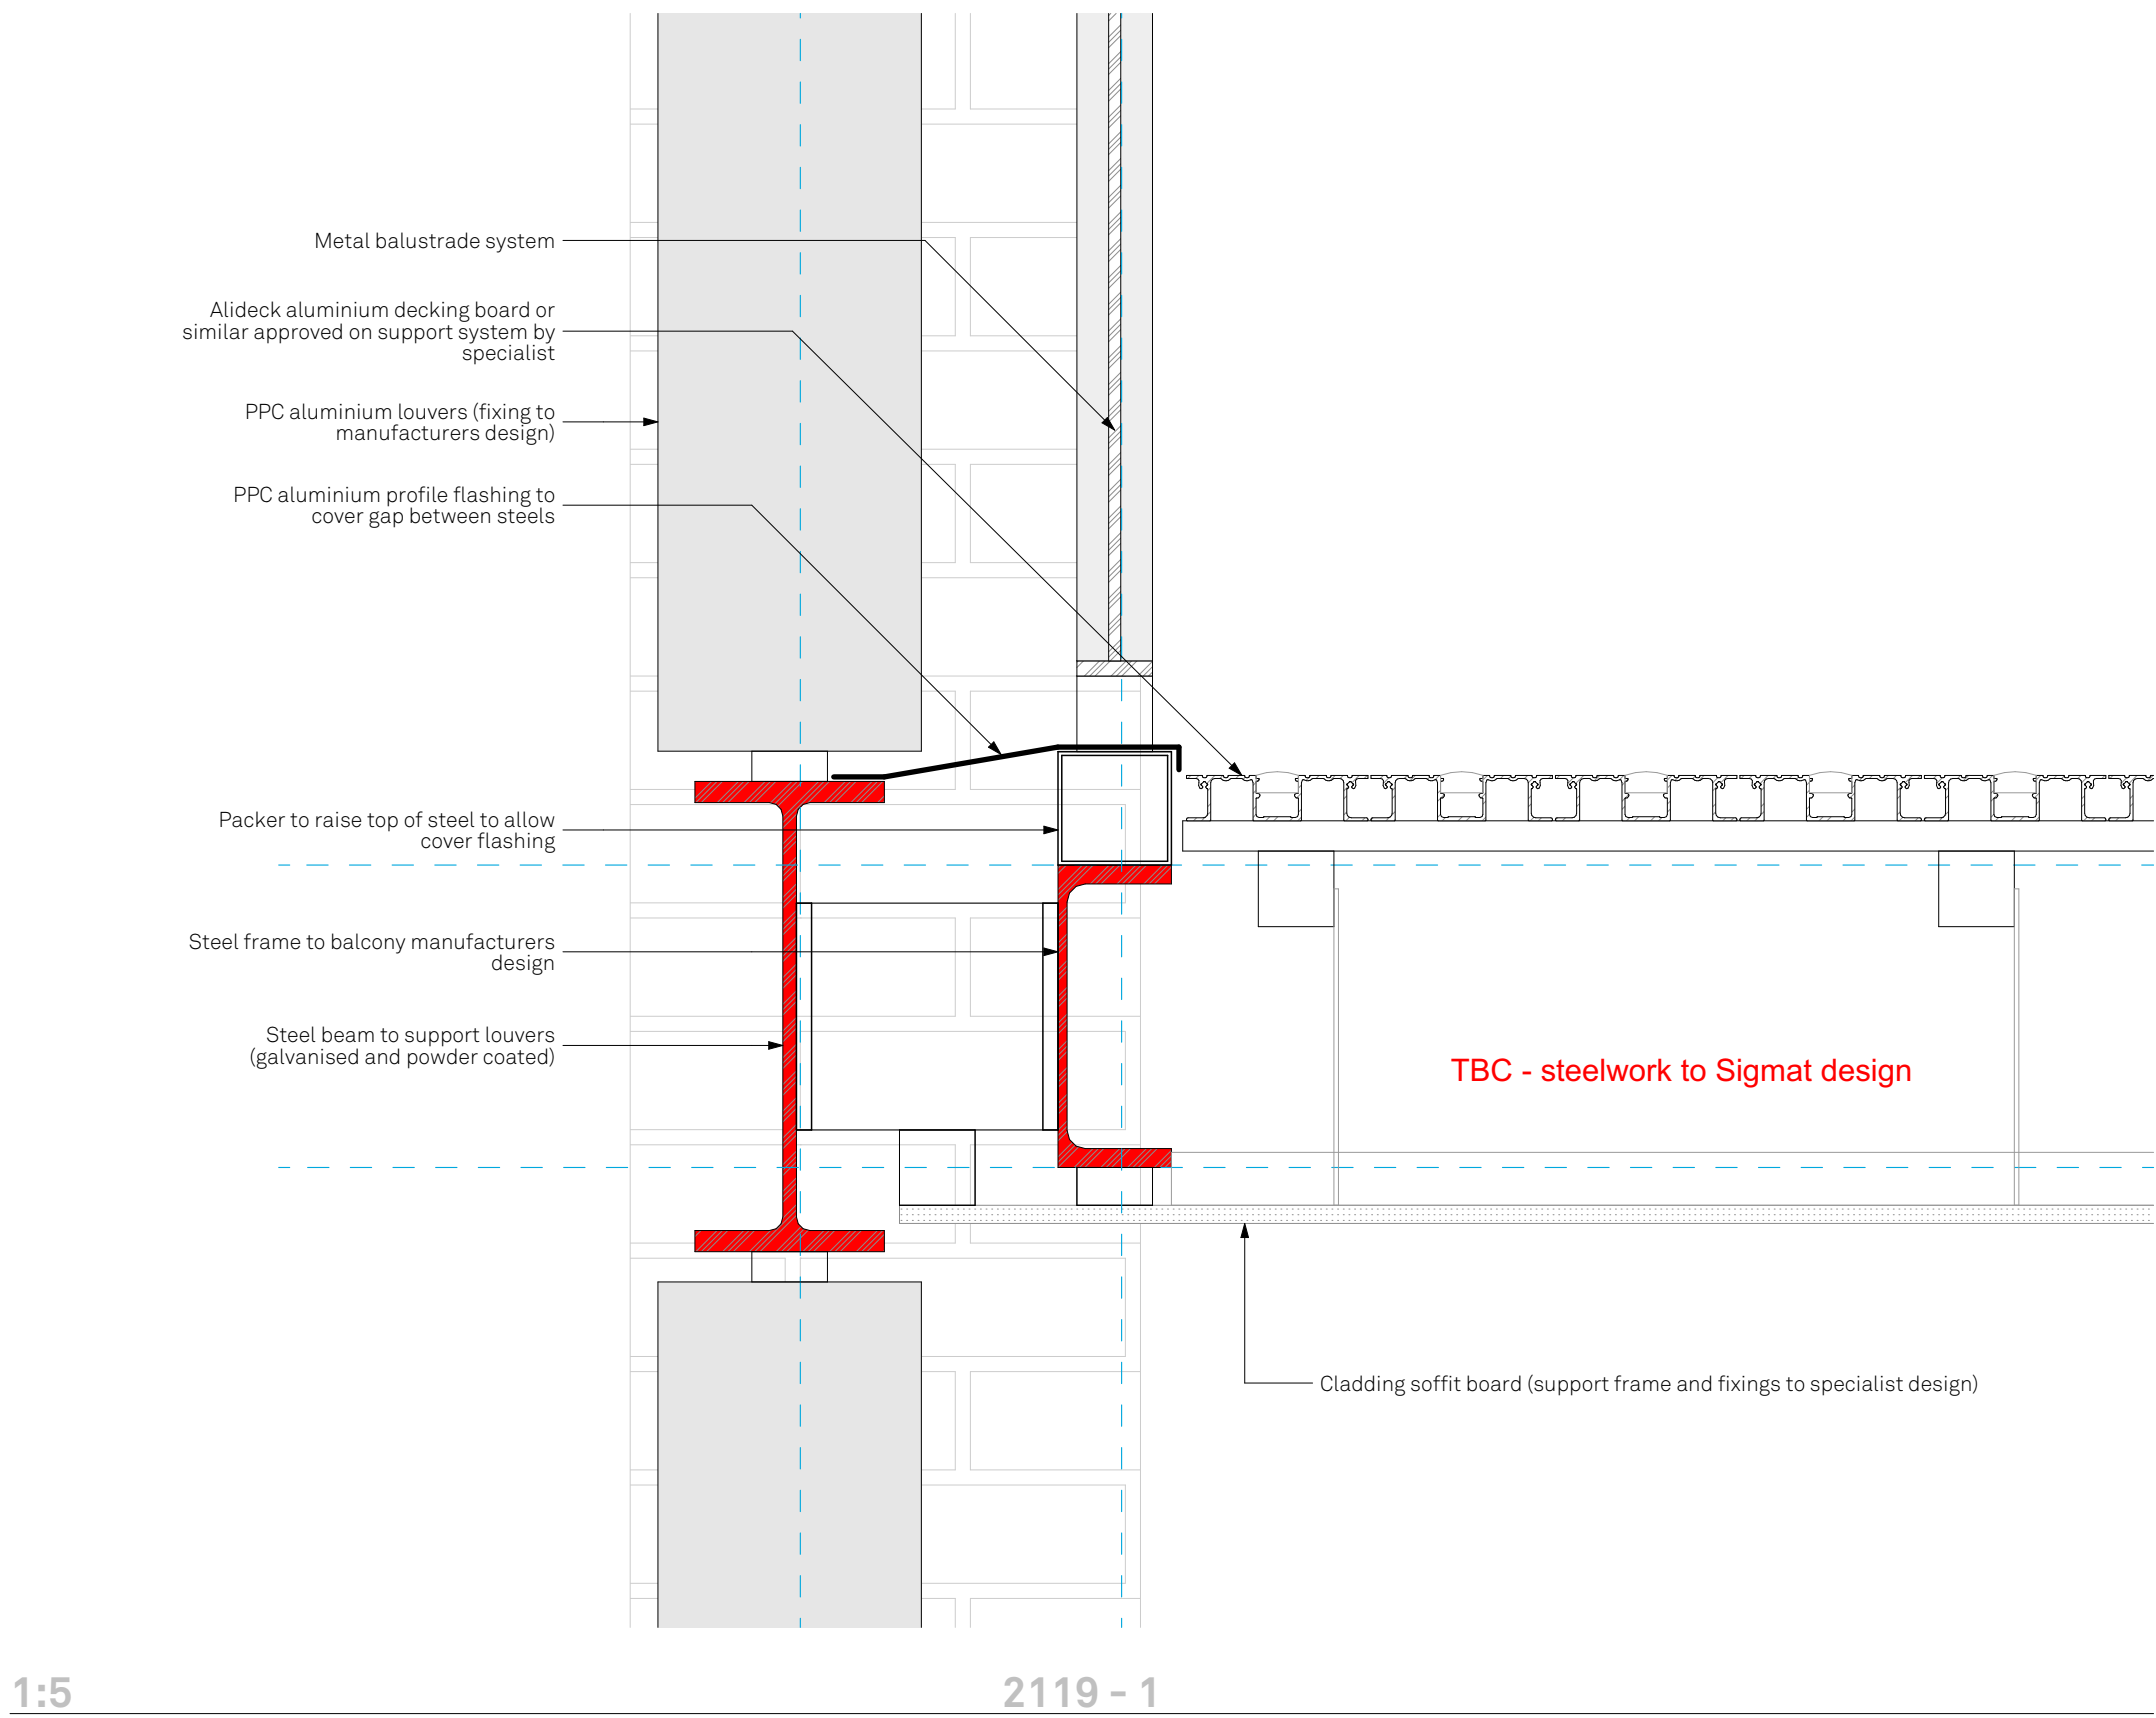
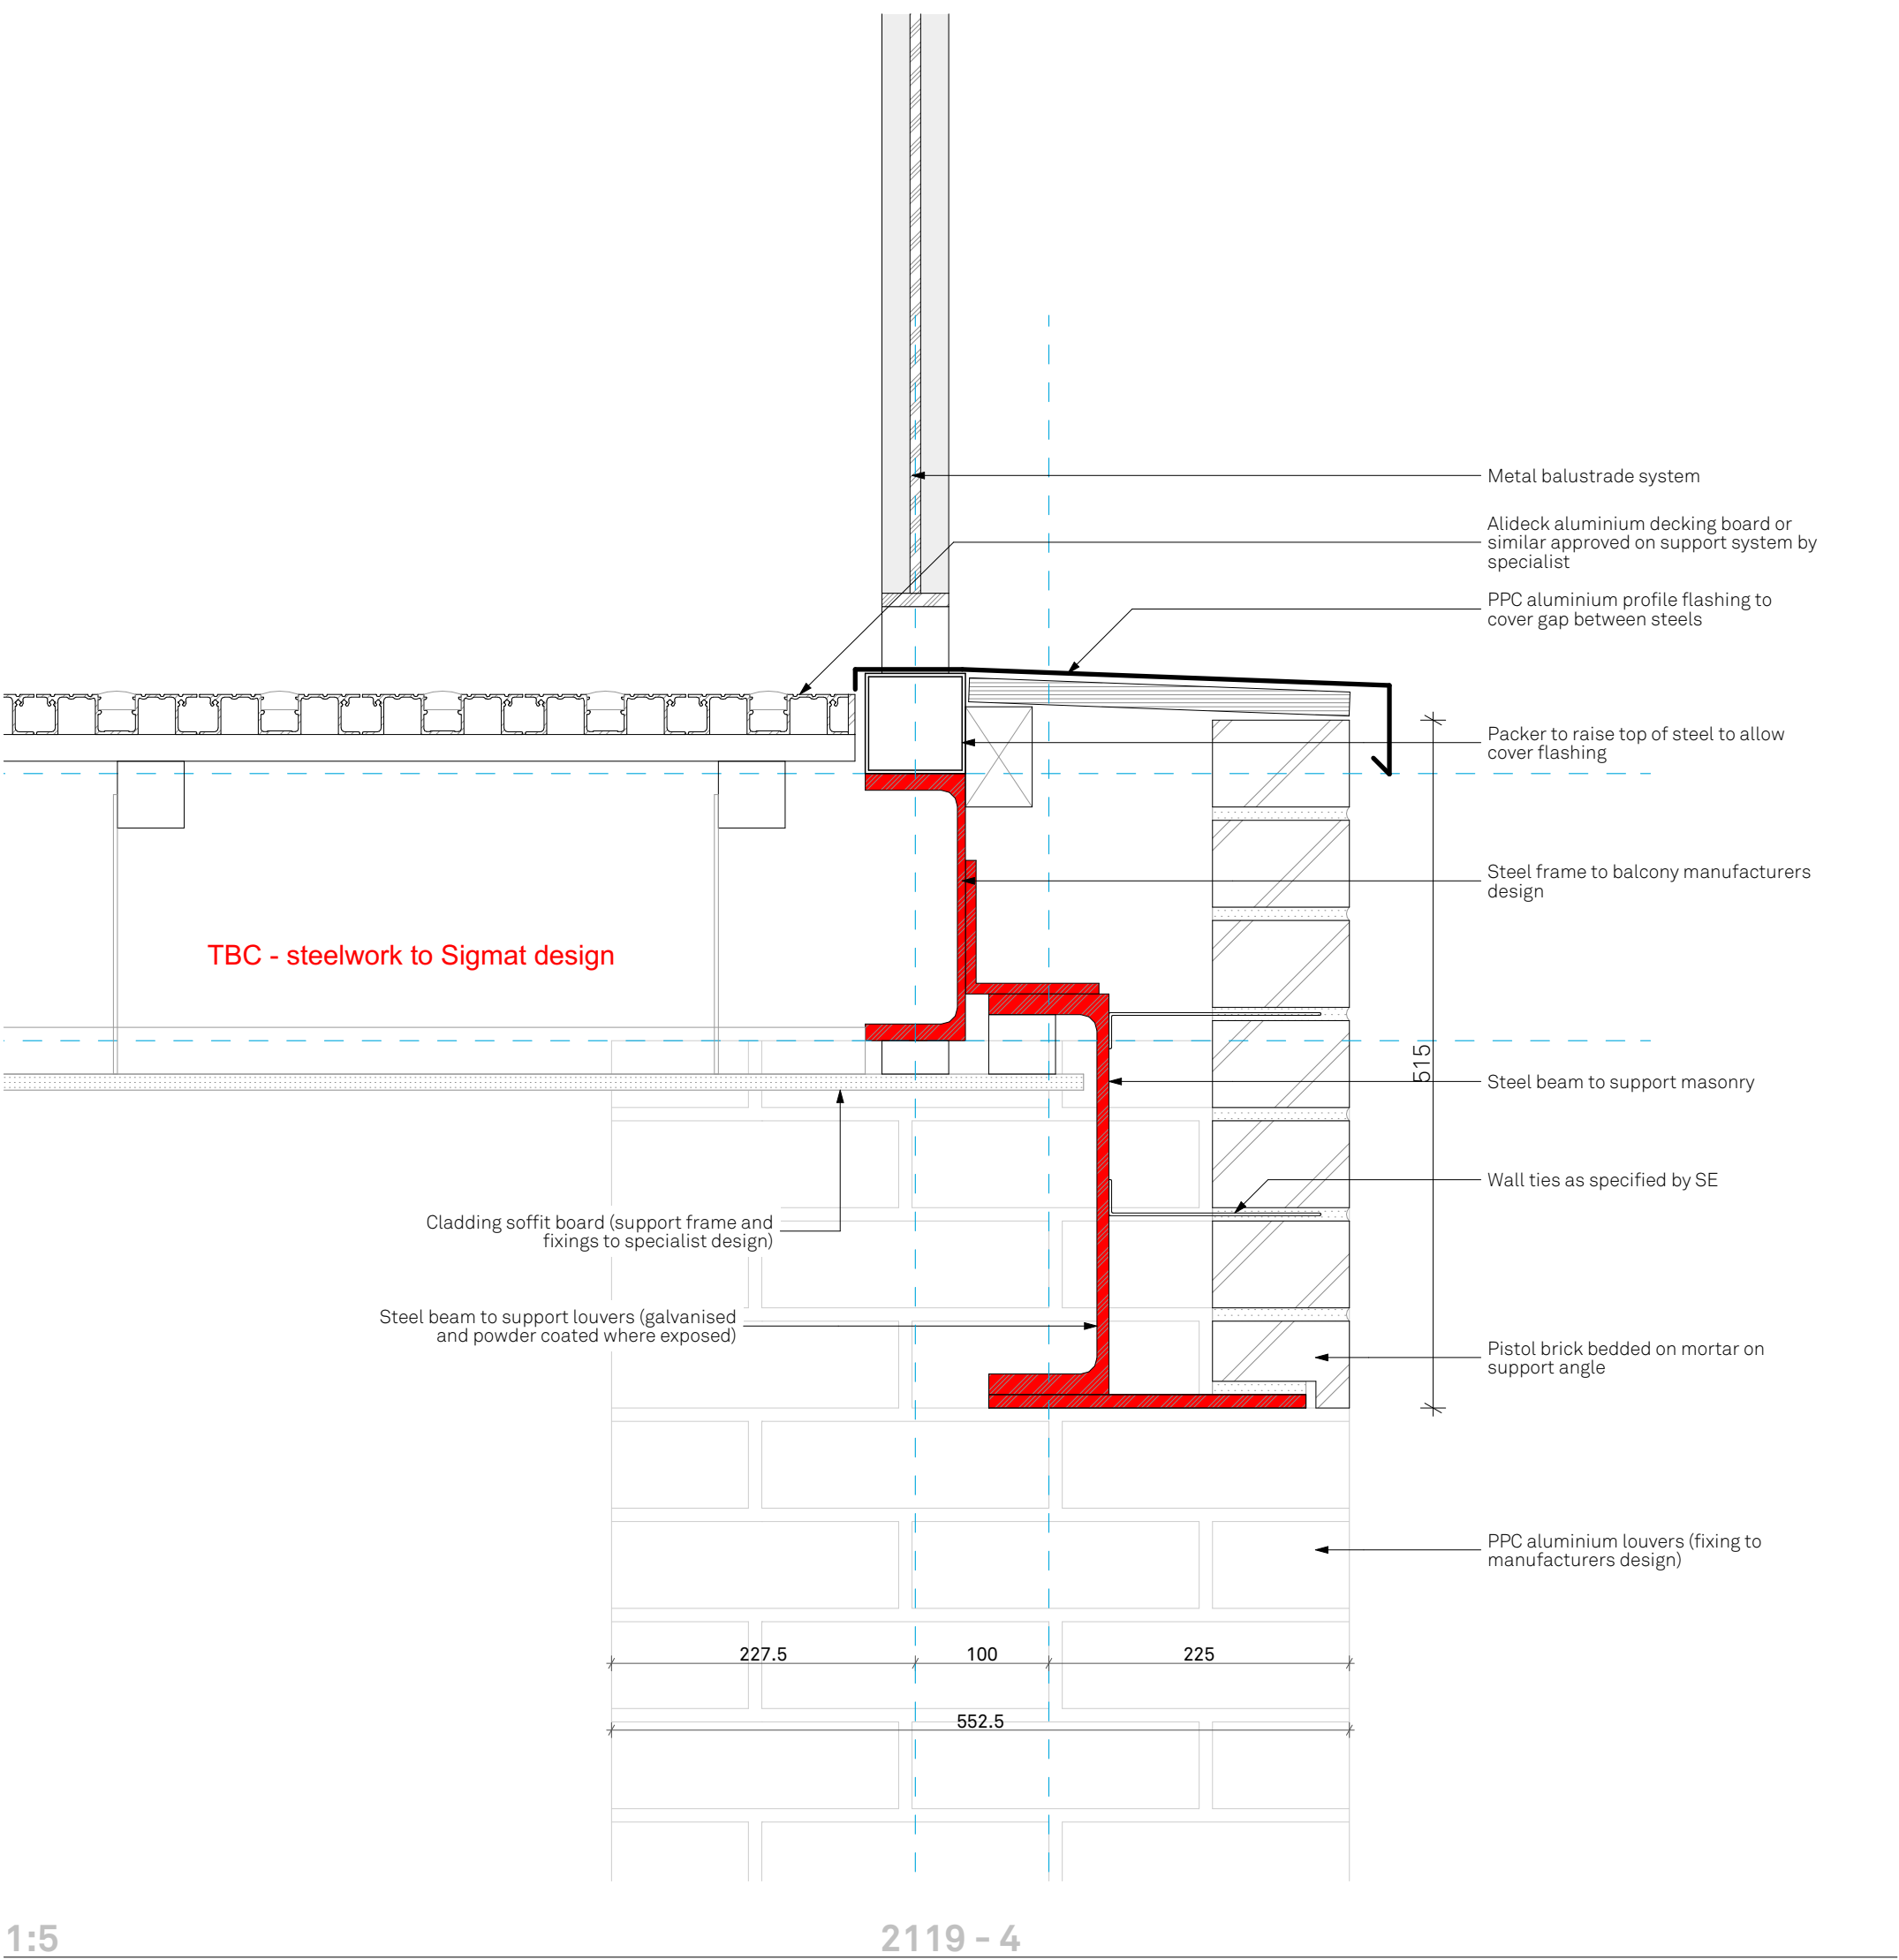


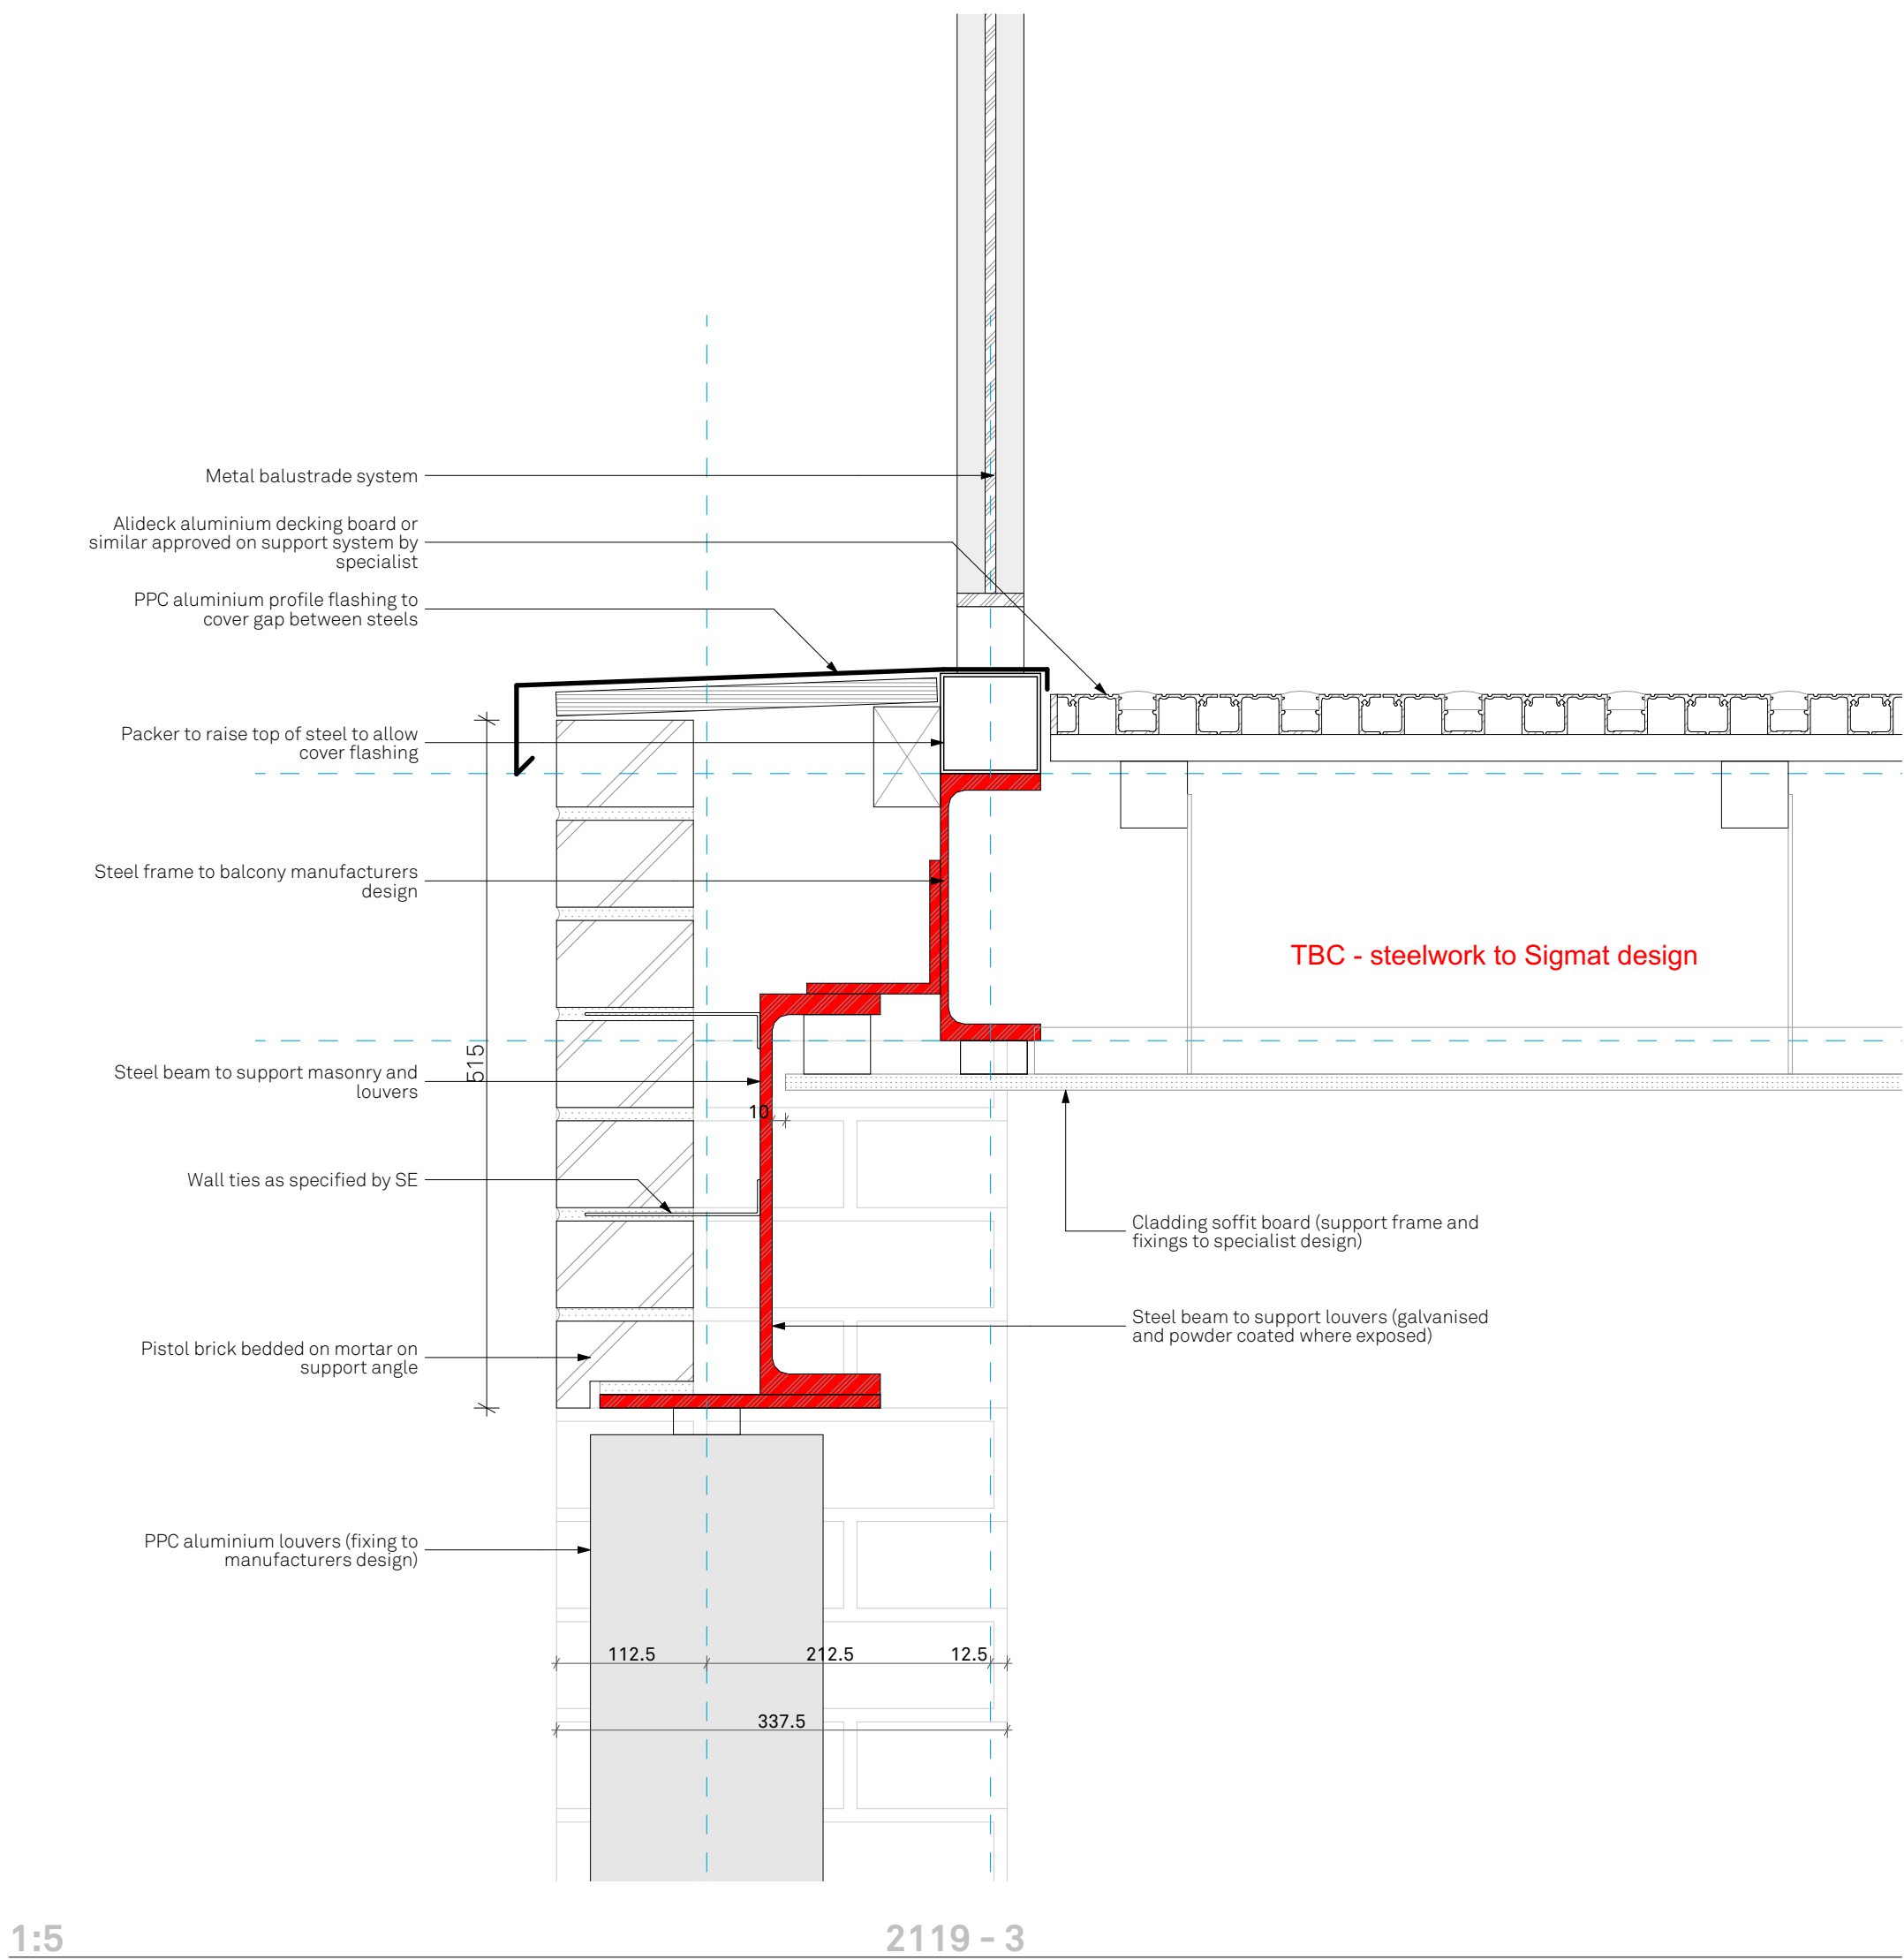

RE-FORM

AT

www.re-format.co.uk mail@re-format.co.uk +44 (0)1730 778778

project title
Boltro Road, Haywards Heath

document title
Balcony Stack A - details pg.2

Date	drawn by	checked by	approved by
Oct 2024	HE	DB	DB

0 50 100 200 250mm Scale at A1
1:5, 1:50

region	project no.	stage no.	discipline	number
LSE-	2780	- 04	- A	- 2119

Balcony Stack A - details pg.2

status	suitability description	revision
S4	Suitable for Review and Comment	