


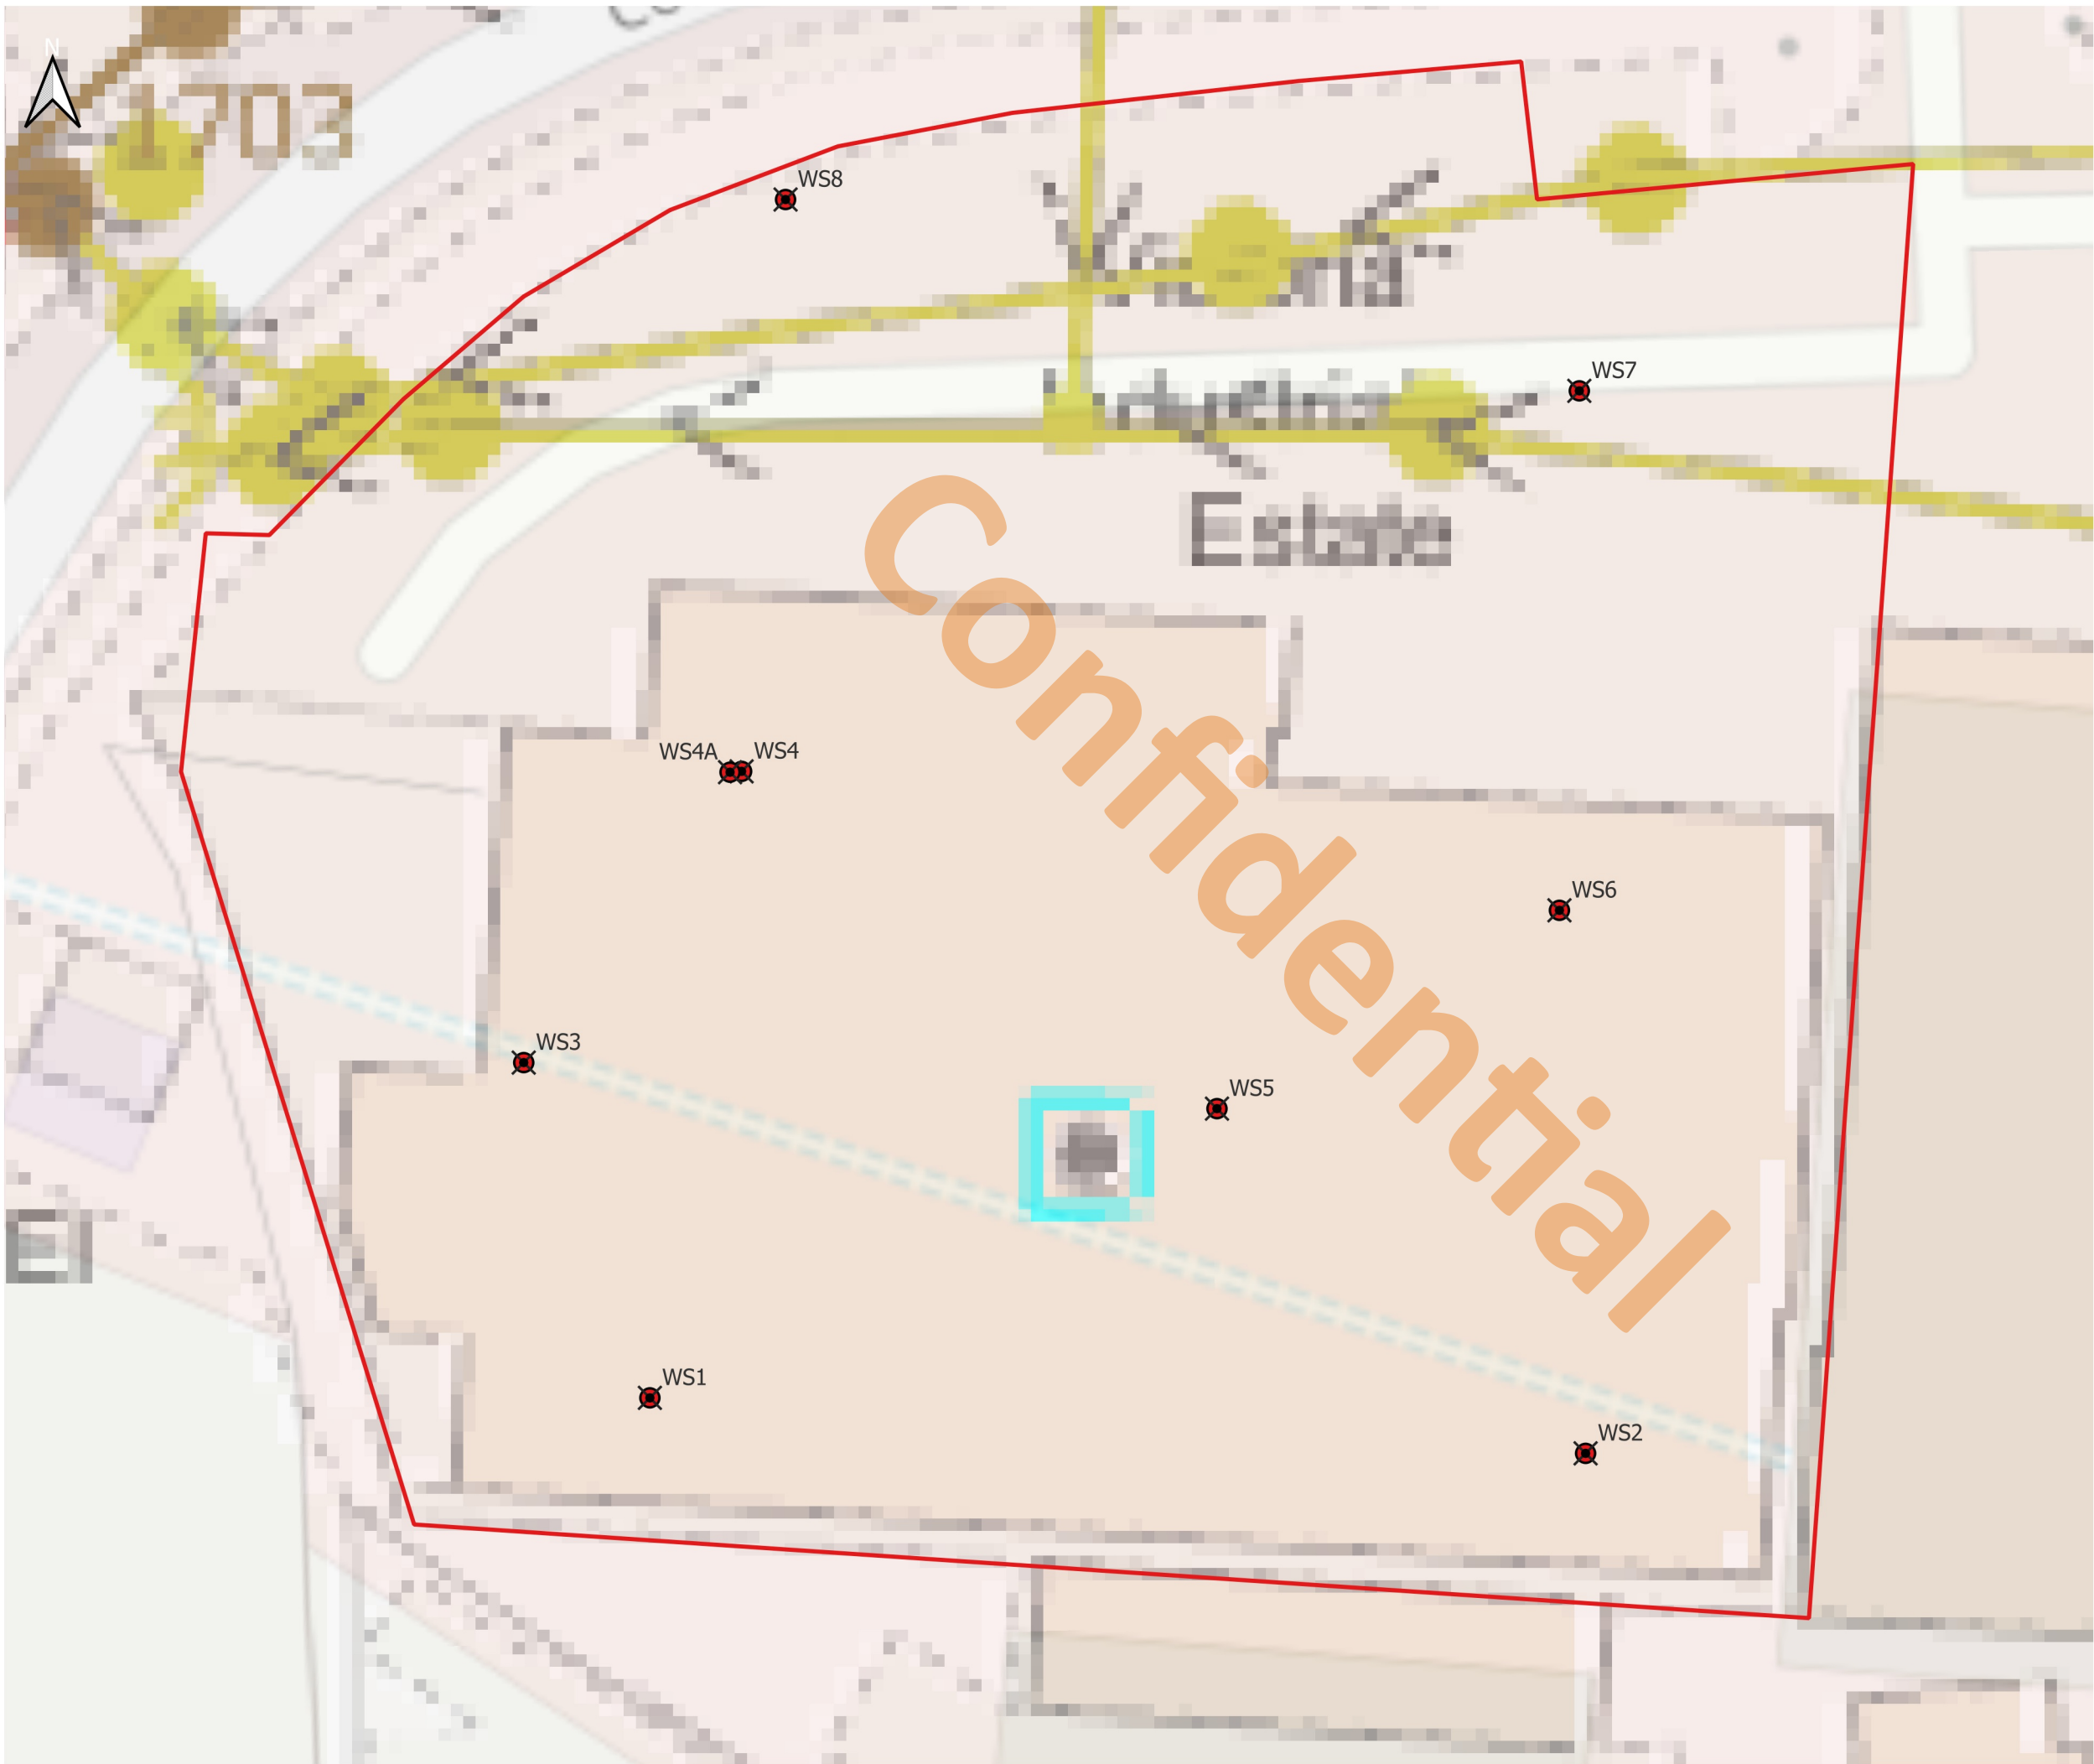

Notes:

- 1. Do not scale drawings
- 2. All dimensions are in meters unless stated otherwise
- 3. The drawing is the property of Onyx Geo Consulting Ltd and is not to be used or the drawing copied, communicated or disclosed in whole or in part, except in accordance with a contract, license or agreement in writing with Onyx Geo Consulting Ltd

0 5 10 m



46 Victoria Road, Burgess Hill, RH15 9LR
e: info@onyxgeo.co.uk
w: www.onyxgeo.co.uk

Project name:
Consort Way

Client:
PGQ Property Consulting Ltd

Drawing No:
ON251002-XX-XX-124-QQ-P01

Description:
Figure 1 Site Location etc

Project no: ON251002	Rev: P01
Date: 04/02/2025	Scale: 1:225

Drawn ADC	Checked ADC	Approved ADC
--------------	----------------	-----------------

© OpenStreetMap contributors, <https://www.openstreetmap.org/copyright>