

These drawings have been prepared for planning purposes and are **not** to be used as production or construction drawings.

Do not scale from this drawing unless for planning application purposes.

© Sommerer Architecture & Living Limited 2025

General Notes

- Site Boundary
— Water Stream
Existing
Proposed

Rev	Date	Description
-	24.03.25	First Issue

Planning

White House Farm Cottage

Staplefield Lane

RH17 6AU


Location plan & existing block plan

Scale: 1:1250, 1:500@A3

Revision: -



Drawing 2403-00-00

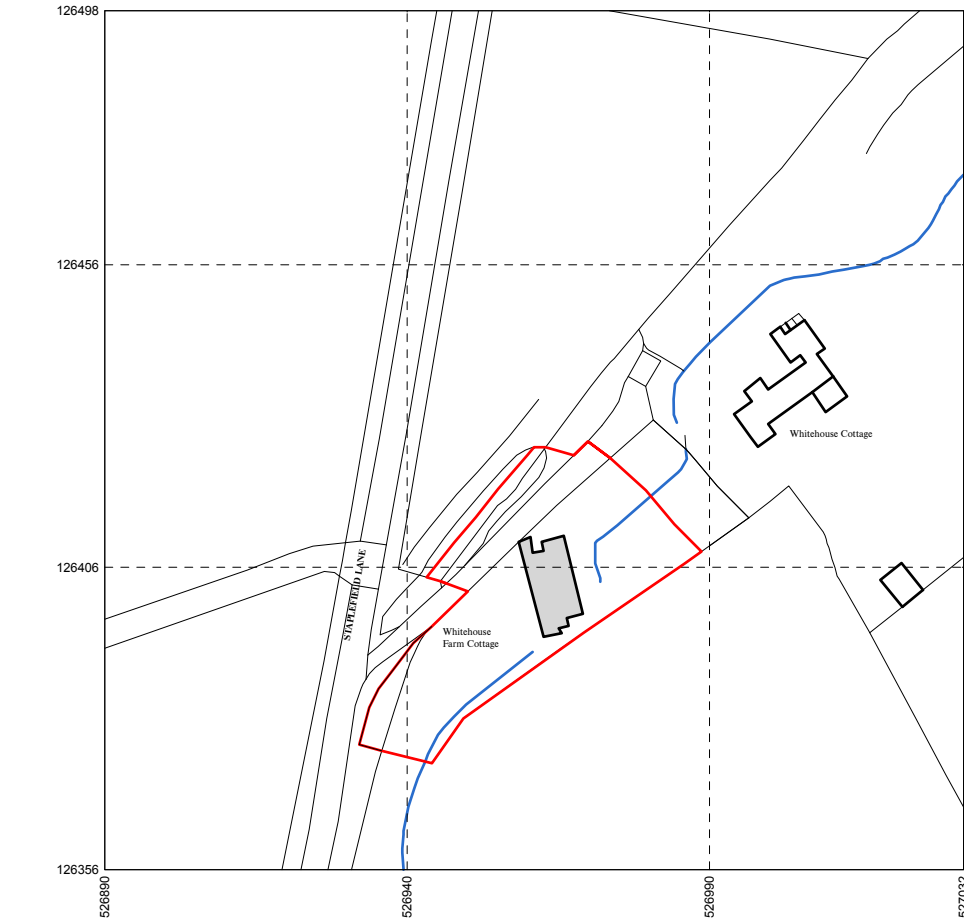

Produced on 30 May 2024 from the Ordnance Survey National Geographic Database and incorporating surveyed revision available at this date.


This map shows the area bounded by 526890 126356, 527032 126356, 527032 126498, 526890 126498, 526890 126356

Crown copyright and database rights 2024 OS 100054135. Supplied by copla ltd trading as UKPlanningMaps.com a licensed Ordnance Survey partner (OS 100054135).

Data licence expires 30 May 2025. Unique plan reference: v2f/1105788/1488279

Location Plan - Scale 1:1250@A3

Scale bar

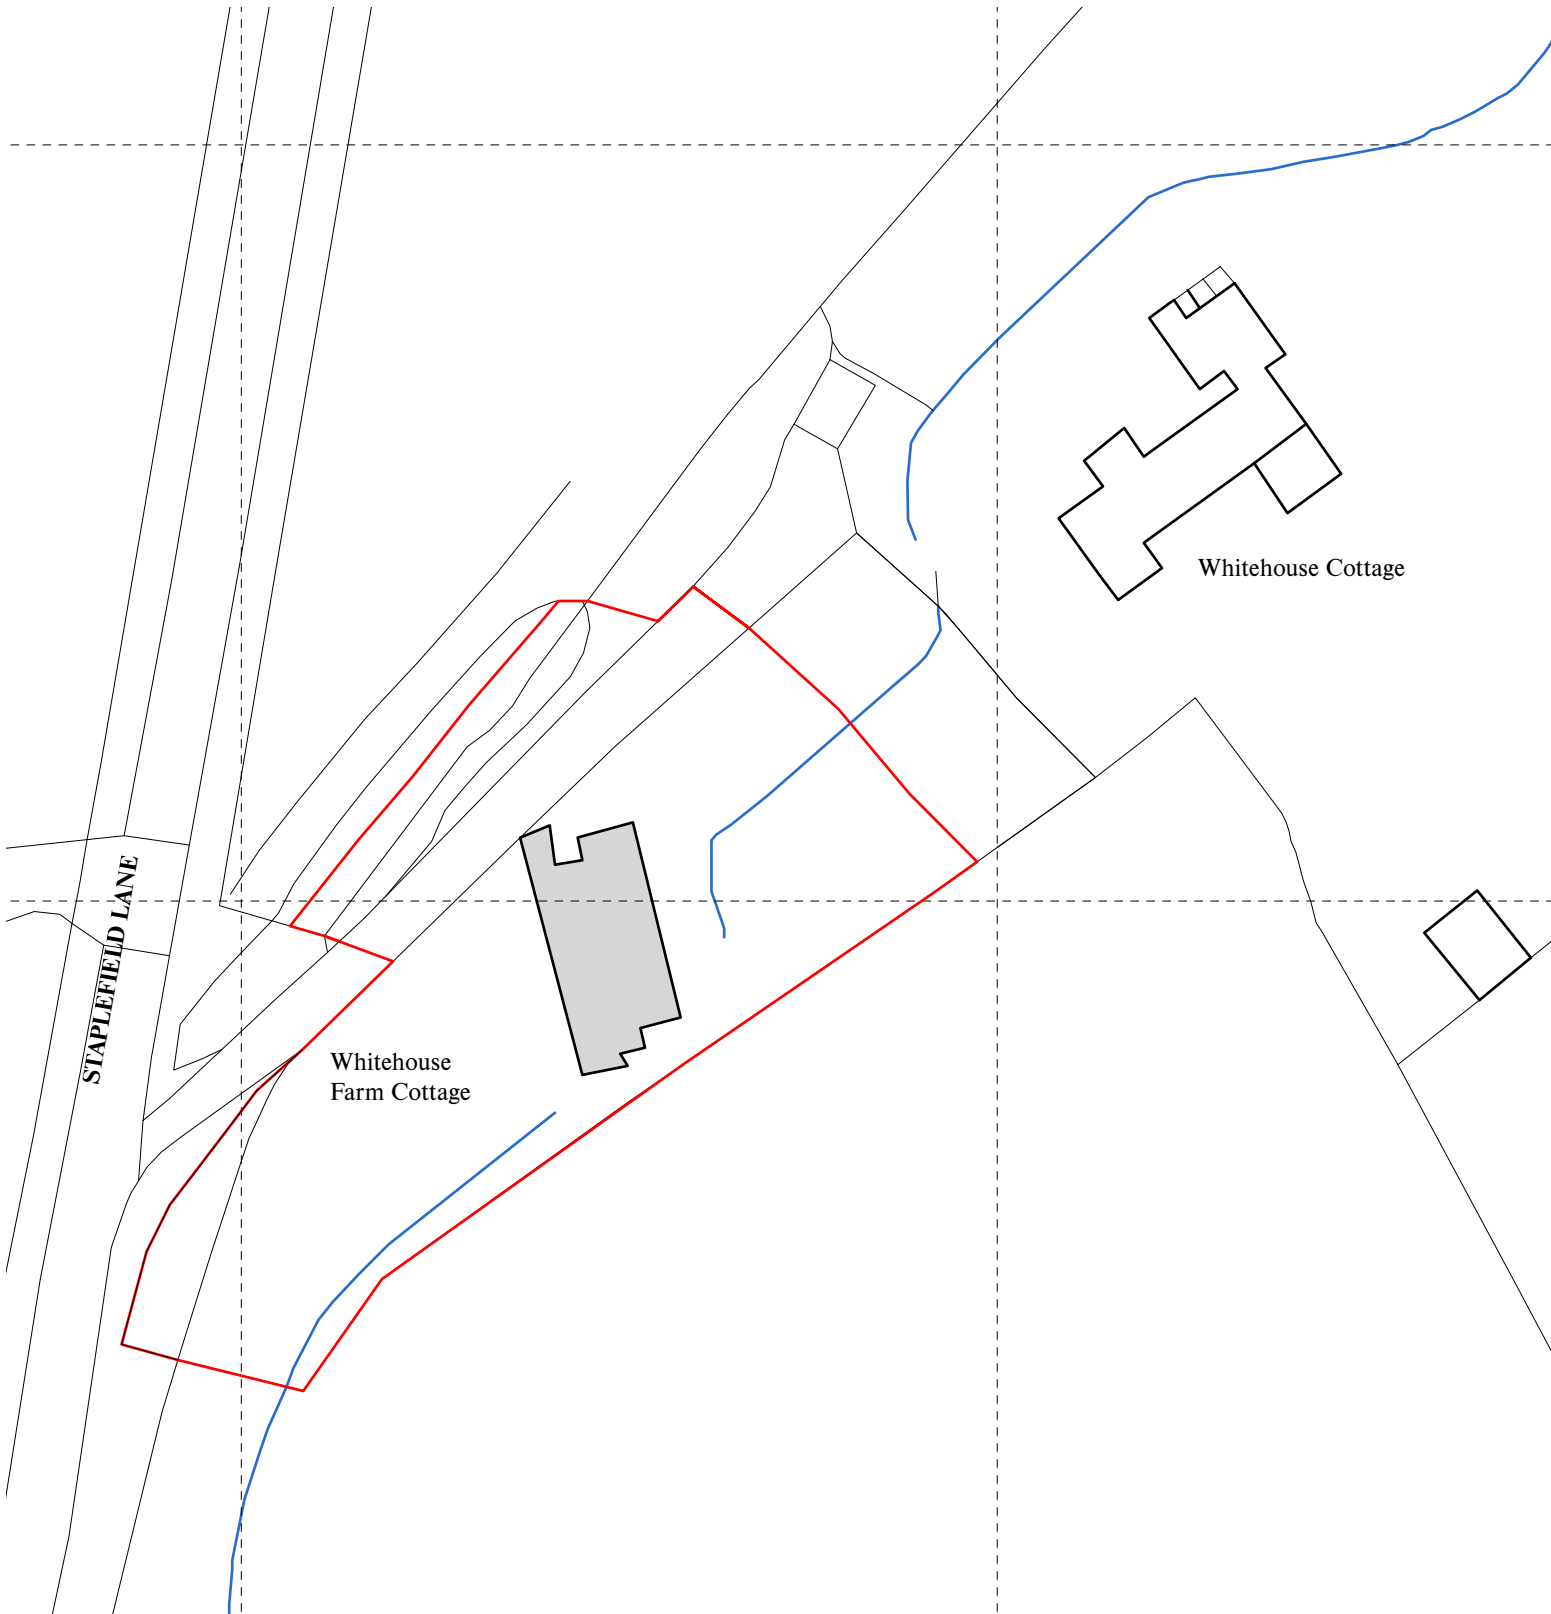

Produced on 30 May 2024 from the Ordnance Survey National Geographic Database and incorporating surveyed revision available at this date.

This map shows the area bounded by 526890 126356, 527032 126356, 527032 126498, 526890 126498, 526890 126356

Crown copyright and database rights 2024 OS 100054135. Supplied by copla ltd trading as UKPlanningMaps.com a licensed Ordnance Survey partner (OS 100054135).

Data licence expires 30 May 2025. Unique plan reference: v2f/1105788/1488279

Existing Block Plan - Scale 1:500@A3

Scale bar

