


Location Plan

Site Address: 82, Dale Avenue, Hassocks, BN6 8LS



Date Produced: 22-Jul-2025

Scale: 1:1250 @A3

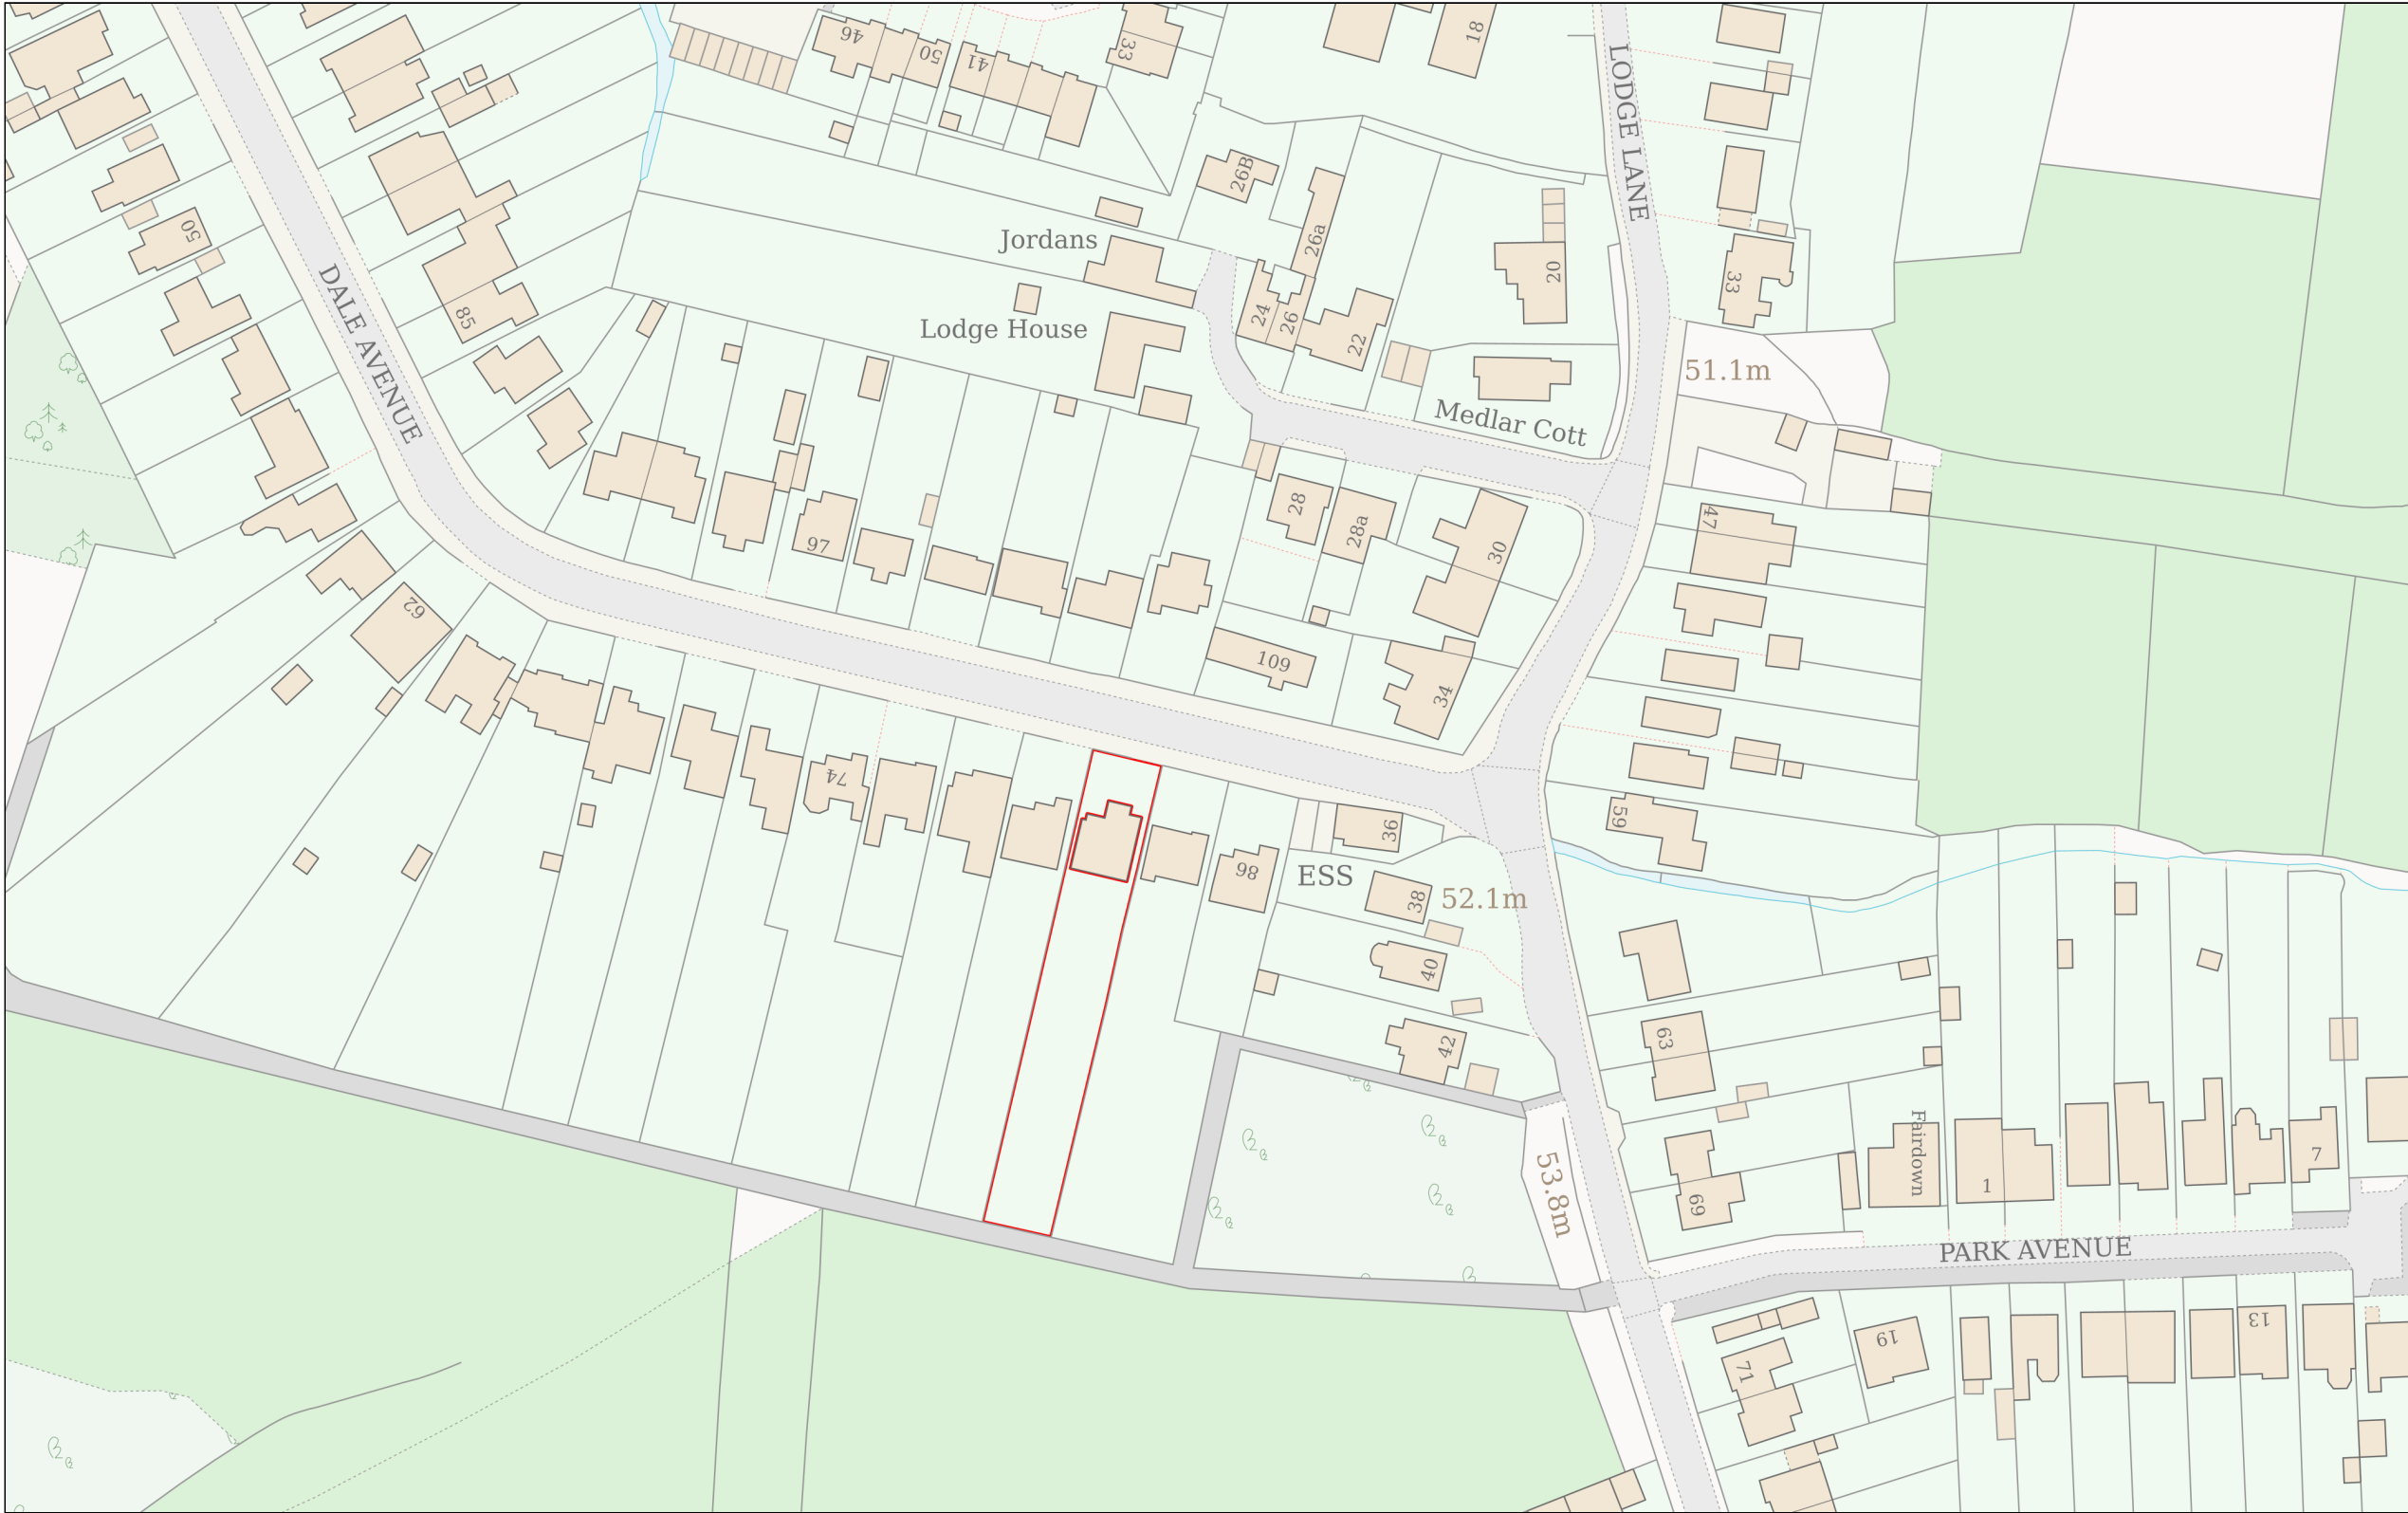

Planning Portal Reference: PP-14149200v1

