


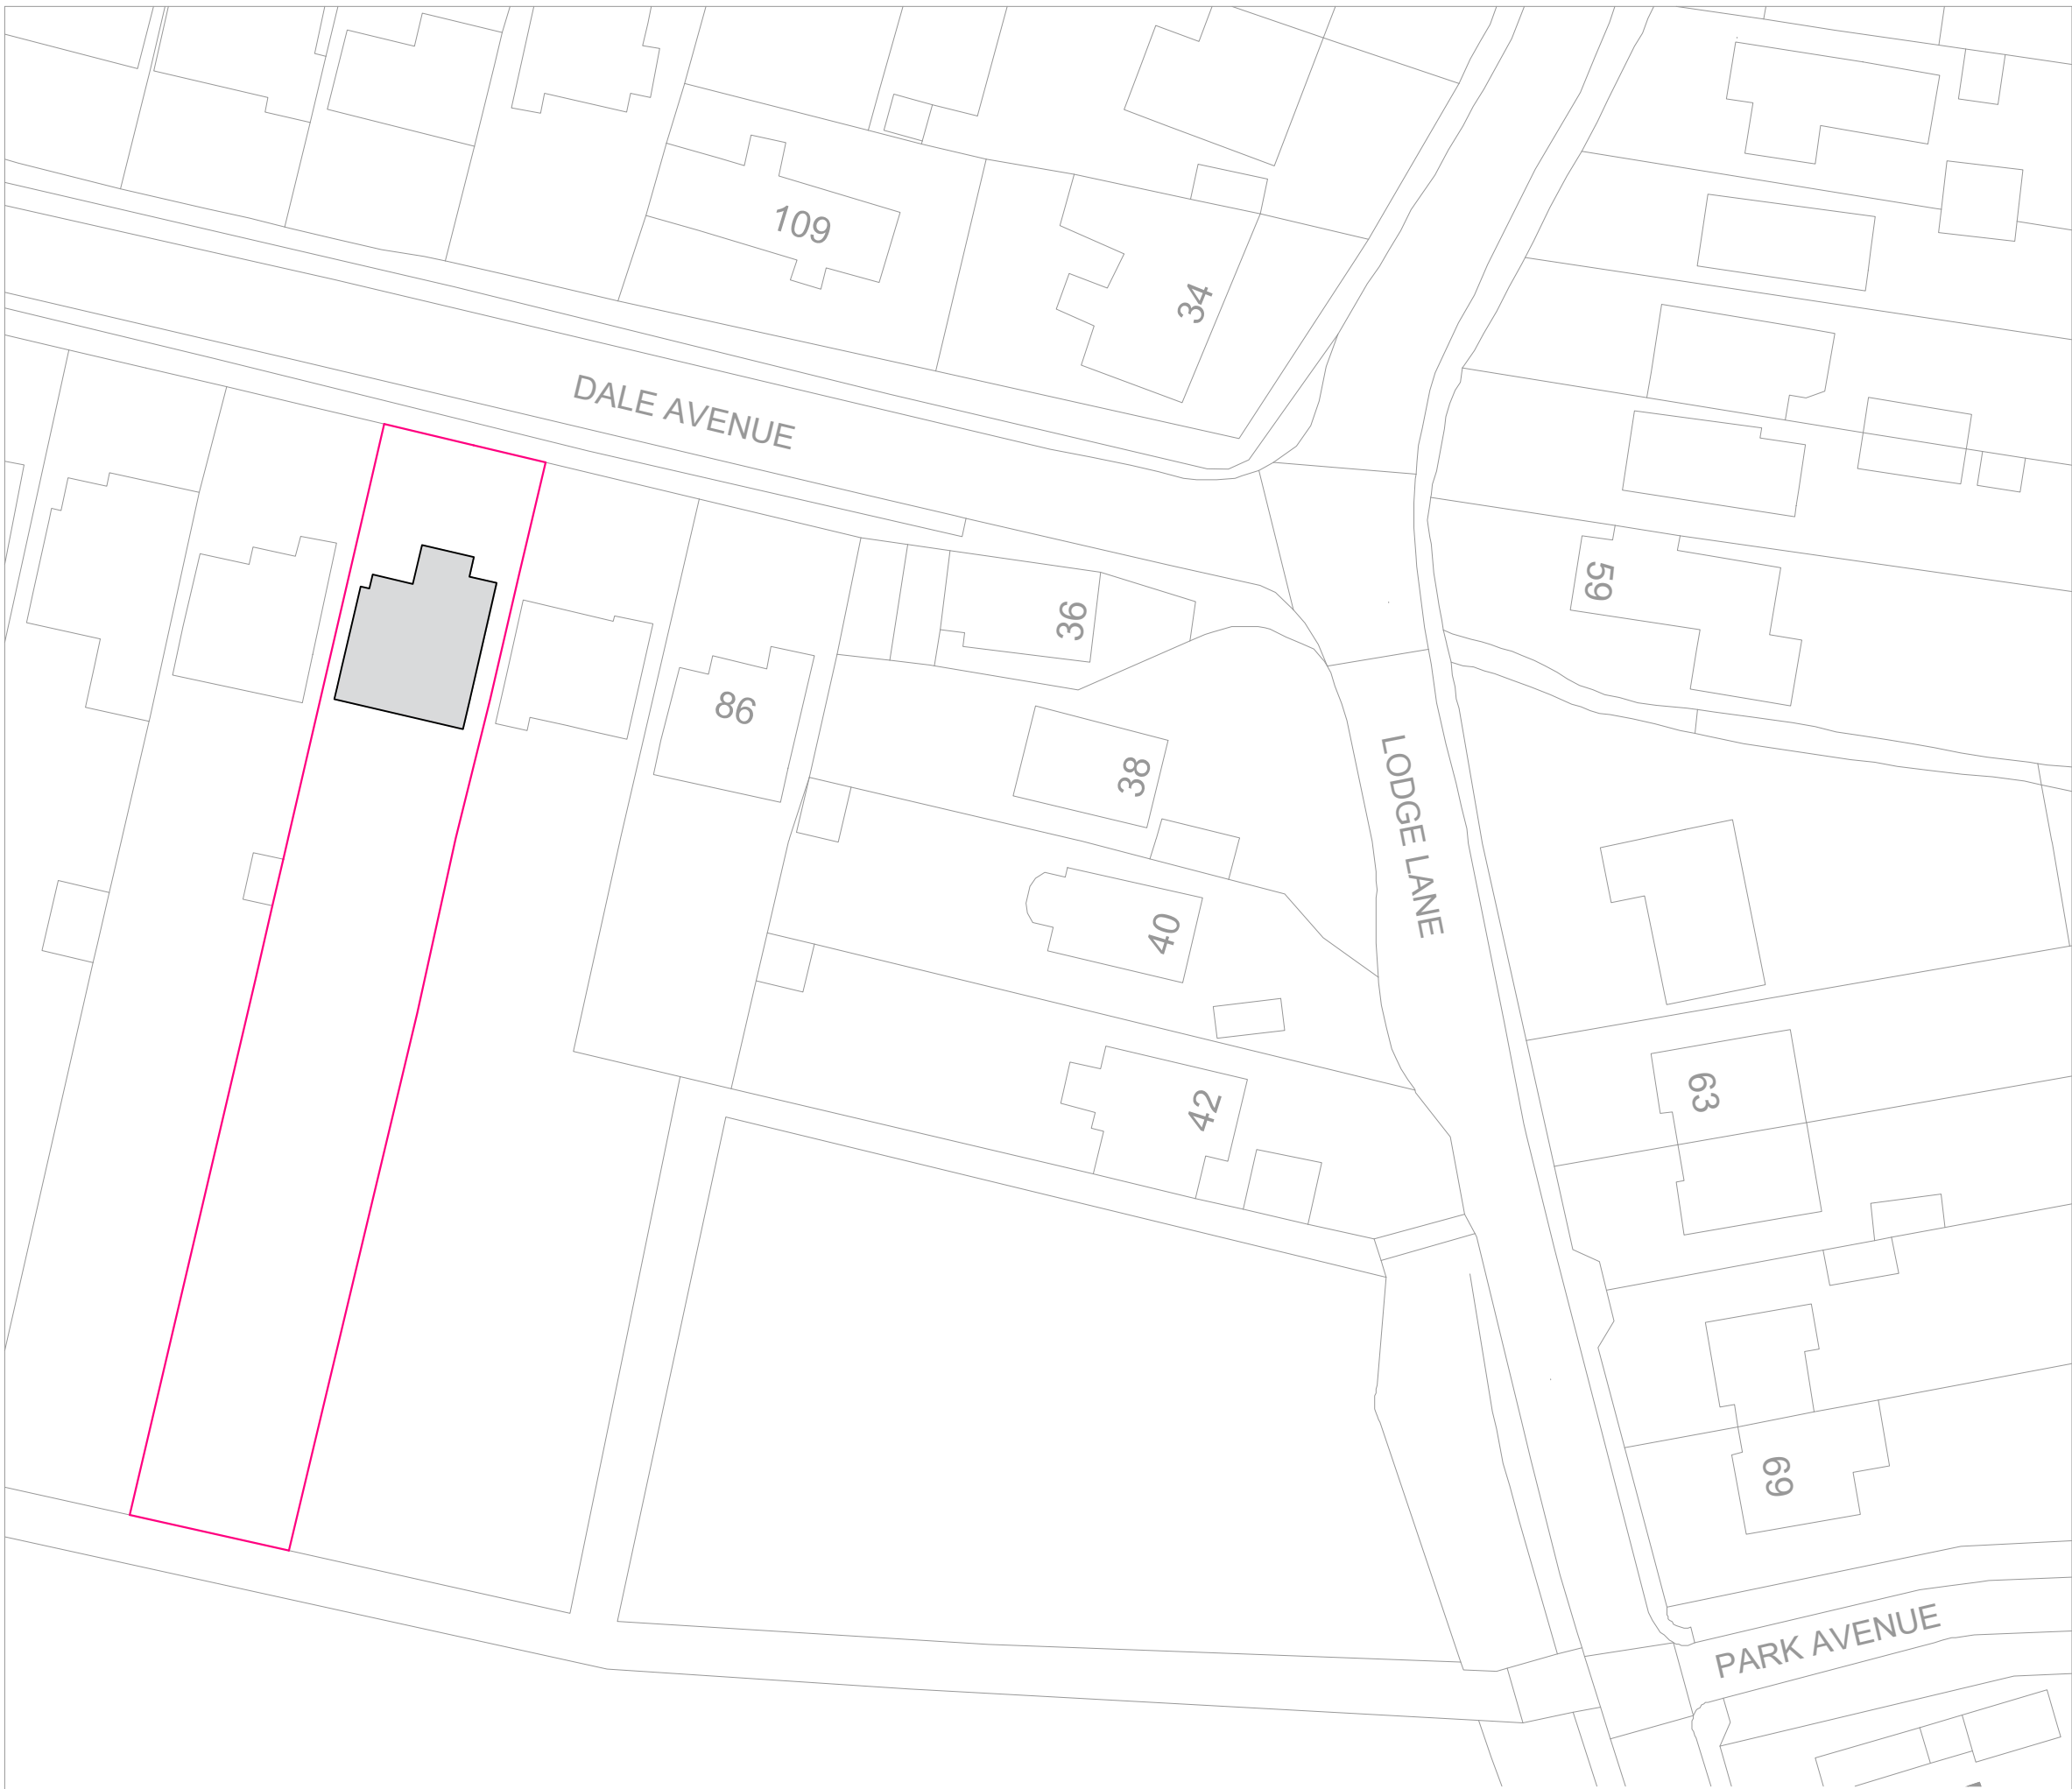

scale in metres

LIFE
SIZE

01273 686 744
studio@lifesizearchitecture.co.uk
www.lifesizearchitecture.co.uk

description: date: revision:

title:

EXISTING BLOCK PLAN

project no: drawing no:

24032DA EX06

drawing status:

PLANNING

client:
SUSAN ROOTS & TIM GORDON

project:
82 DALE AVENUE, KEYMER, BN6 8LS
CONVERSION WORKS

date: scale: drawn: checked:

10/07/25 1:500 @ A1 CB RB