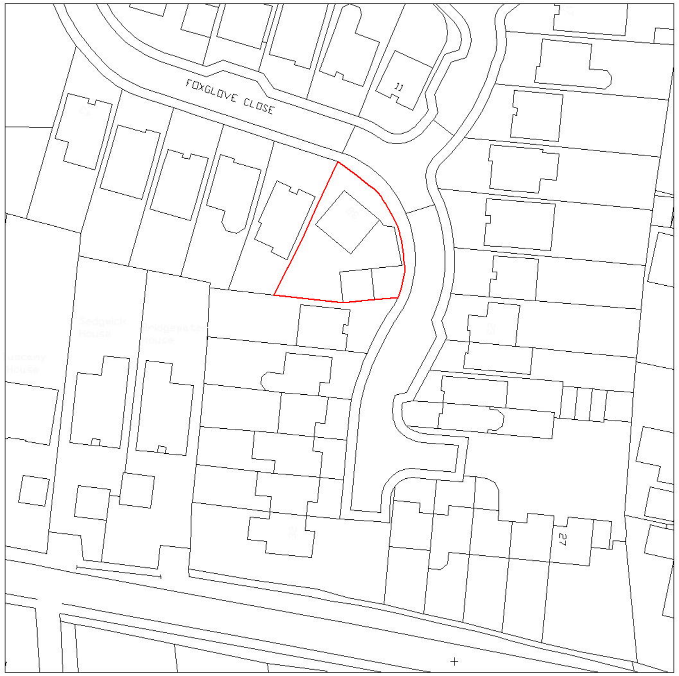

Number: 321959
wn copyright and database right 2026
'0000848283

Block Plan 1:500
Existing

0 10 20 30 40 50
metres

NORTH

rial Number: 321959
Crown copyright and database right 2026
AC0000848283

Block Plan 1:500
Proposed

0 10 20 30 40 50
metres

NORTH

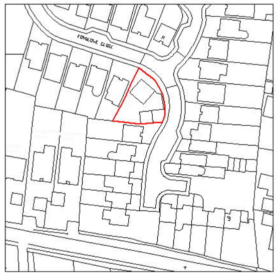

Location Plan 1:1250
Existing

Location Plan 1:1250
Proposed

BUCHAN RUM ARCHITECTS

SKETCH
DRAWING

NOTES:

~ © Copyright of this drawing remains the property of Buchan Rum Architects Ltd and should not be reproduced in full or parts or re-issued without written permission from Buchan Rum Architects Ltd
~ These drawings must be read in conjunction with the structural engineers drawings & details, and with all other consultants, sub-contractor and specialists drawings & details

~ All dimensions are in millimetres, unless stated otherwise.
~ All goods materials workmanship to conform with current building regulations BSS and COP's.

~ All dimensions must be checked on site, and any discrepancies verified with the architect.

~ Do not scale from the drawing

~ Any discrepancies between the drawings, details and specification must be reported to the architect immediately before work is put in hand.

~ All works to be carried out in full accordance with current Building Regulations, British Standards and all Health & Safety Regulations

~ If in doubt please ask.

rev.	date	comment

amendments

Client

Site address
38 Foxglove Close, Burgess Hill

Job Title
Residential Extension and internal remodelling

Existing and Proposed block plan and location plan

buchan rum
9 SAVILL ROAD
LINDFIELD
WEST SUSSEX RH16 2NY

E : info@buchanrumarchitects.co.uk

Scale: 1:1250 1:500
Size: A1
Drn By:

Drawing number: 26_116_PL_00_105
Rev.: 00