


Location Plan

Site Address: Hams Rough, Hammingden Lane, Ardingly, RH17 6SR

Date Produced: 17-Aug-2026

Scale: 1:2500 @A4

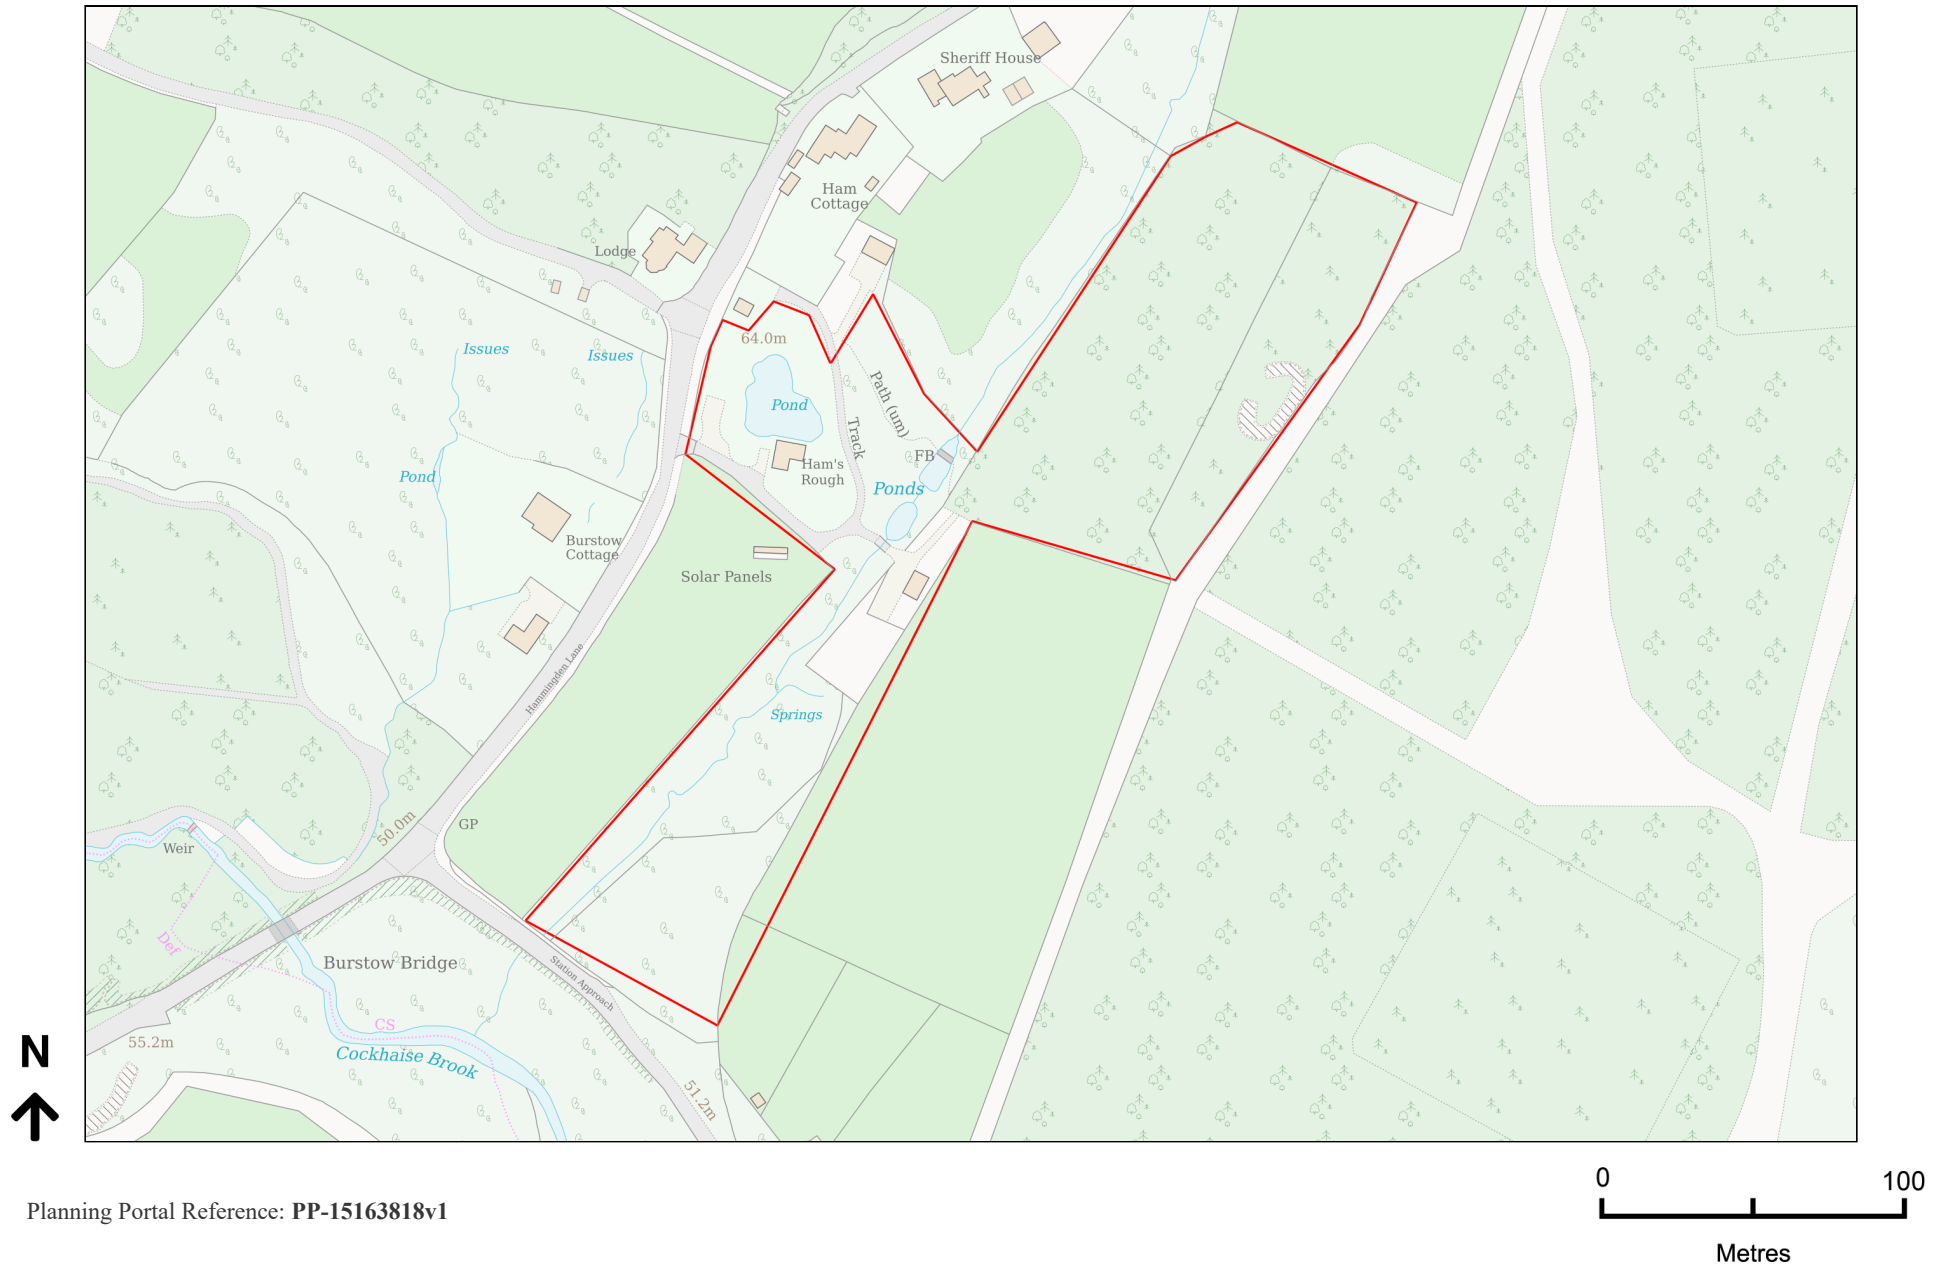

Planning Portal Reference: PP-15163818v1