


Polytunnel

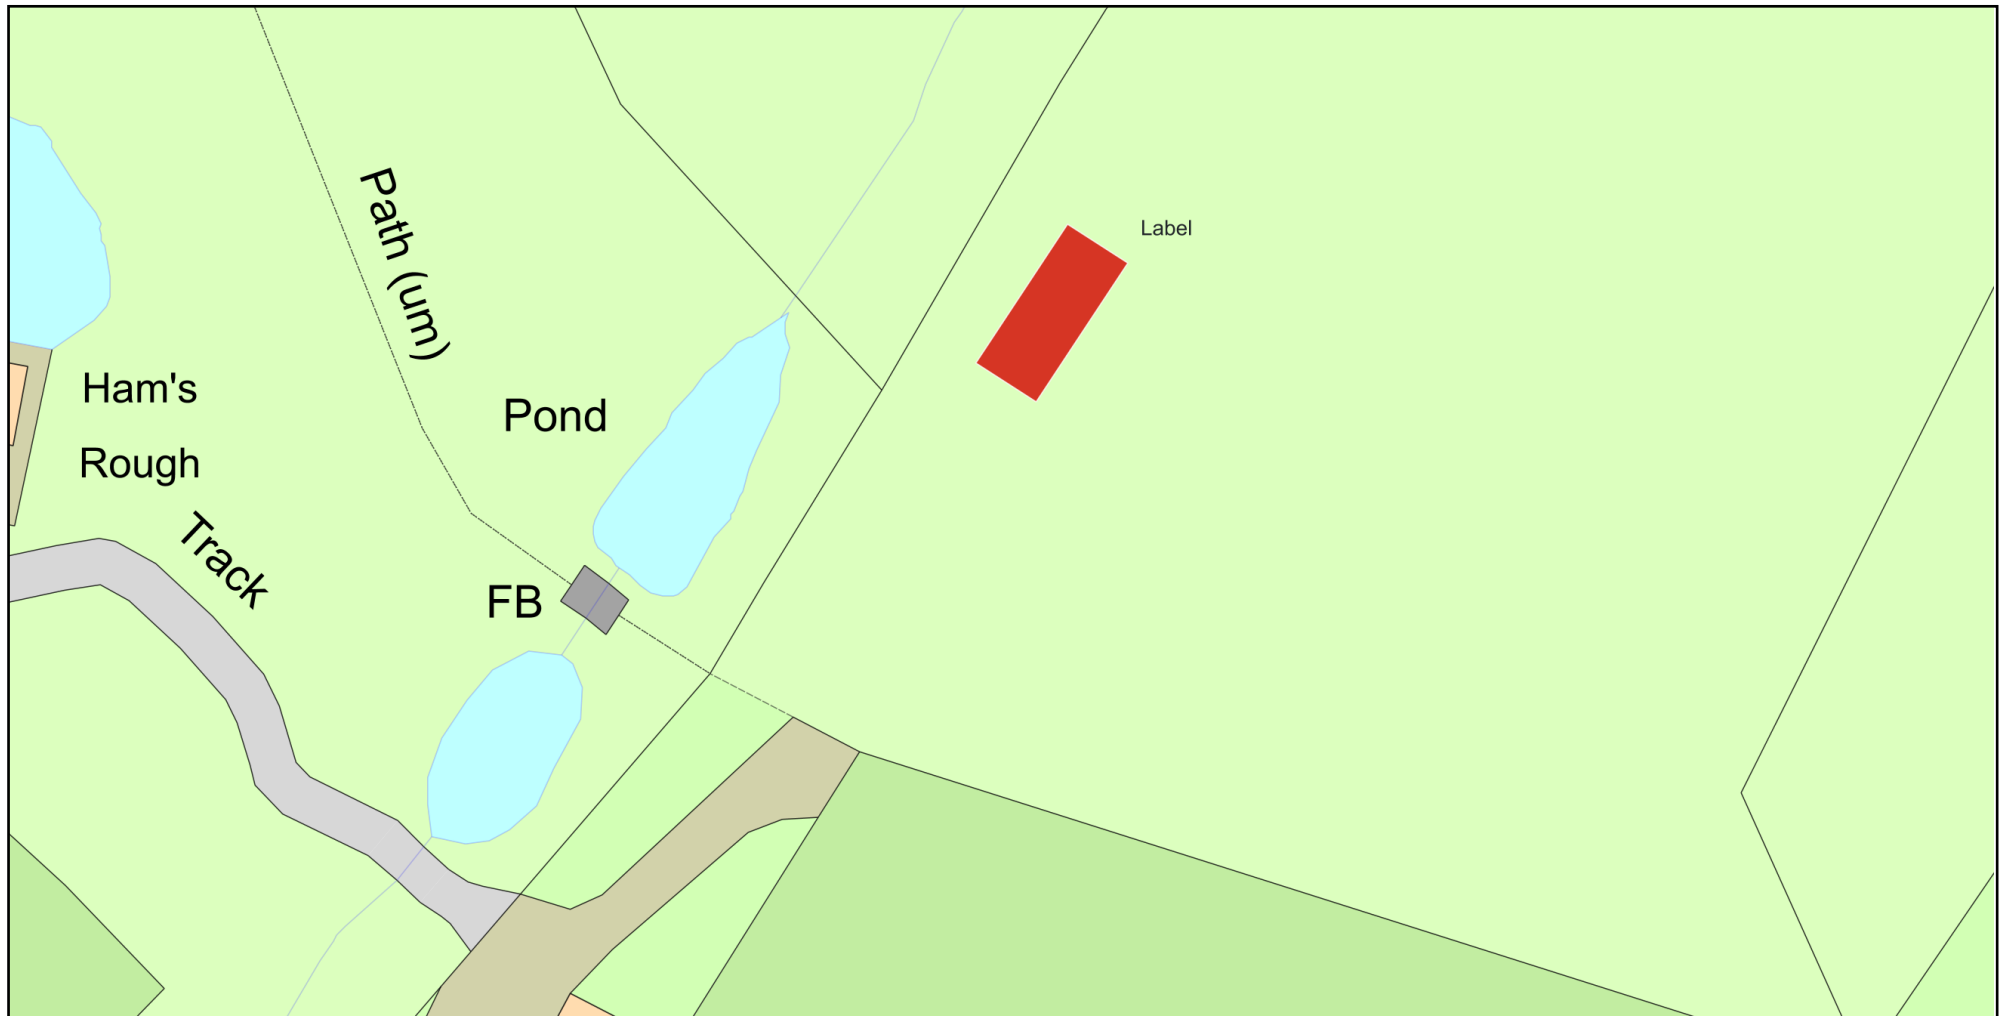

0 20
Metres



Plan Produced for: Peter Browne

Date Produced: 17 Aug 2026

Plan Reference Number: TQRQM26229115546987

Scale: 1:500 @ A4

© Crown copyright and database rights 2025 OS 100042766