




INDICATIVE

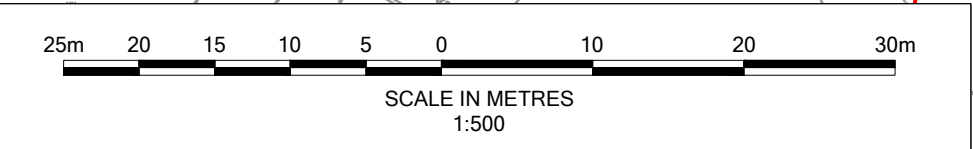

- Notes**
1. Do not scale from this drawing. All dimensions shown are in metres unless noted otherwise.
 2. This drawing has been based upon topographical survey information produced by WSP and Milestone Transport. Planning cannot be held responsible for any discrepancies which may arise because of it.

- Key**
- Site boundary
 - S38 Carriageway for Adoption - Asphalt
 - S38 Footway for Adoption - Asphalt
 - S38 Verge for Adoption - Soil

FOR APPROVAL

Ordnance Survey Licence number: 100057360

Drawing Revisions

Rev:	Dm:	Date:	Details:	Chk:	App:
P01	MB	10/12/2025	First issue	LP	BM
P02	MB	05/02/2026	Site layout updated	LP	BM
P03	MB	01/07/2026	Site layout updated	BM	PK

Client

Barratt David Wilson Homes

Project

Hurst Farm, Hurstwood Lane

Title

Phase 1
Adoption Plan

MILESTONE
TRANSPORT PLANNING

7 Ancells Court, Rye Close, Fleet, Hampshire, GU51 2UY
Tel: 01483 397888
Gateshead IBC, Mulgrave Terrace, Gateshead, NE8 1AN
Tel: 0191 338 7220
3 Wharfedale Street, Spaces The Mailbox Level 1, Birmingham, B1 1RD
Tel: 0121 661 9881
web: www.milestonetp.co.uk

Scale 1:500 @ A1 Revision P03

Drawing Number

25-058-01-S38