


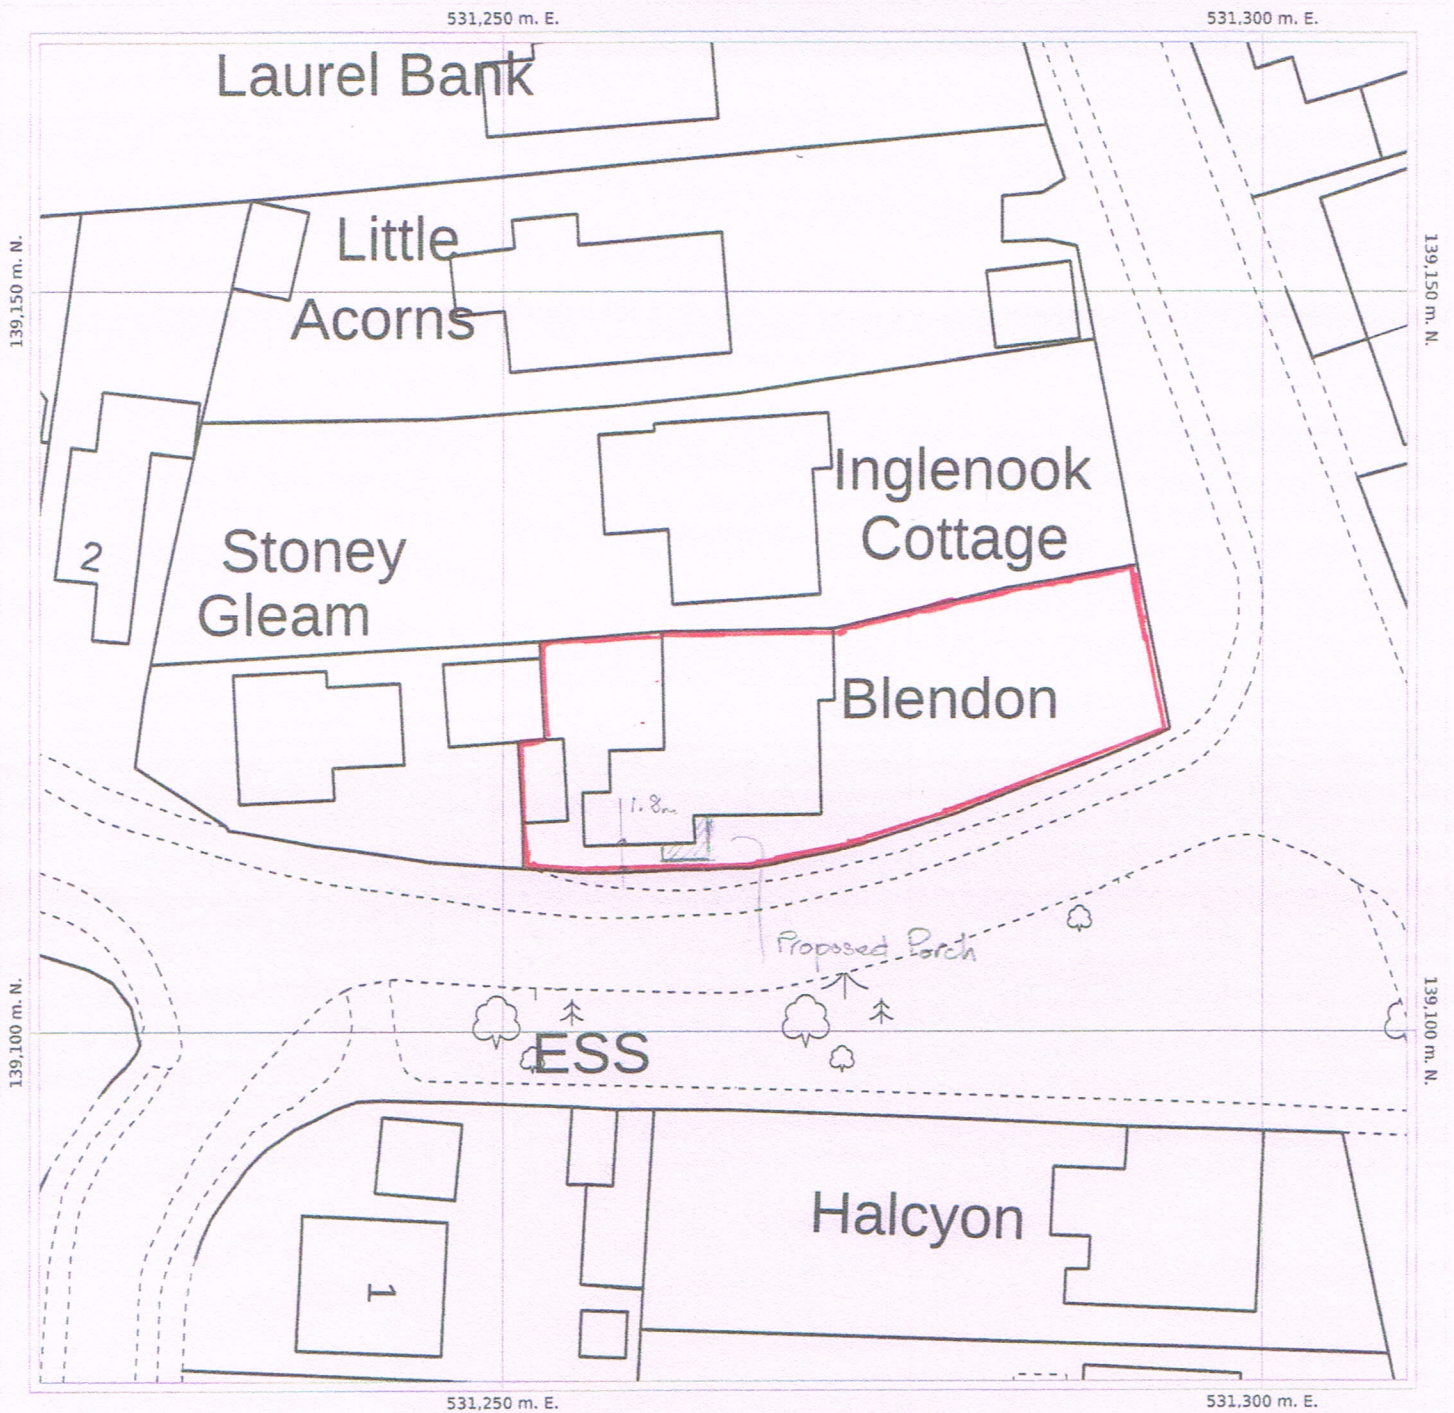


Date of Production: April 28th, 2026

© Crown copyright and database rights 2026 Ordnance Survey AC0000824000.

The representation of a road, track or path is no evidence of a right of way.
The representation of features and lines is no evidence of a property boundary.

Order Licence Reference: SP159582

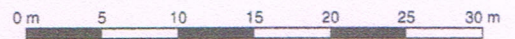

Ground Scale: 1:500
Bottom Left: 531219 139076 Top Right: 531309 139166
Center: 531264 139121
Area: 90m x 90m

~~1, CALLUNA DRIVE, COPTHORNE,
CRAWLEY, RH10 3XE~~
**BLENDON,
BROOKHILL ROAD
COPTHORNE RH10 3PJ**

Stanford's
EST. 1853

