




MIXED USE AREA
2.919ac / 1.181ha

SHEET KEY

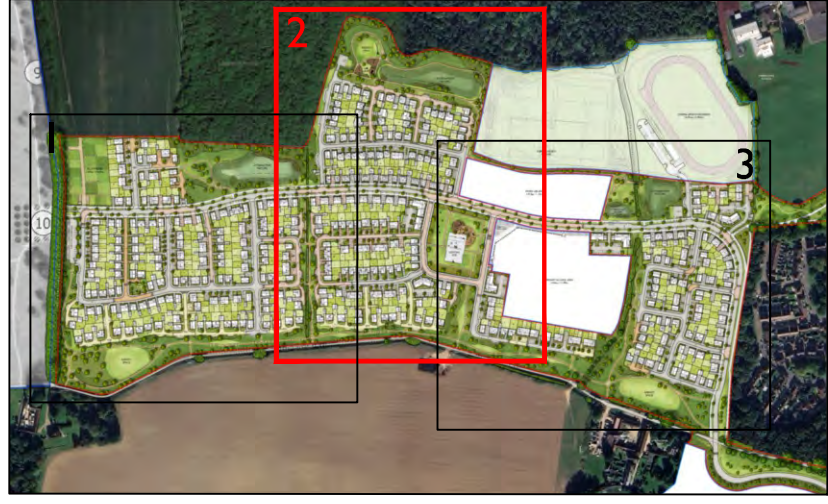

PLEASE REFER TO ARDENTIS LEVEL DRAWINGS 'X' - Engineering Layout - RM (ISSUED 13.05.26) FOR
DETAILED LEVEL INFORMATION & STAIR LOCATIONS.

Scale @ A0
0 10 20 30m
Scale 1:500
Rev Date Drawn Checked
E 15.05.26 LRD BB
RESUBMISSION ISSUE

Project
LAND WEST OF IMBERHORNE LANE,
EAST GRINSTEAD
Title
PLANNING LAYOUT
SHEET 2
Client
Vistry Homes

Date: FEBRUARY 2024
Drawn by: TDT
Checked by: BB
Dwg No: CR_96_381_001_2

Rev: E
COOPER&BULLIE

Please note these drawings are not for construction but for concept design and planning applications purposes only.
Cooper & Bullie Limited, Coopers House, 24 Goldfield Road, Brighton, BN1 4JH. Telephone 01273 455599 - www.cooperbullie.co.uk
The drawings and their contents are the copyright of Cooper & Bullie Limited and may not be reproduced or stored in any retrieval system without the prior written consent of Cooper & Bullie Limited.