



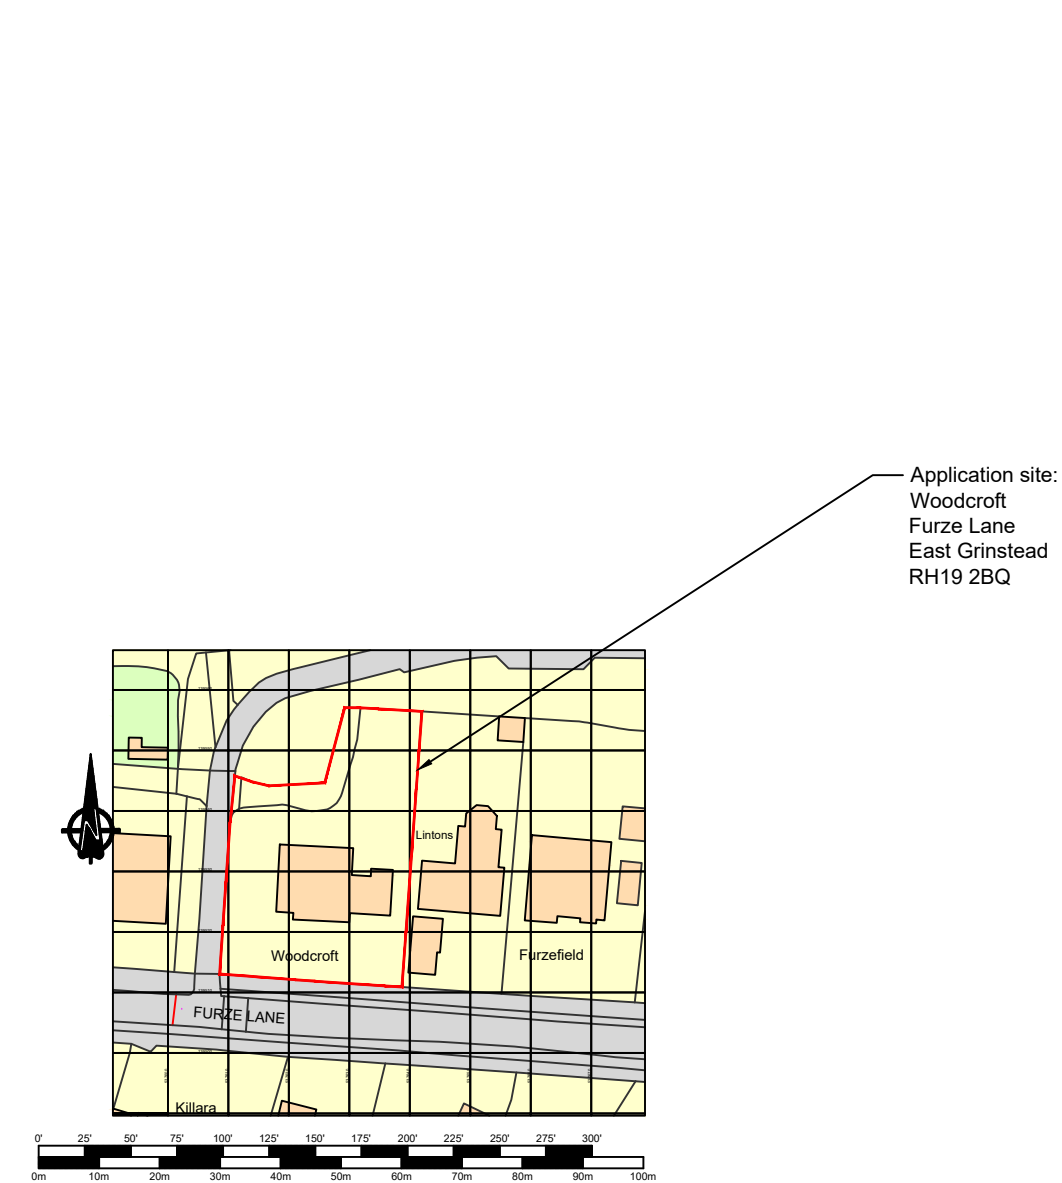

Ordnance Survey, (c) Crown Copyright 2026. All rights reserved. Licence number 100022432

Site Location Plan
Existing
1:1250

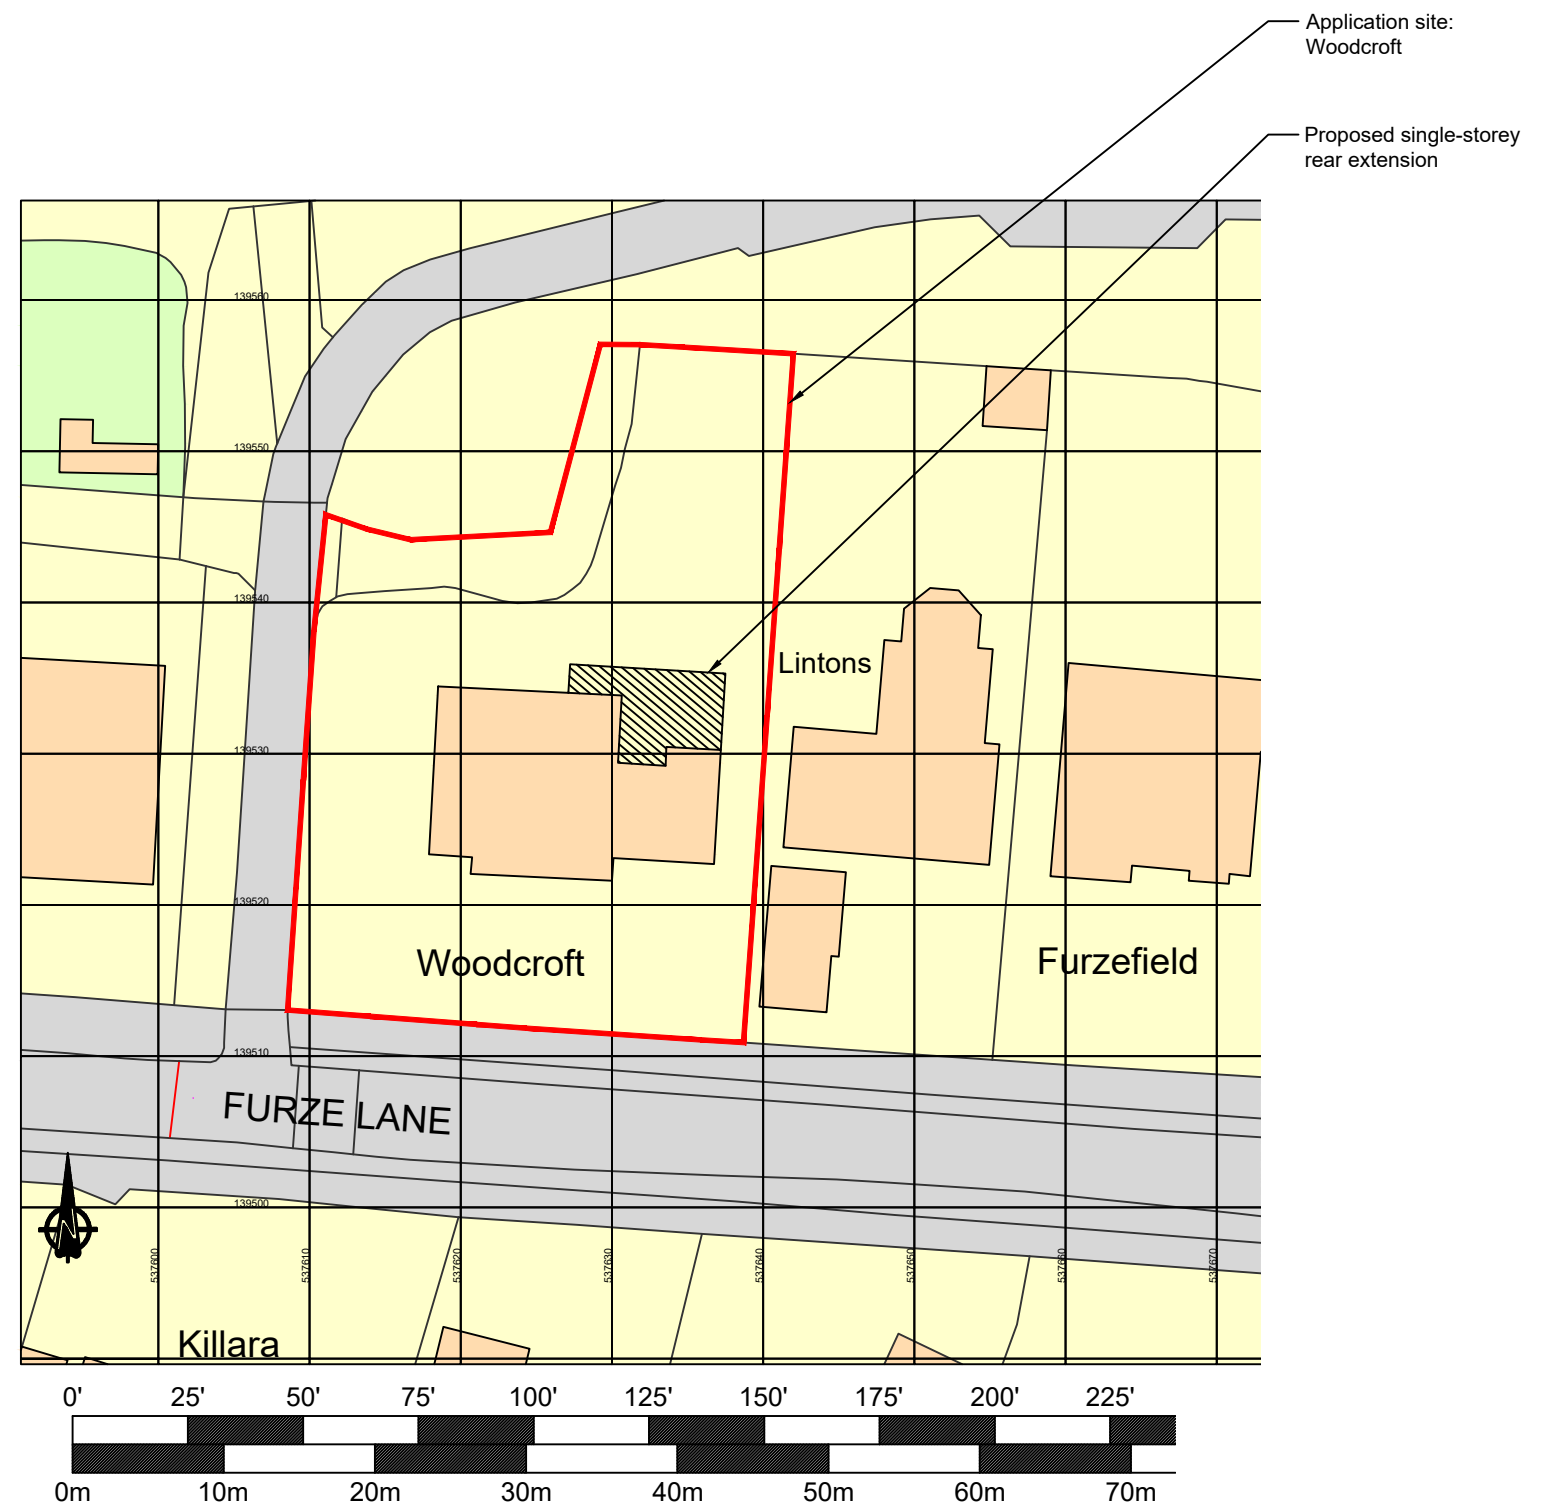

Ordnance Survey, (c) Crown Copyright 2026. All rights reserved. Licence number 100022432

Block Plan
Proposed
1:500

Drawings can be scaled for planning purposes only. Do not scale for any other purpose.
All dimensions to be checked on site and any discrepancies to be notified to the architect immediately

Charles Longley Design Ltd.		Property address: Woodcroft, Furze Lane, East Grinstead, RH19 2BQ	
Project: Proposed single-storey rear extension		Scale: 1:1,250 and 1:500	Paper size: A3
Drawing: Site location and block plans		Date: July 2026	Drawing no. 0157-101