


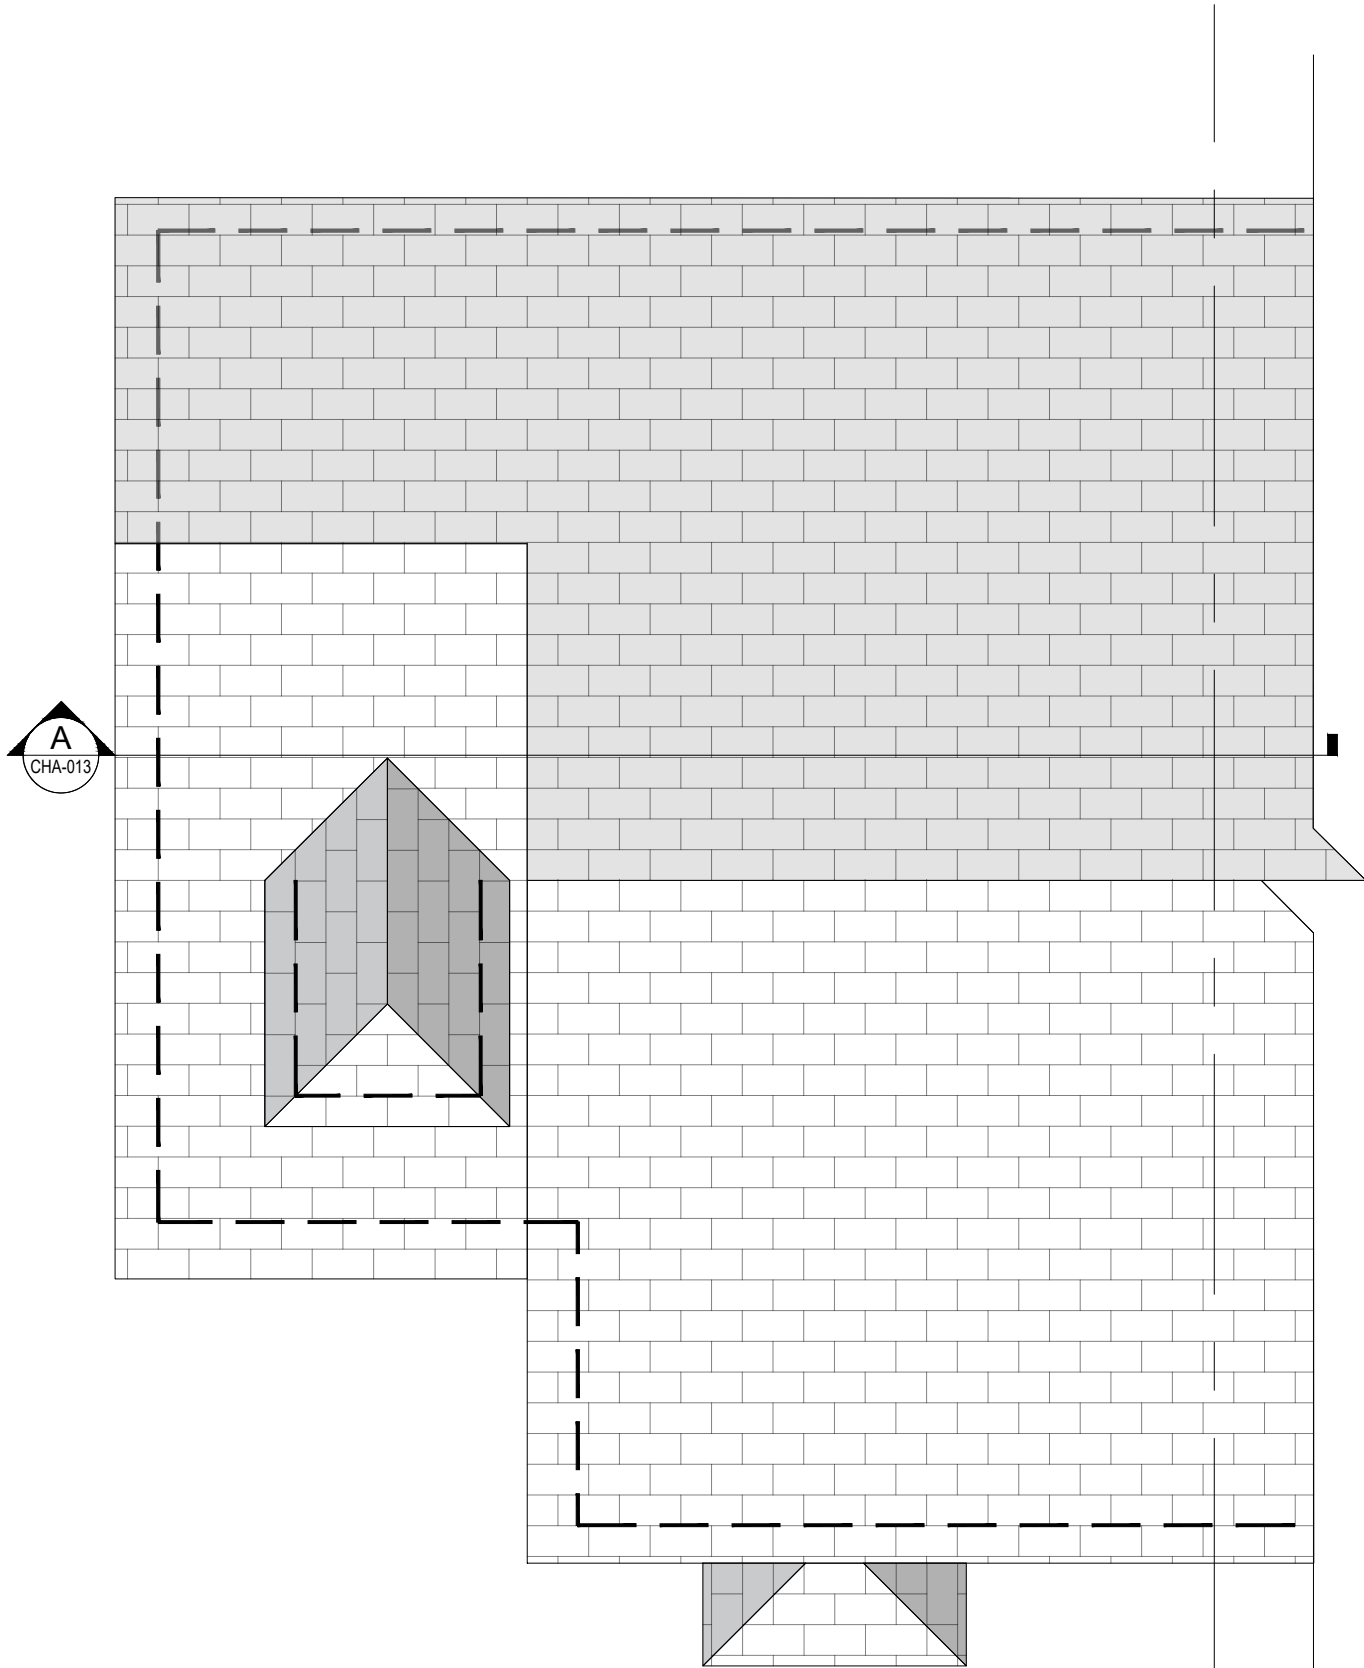

ROOF PLAN



SCALE BAR IN mm 1:50



SECTION A

ADAM BARNETT

CHARTERED ARCHITECT

The Waves, Chick Hill, Pett Level, East Sussex, TN35 4EQ
Office: 01424 814 345. Mobile: 07813 782 968
e-mail: abarnettachitect@gmail.com

project
50 CHAPELFIELDS, CUCKFIELD
RH17 5JR

drawing
EXISTING ROOF PLAN
EXISTING CROSS SECTION

date
10/05/26

drwg. no
CHA-013

scale
1:50@A3

drawn
AB

rev.
-