

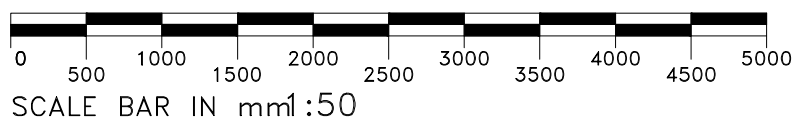


ELEVATION 1

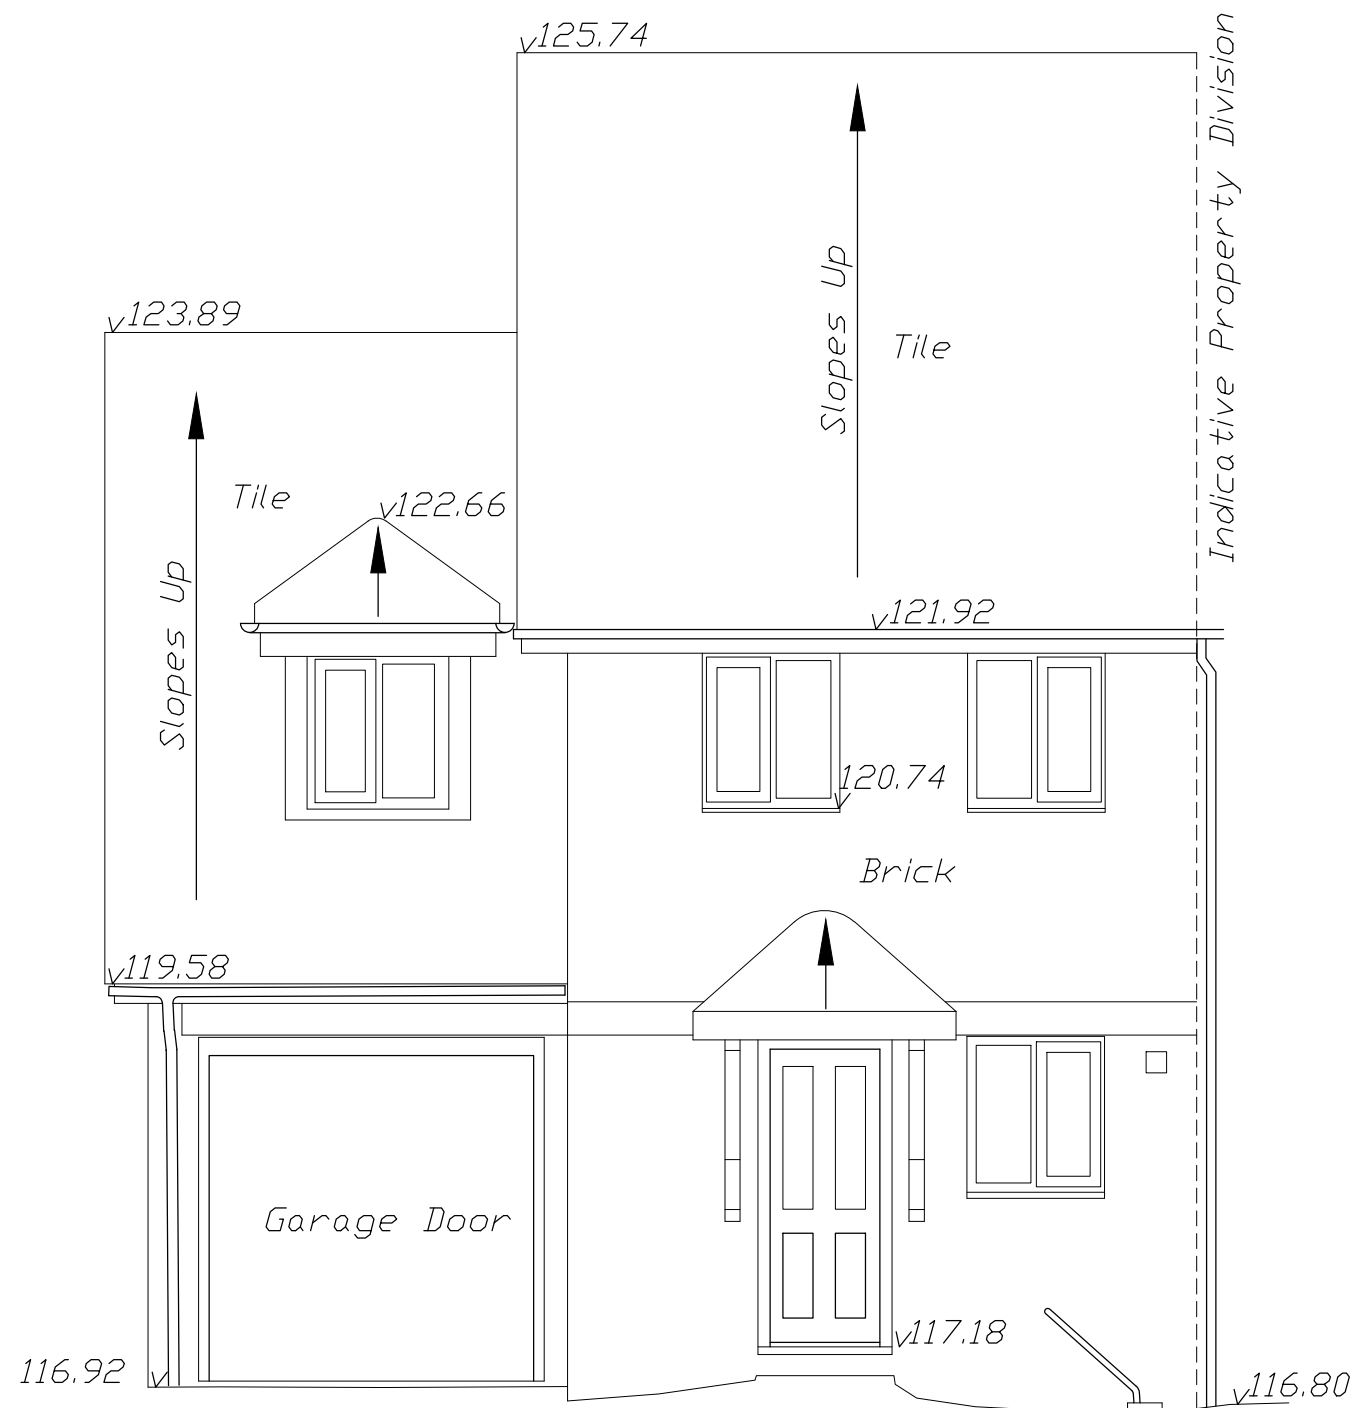

ELEVATION 3

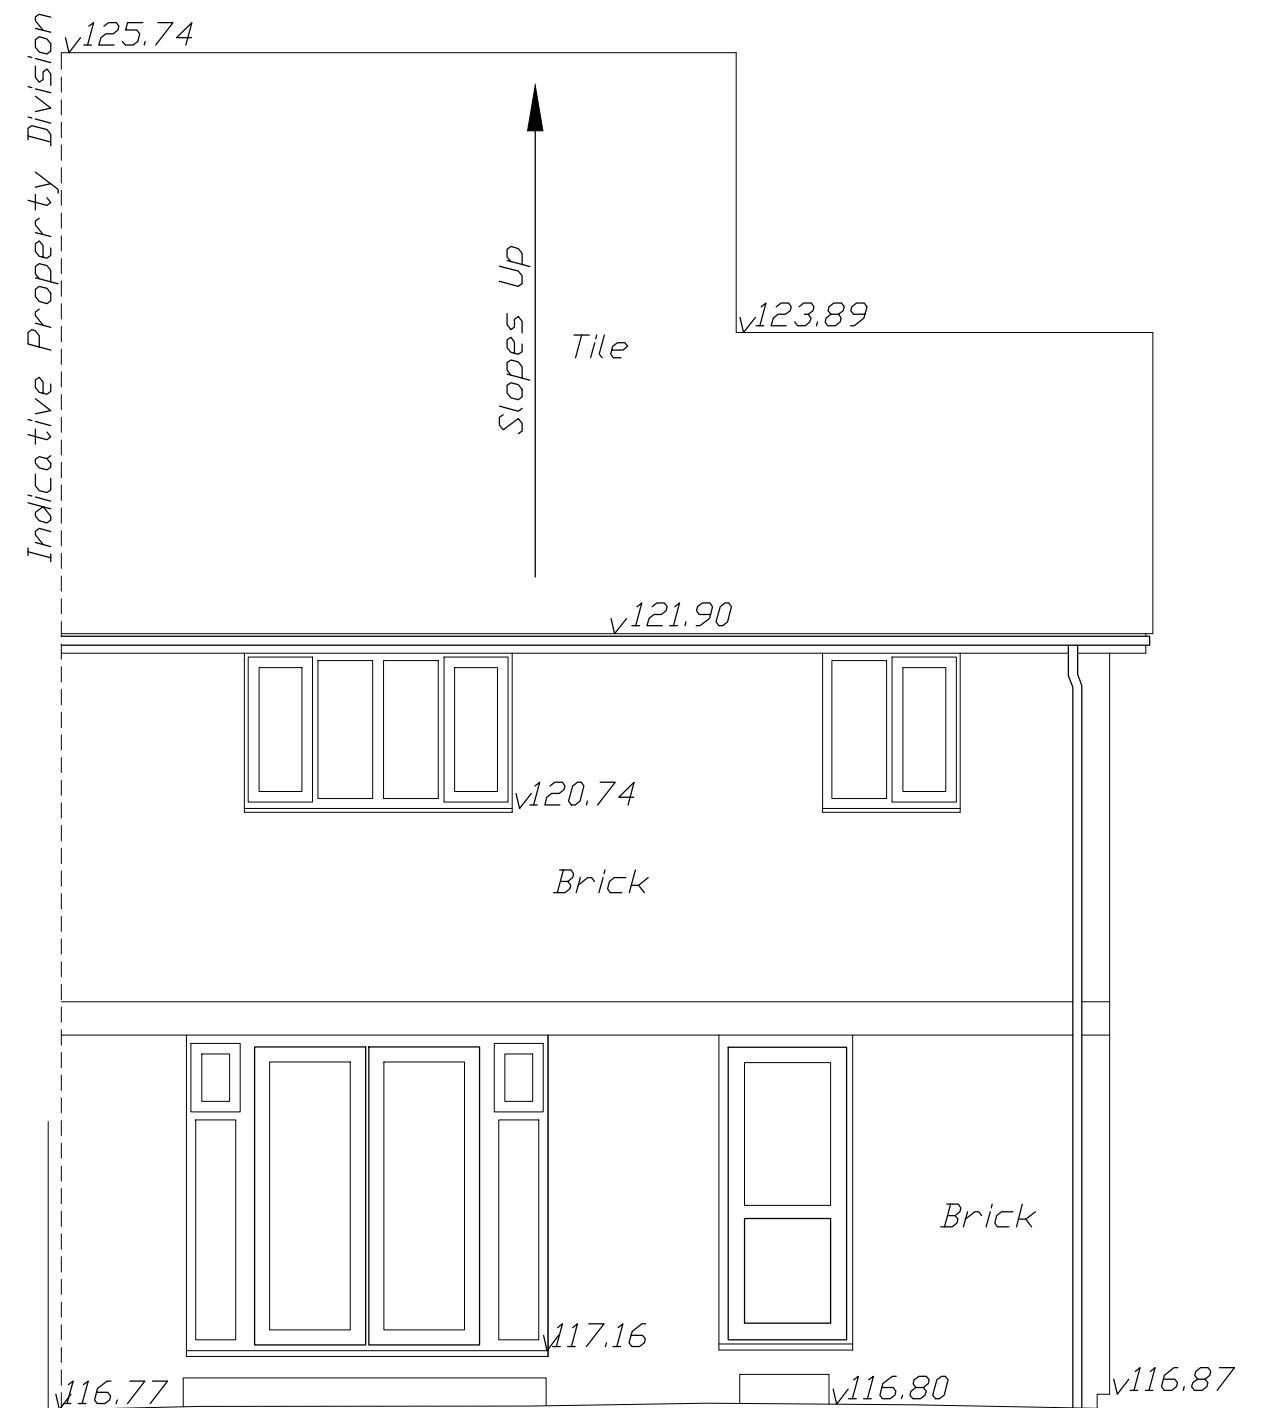

ADAM BARNETT
CHARTERED ARCHITECT
The Waves, Chick Hill, Pett Level, East Sussex, TN35 4EQ
Office: 01424 814 345. Mobile: 07813 782 968
e-mail: abarnettarchitect@gmail.com

project 50 CHAPELFIELDS, CUCKFIELD RH17 5JR	date 10/05/26	scale 1:50@A3	drawn AB
	drwg. no CHA-014	rev. -	