


ELEVATION 2

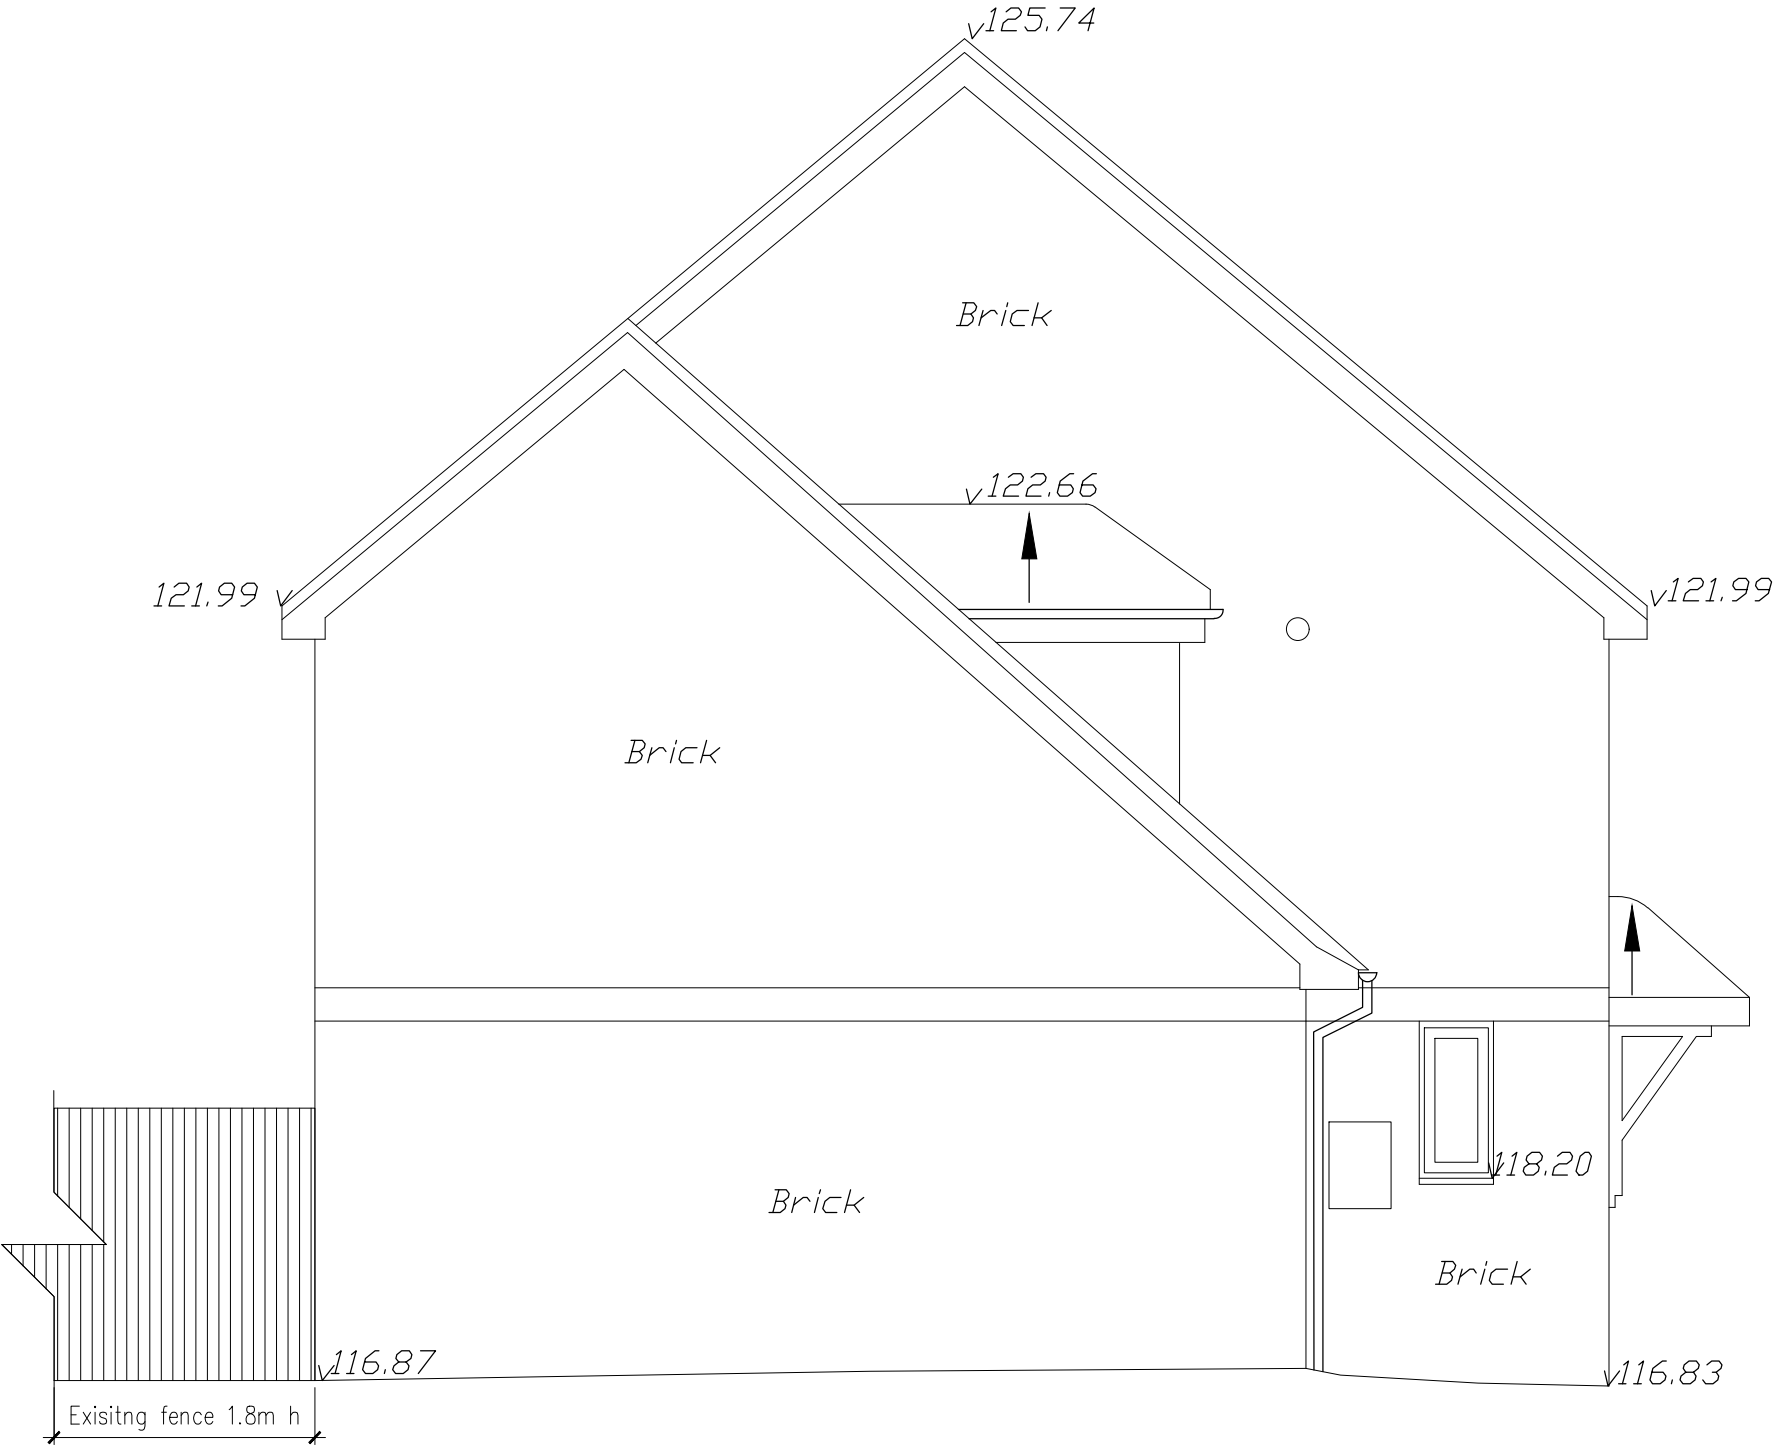

PHOTOGRAPH OF FRONT OF HOUSE



SCALE BAR IN mm 1:50

ADAM BARNETT

CHARTERED ARCHITECT

The Waves, Chick Hill, Pett Level, East Sussex, TN35 4EQ
Office: 01424 814 345. Mobile: 07813 782 968
e-mail: abarnettarchitect@gmail.com

project
50 CHAPELFIELDS, CUCKFIELD
RH17 5JR

drawing
EXISTING SIDE ELEVATION
AND CROSS SECTION

date
10/05/26

scale
1:50@A3

drawn
AB

dwg. no
CHA-015

rev.
-