
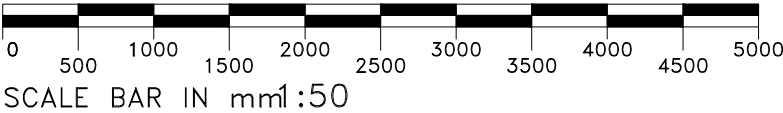


ELEVATION 2

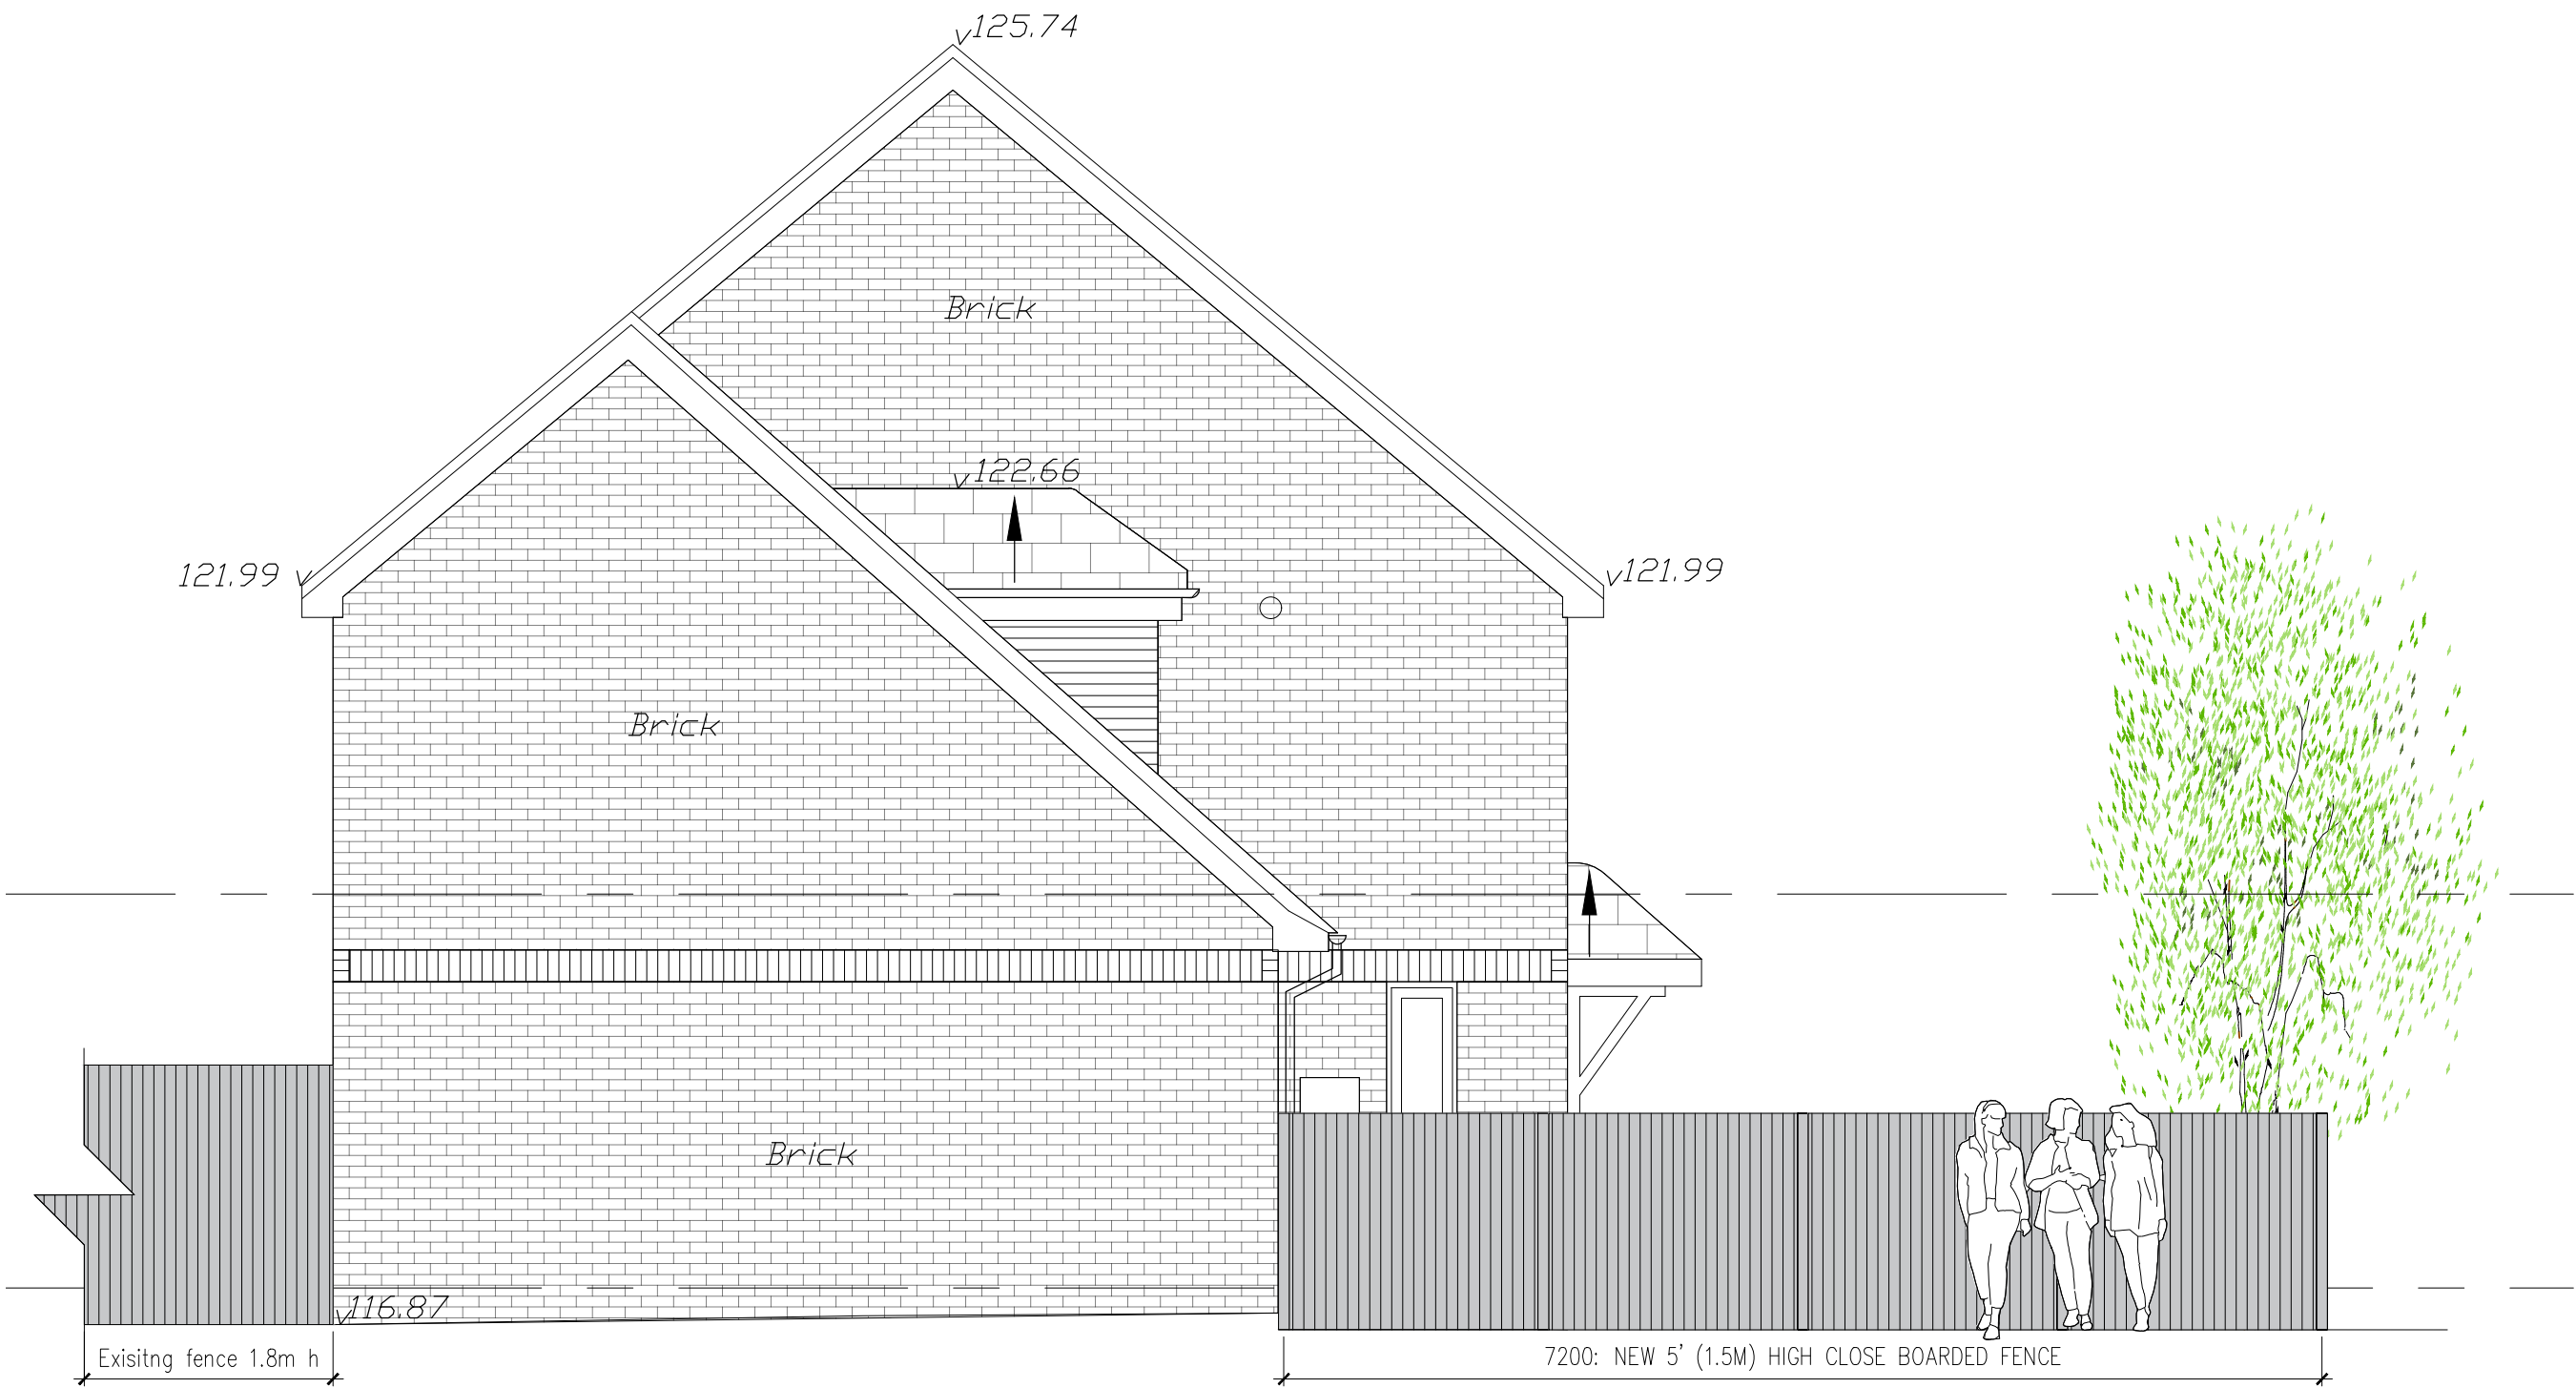

ADAM BARNETT
 CHARTERED ARCHITECT
 The Waves, Chick Hill, Pett Level, East Sussex, TN35 4EQ
 Office: 01424 814 345. Mobile: 07813 782 968
 e-mail: abarnettachitect@gmail.com

project
 50 CHAPELFIELDS, CUCKFIELD
 RH17 5JR
 drawing
 PROPOSED SIDE ELEVATION

date 10/05/26	scale 1:50@A3	drawn AB
drwg. no CHA-015	rev. -	