


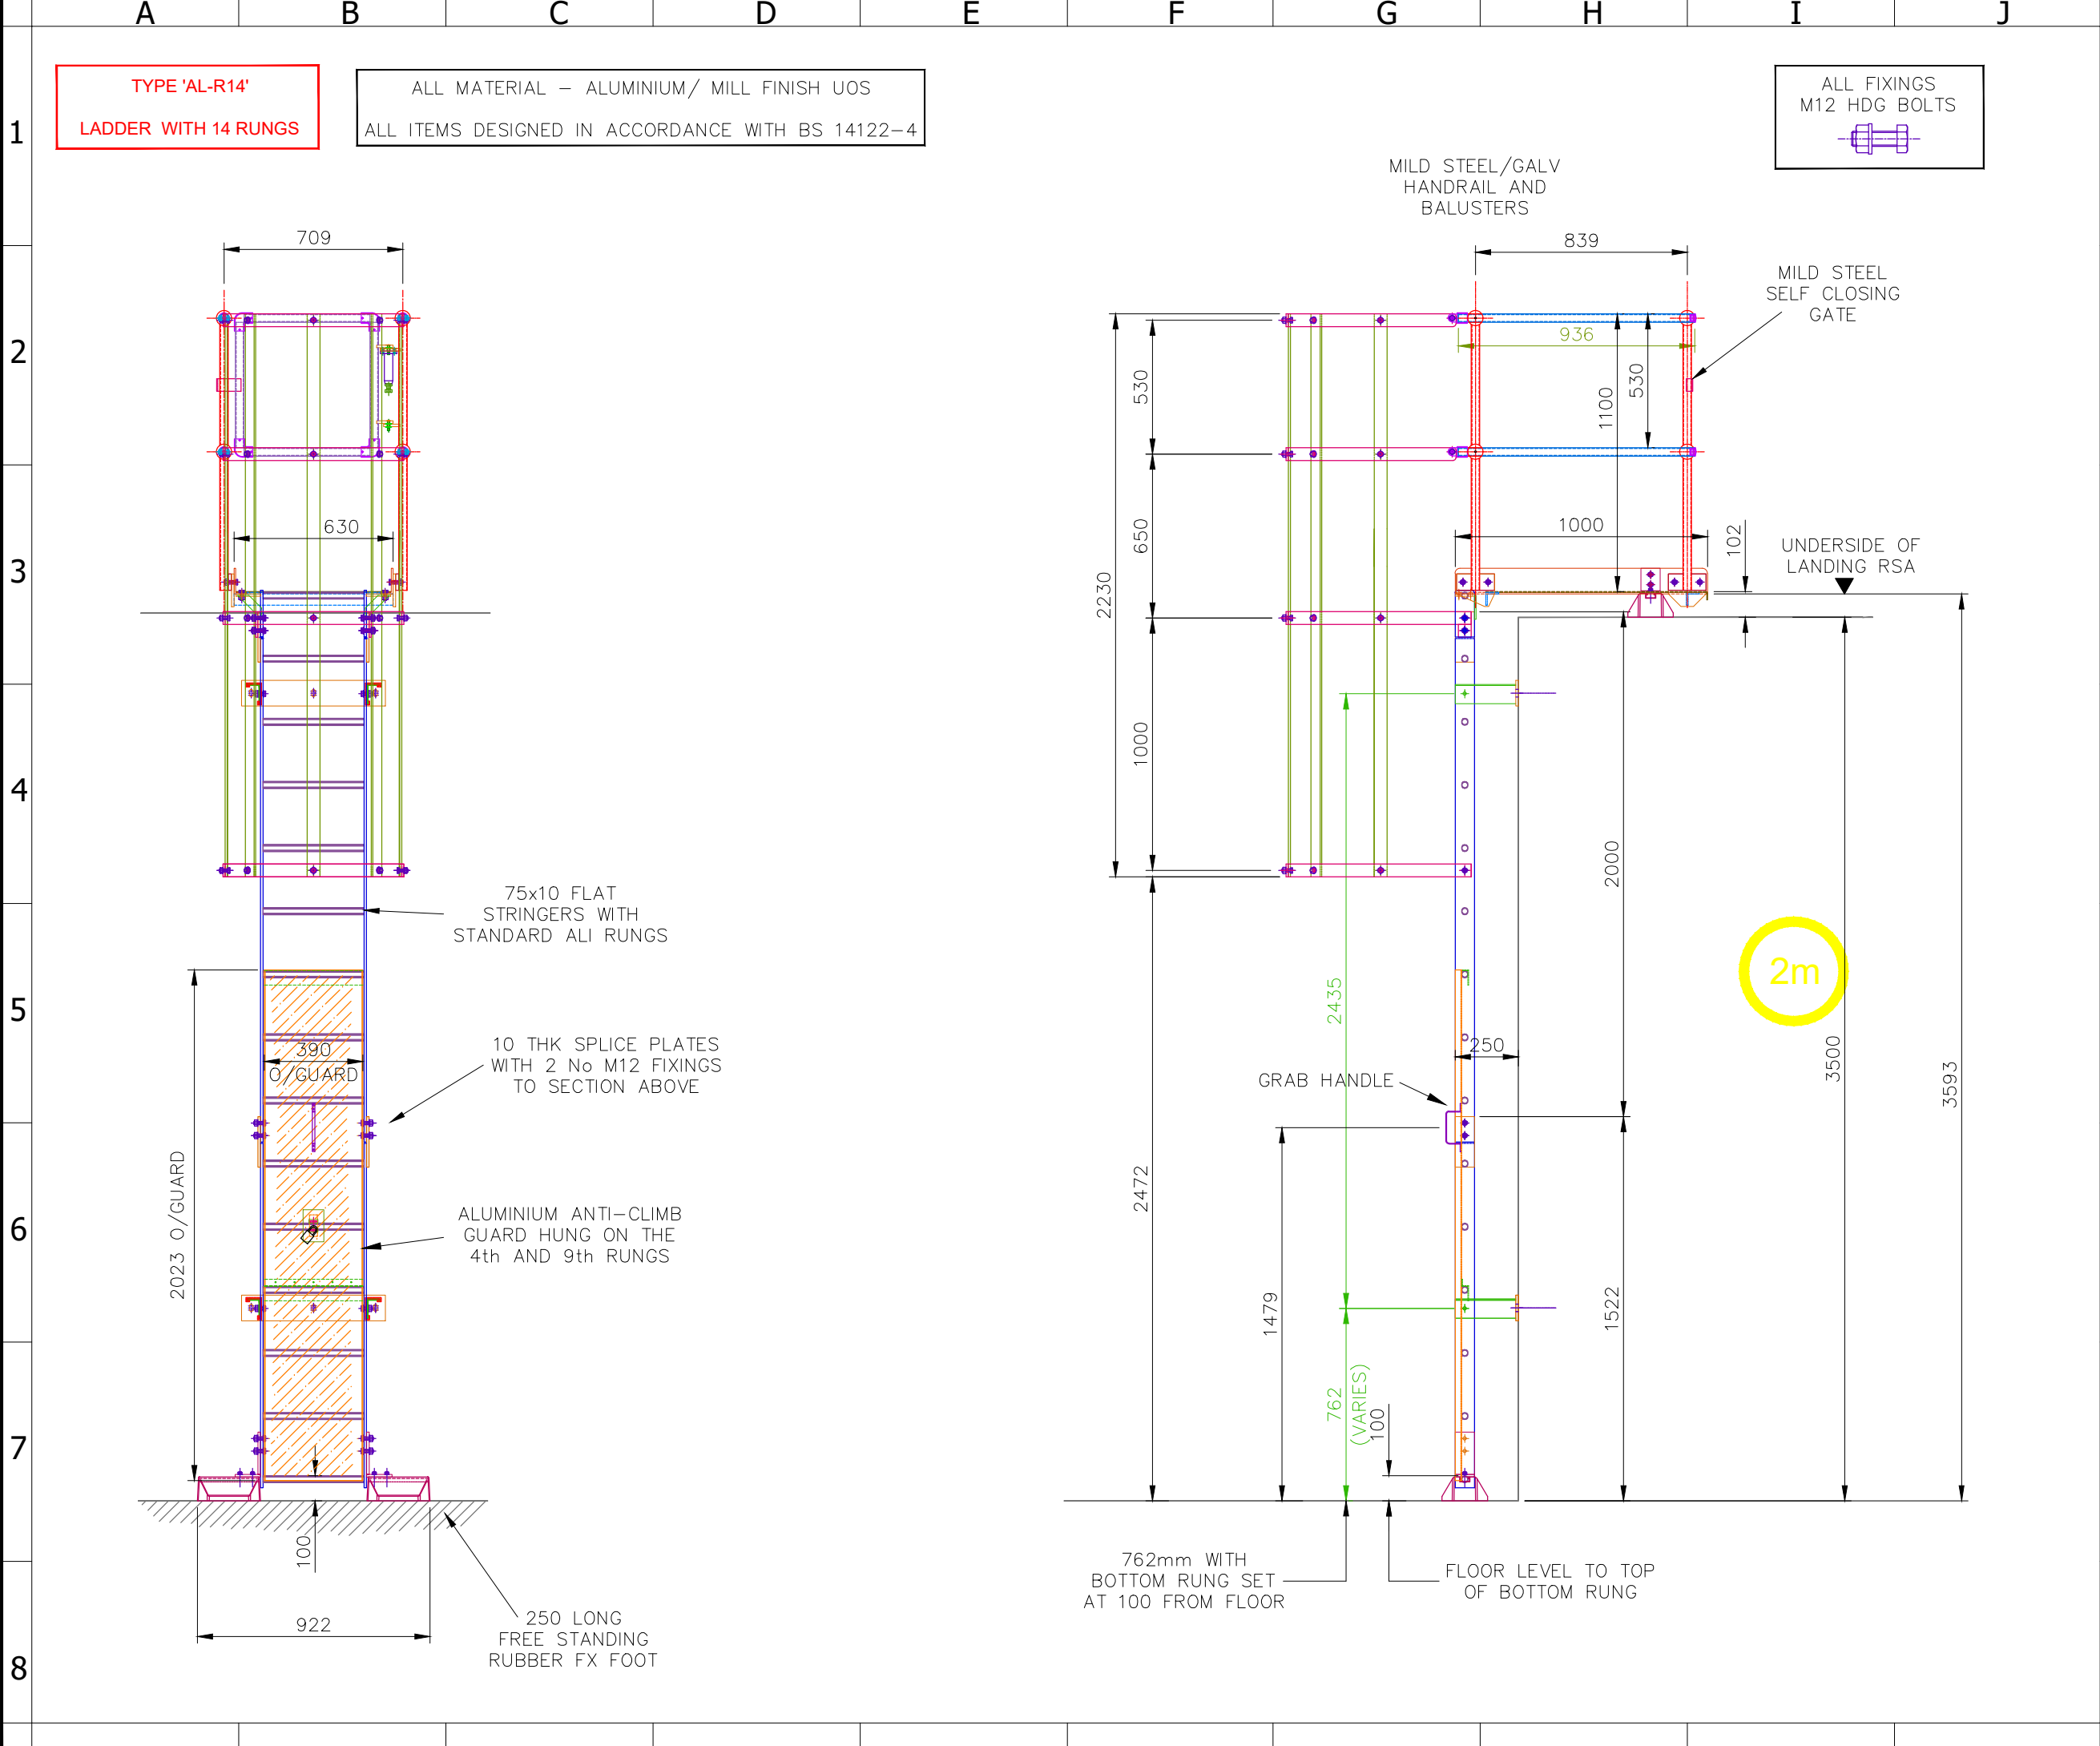

ASCENT™

SafetyFabrications

© Copyright 2012

Drawn in 3rd angle projection

Notes:

Designed & constructed to the following British Standards:
BS EN ISO 14122-1,2,3 & 4. (Ladders, walkway, handrail & steps)
BS EN 516 & BS 4592-0 (Walkway)
BS 8610 & EN 795 (Posts)

1. All dimensions in millimetres

2. Do not scale

3. If in doubt, ask!

DO NOT SCALE FROM DRAWING

Material :-	ALUMINIUM	
Finish :-	MILL	
QTY :-		
ISSUED FOR :-	COMMENT/APPROVAL	
Rev	Date	Brief Description
-	-	-
-	-	-
-	-	-
-	-	-
-	-	-
-	-	-
-	-	-
-	-	-
-	-	-
-	-	-

Client

SAFE AND SECURE FALL PROTECTION

Project

ALDERTON SCHOOL
STEP UNITS & ACCESS LADDER

Drawing Title

LADDER

GENERAL ARRANGEMENT

Date

5/3/26

Drawing Scale

1:24

Plot Scale

A3

Drawing No

13802-GA-03 (SO 520)

Revision

-

CAD File Reference:

Drawn

Checked

Checked

Contracts Manager

TP

-

-