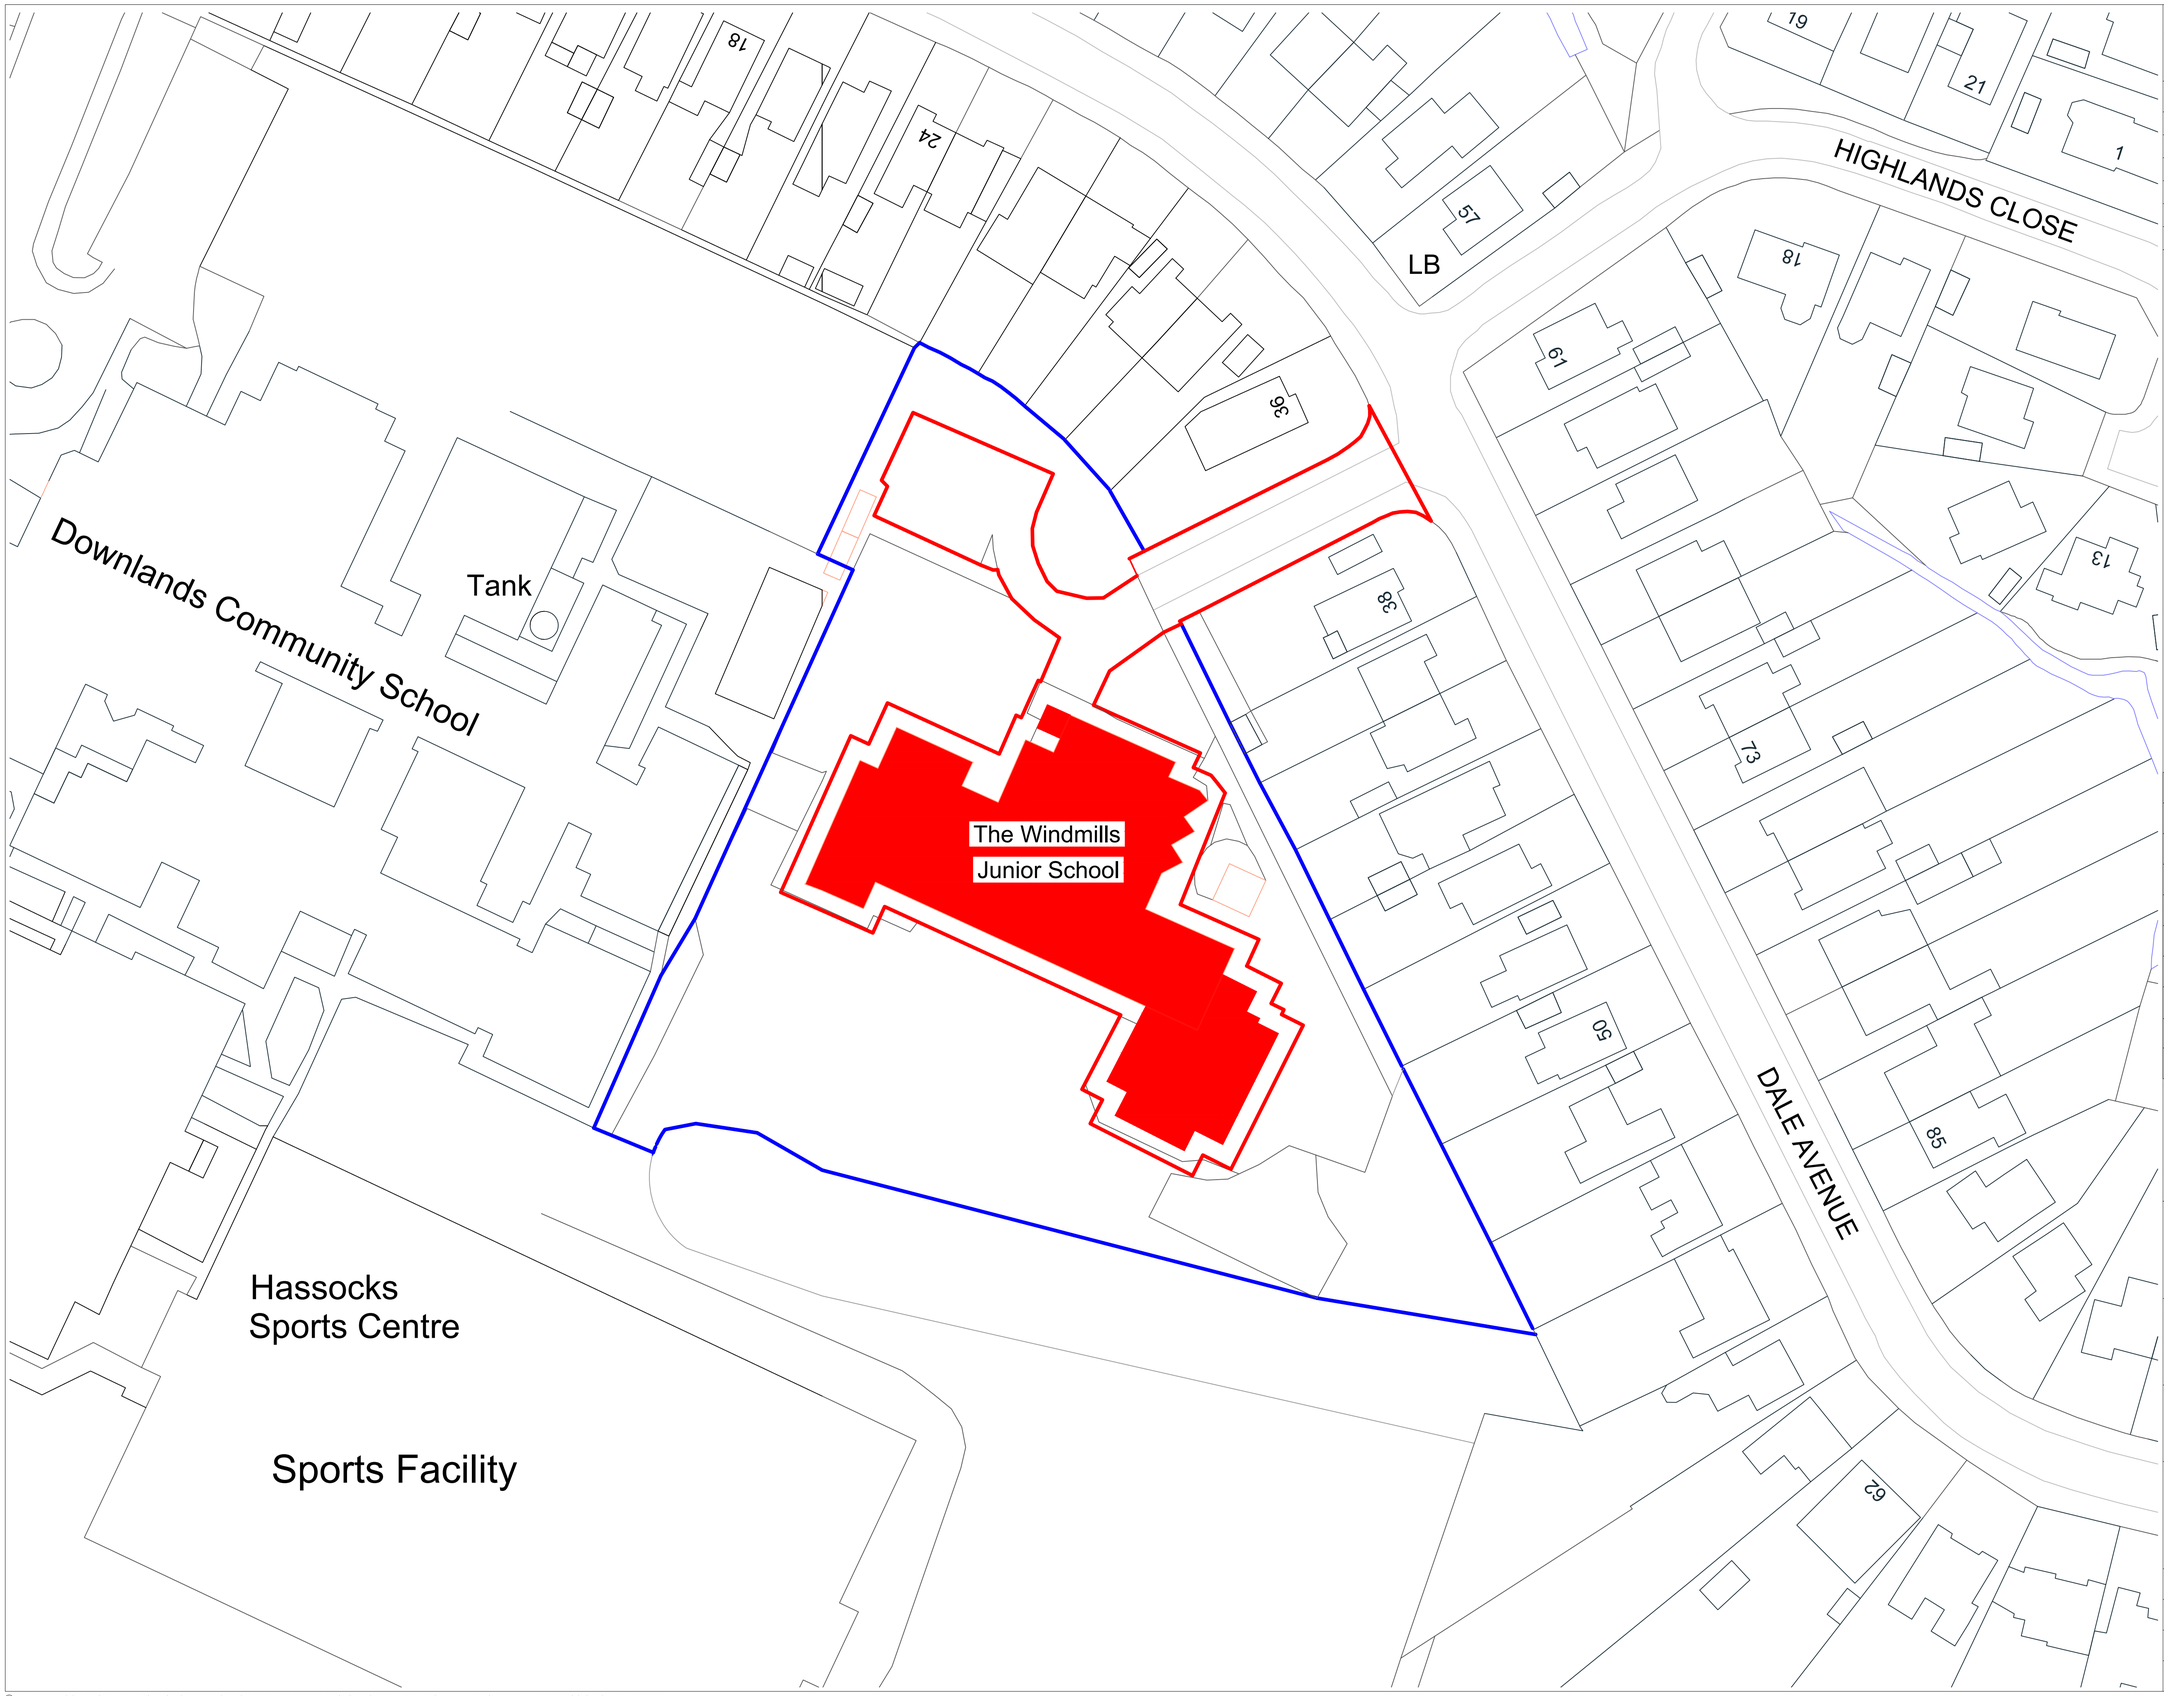


DO NOT SCALE

Use only written dimension. All dimension must be verified prior to works being put into hand and any discrepancies reported to the originator.

Health and Safety Information

	Details	Sign	Date
Asbestos Survey			
Structural Check/Lifting & Handling			
Site Survey			
Access and Egress/Site Compound			
Hazards Identified			

Orientation:

N

REV			
REV	Titled amended to incorporate 'Application Site'	13/05/26	OT

Client

west sussex county council — AtkinsRéalis — Project Delivery Partnership

AtkinsRéalis

3100 Century Way, Thorpe Park, Leeds, LS15 8ZB

Tel: +44(0)113 306 6600
Fax: +44(0)113 306 6601

Project

WINDMILLS JUNIOR SCHOOL
GUARDRAIL INSTALLATION WORKS

Title

WINDMILLS JUNIOR SCHOOL
BLOCK PLAN/APPLICATION SITE

Drawing No 100119575-ATR-XX-00-DR-AR-000107

Scale	Drawn	Checked	Co-ord chk
1:500	OT		
Drawing size	**Date**	**Date**	**Date**
A1	12.05.26		

Status

Planning

©AtkinsRéalis COPYRIGHT : REPRODUCTION IN WHOLE OR PART BY ANY MEANS IS PROHIBITED WITHOUT THE PRIOR WRITTEN PERMISSION OF AtkinsRéalis