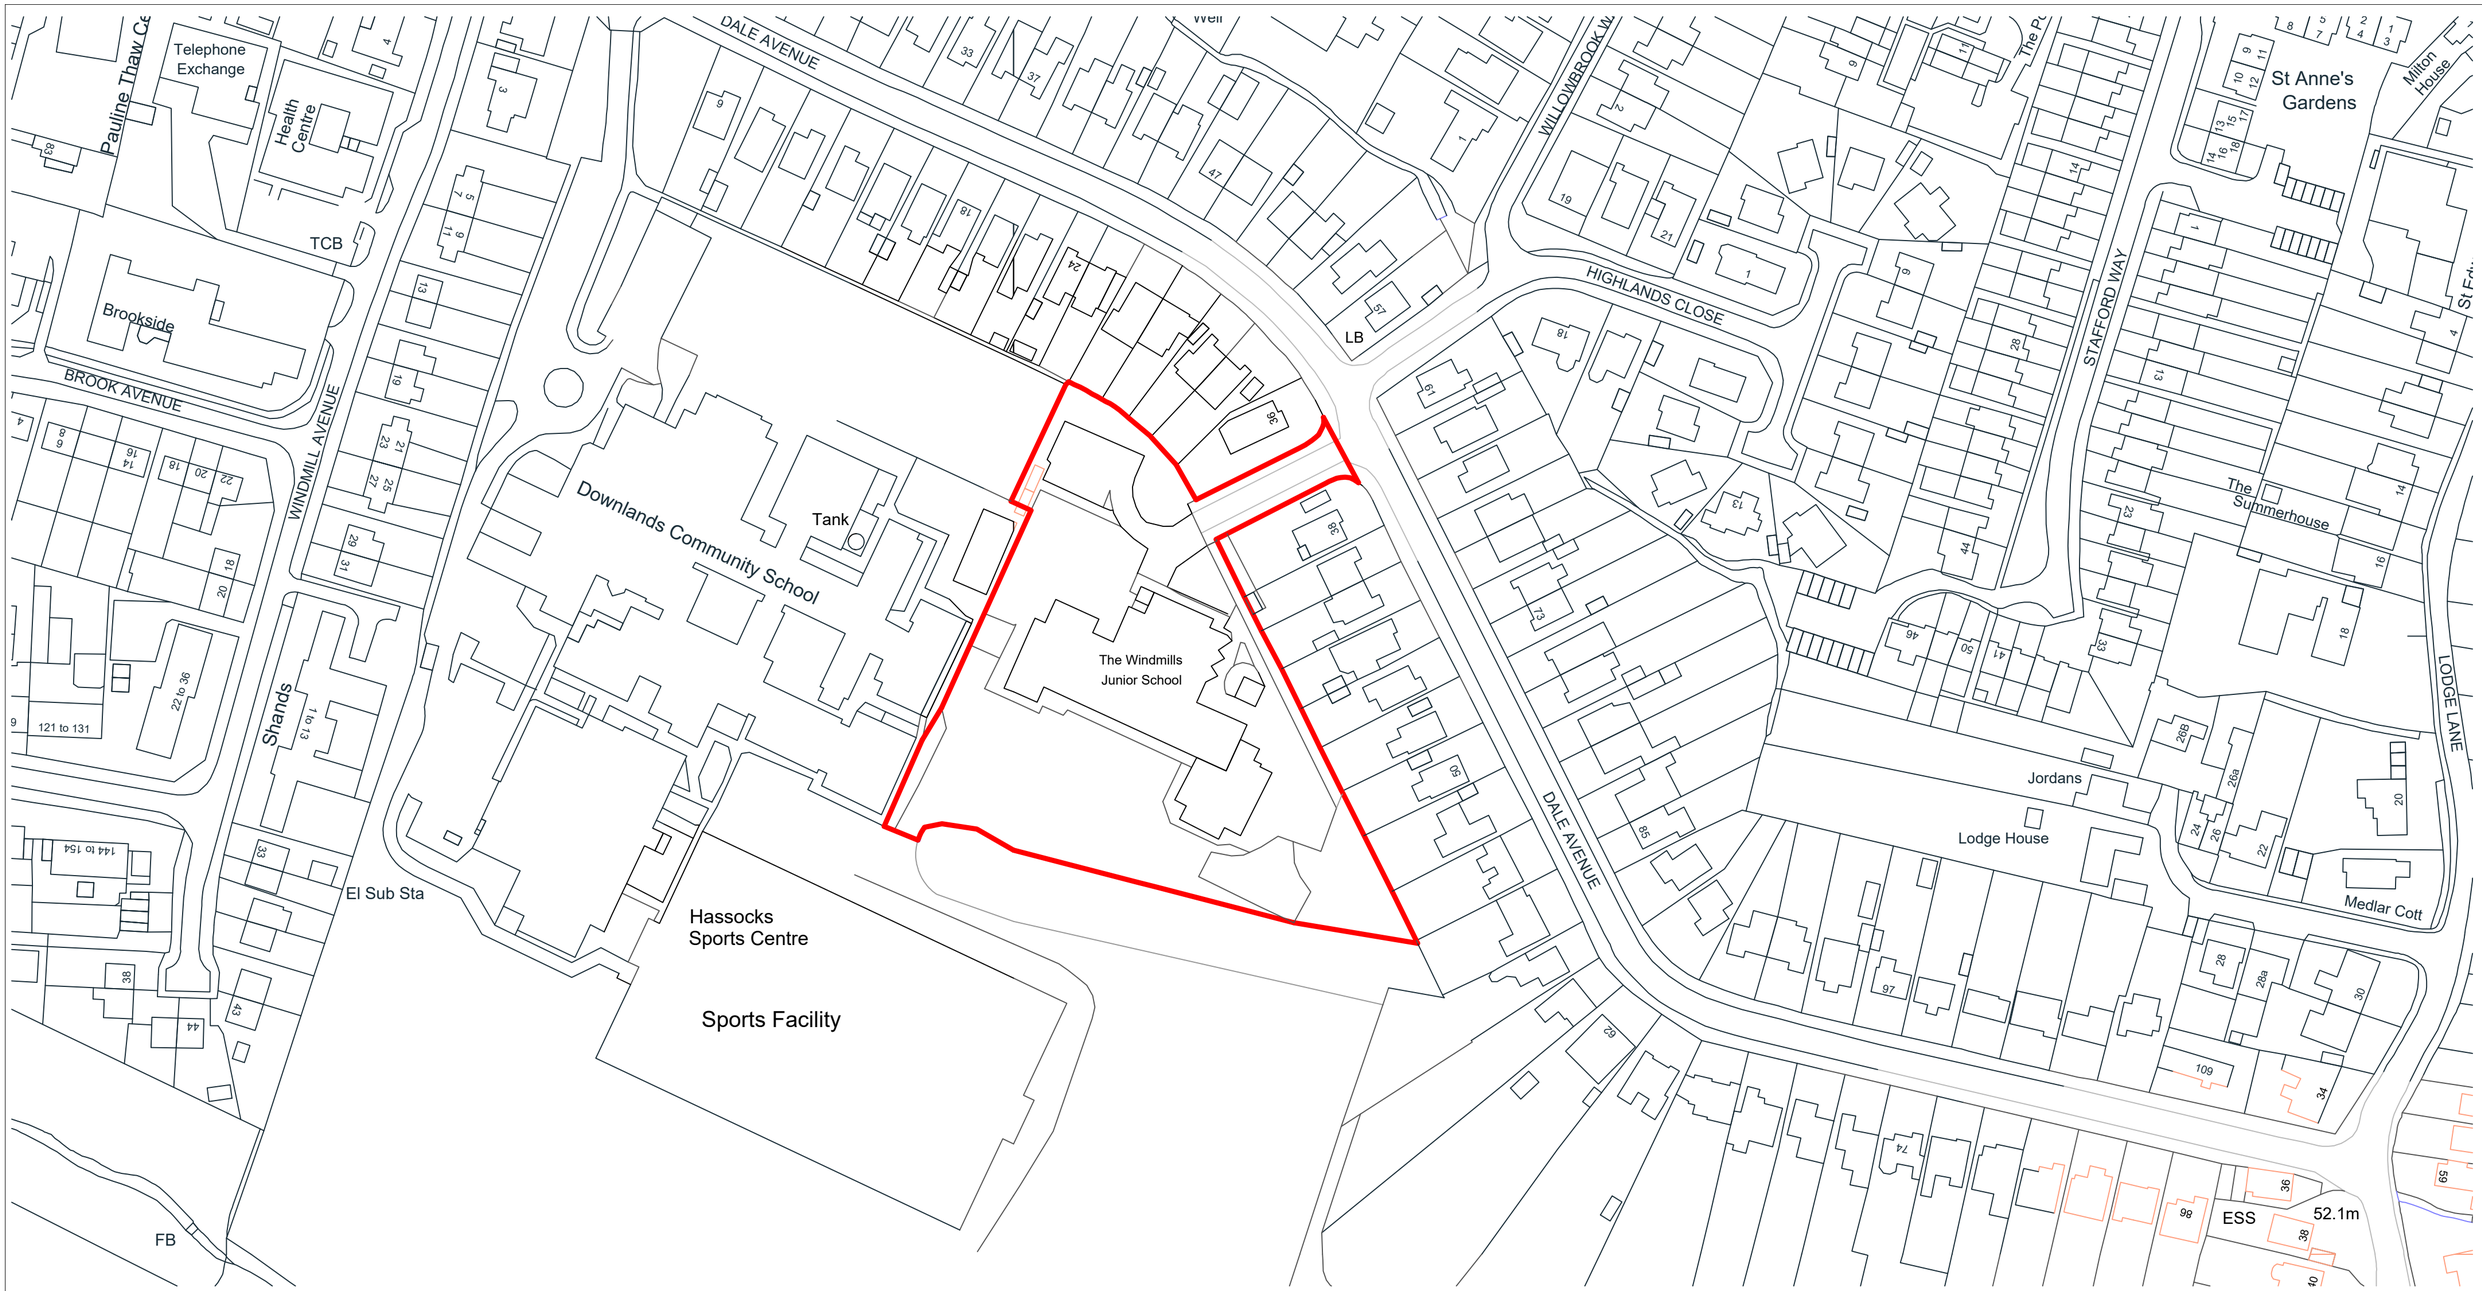


DO NOT SCALE
Use only written dimension. All dimension must be verified prior to works being put into hand and any discrepancies reported to the originator.

Health and Safety Information

	Details	Sign	Date
Asbestos Survey			
Structural Check/Lifting & Handling			
Site Survey			
Access and Egress/Site Compound			
Hazards Identified			

Orientation:

N

REV	Details of Revision	Date	Sign

Client

west sussex county council
Project Delivery Partnership
AtkinsRéalis

AtkinsRéalis
3100 Century Way, Thorpe Park, Leeds, LS15 8ZB
Tel: +44(0)113 306 6600
Fax: +44(0)113 306 6601

Project
WINDMILLS JUNIOR SCHOOL
GUARDRAIL INSTALLATION WORKS

Title
WINDMILLS JUNIOR SCHOOL
LOCATION PLAN

Drawing No			
100119575-ATR-XX-00-DR-AR-000108			
Scale	Drawn	Checked	Co-ord chk
1:1250	OT		
Drawing size	Date	Date	Date
A2	12.05.26		

Status
INFORMATION

©AtkinsRéalis COPYRIGHT : REPRODUCTION IN WHOLE OR PART BY ANY MEANS IS PROHIBITED WITHOUT THE PRIOR WRITTEN PERMISSION OF **AtkinsRéalis**