
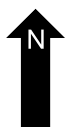
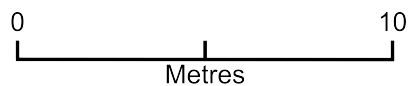


Proposed Plan 42 Cavalier Way

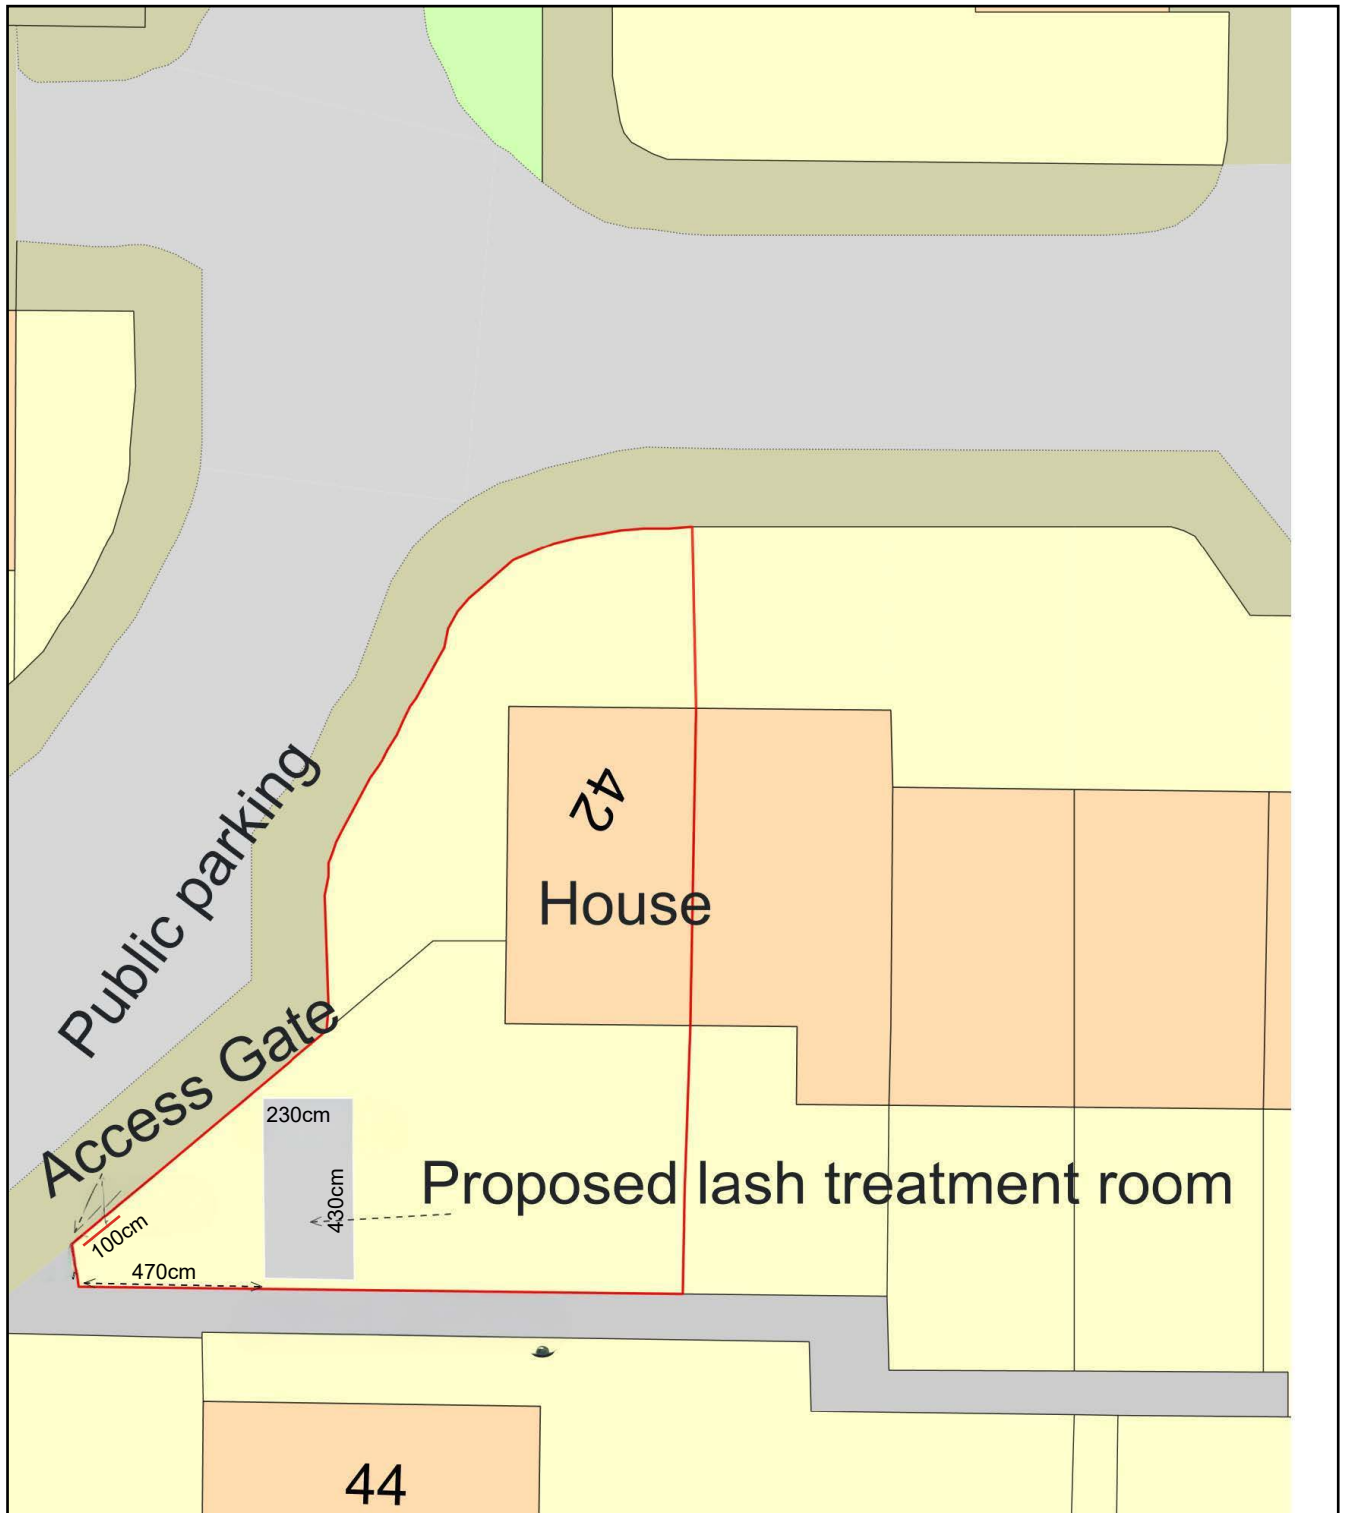

Plan Produced for: Wendy Bull

Date Produced: 21 Oct 2025

Plan Reference Number: TQRQM25294102812669

Scale: 1:200 @ A4