
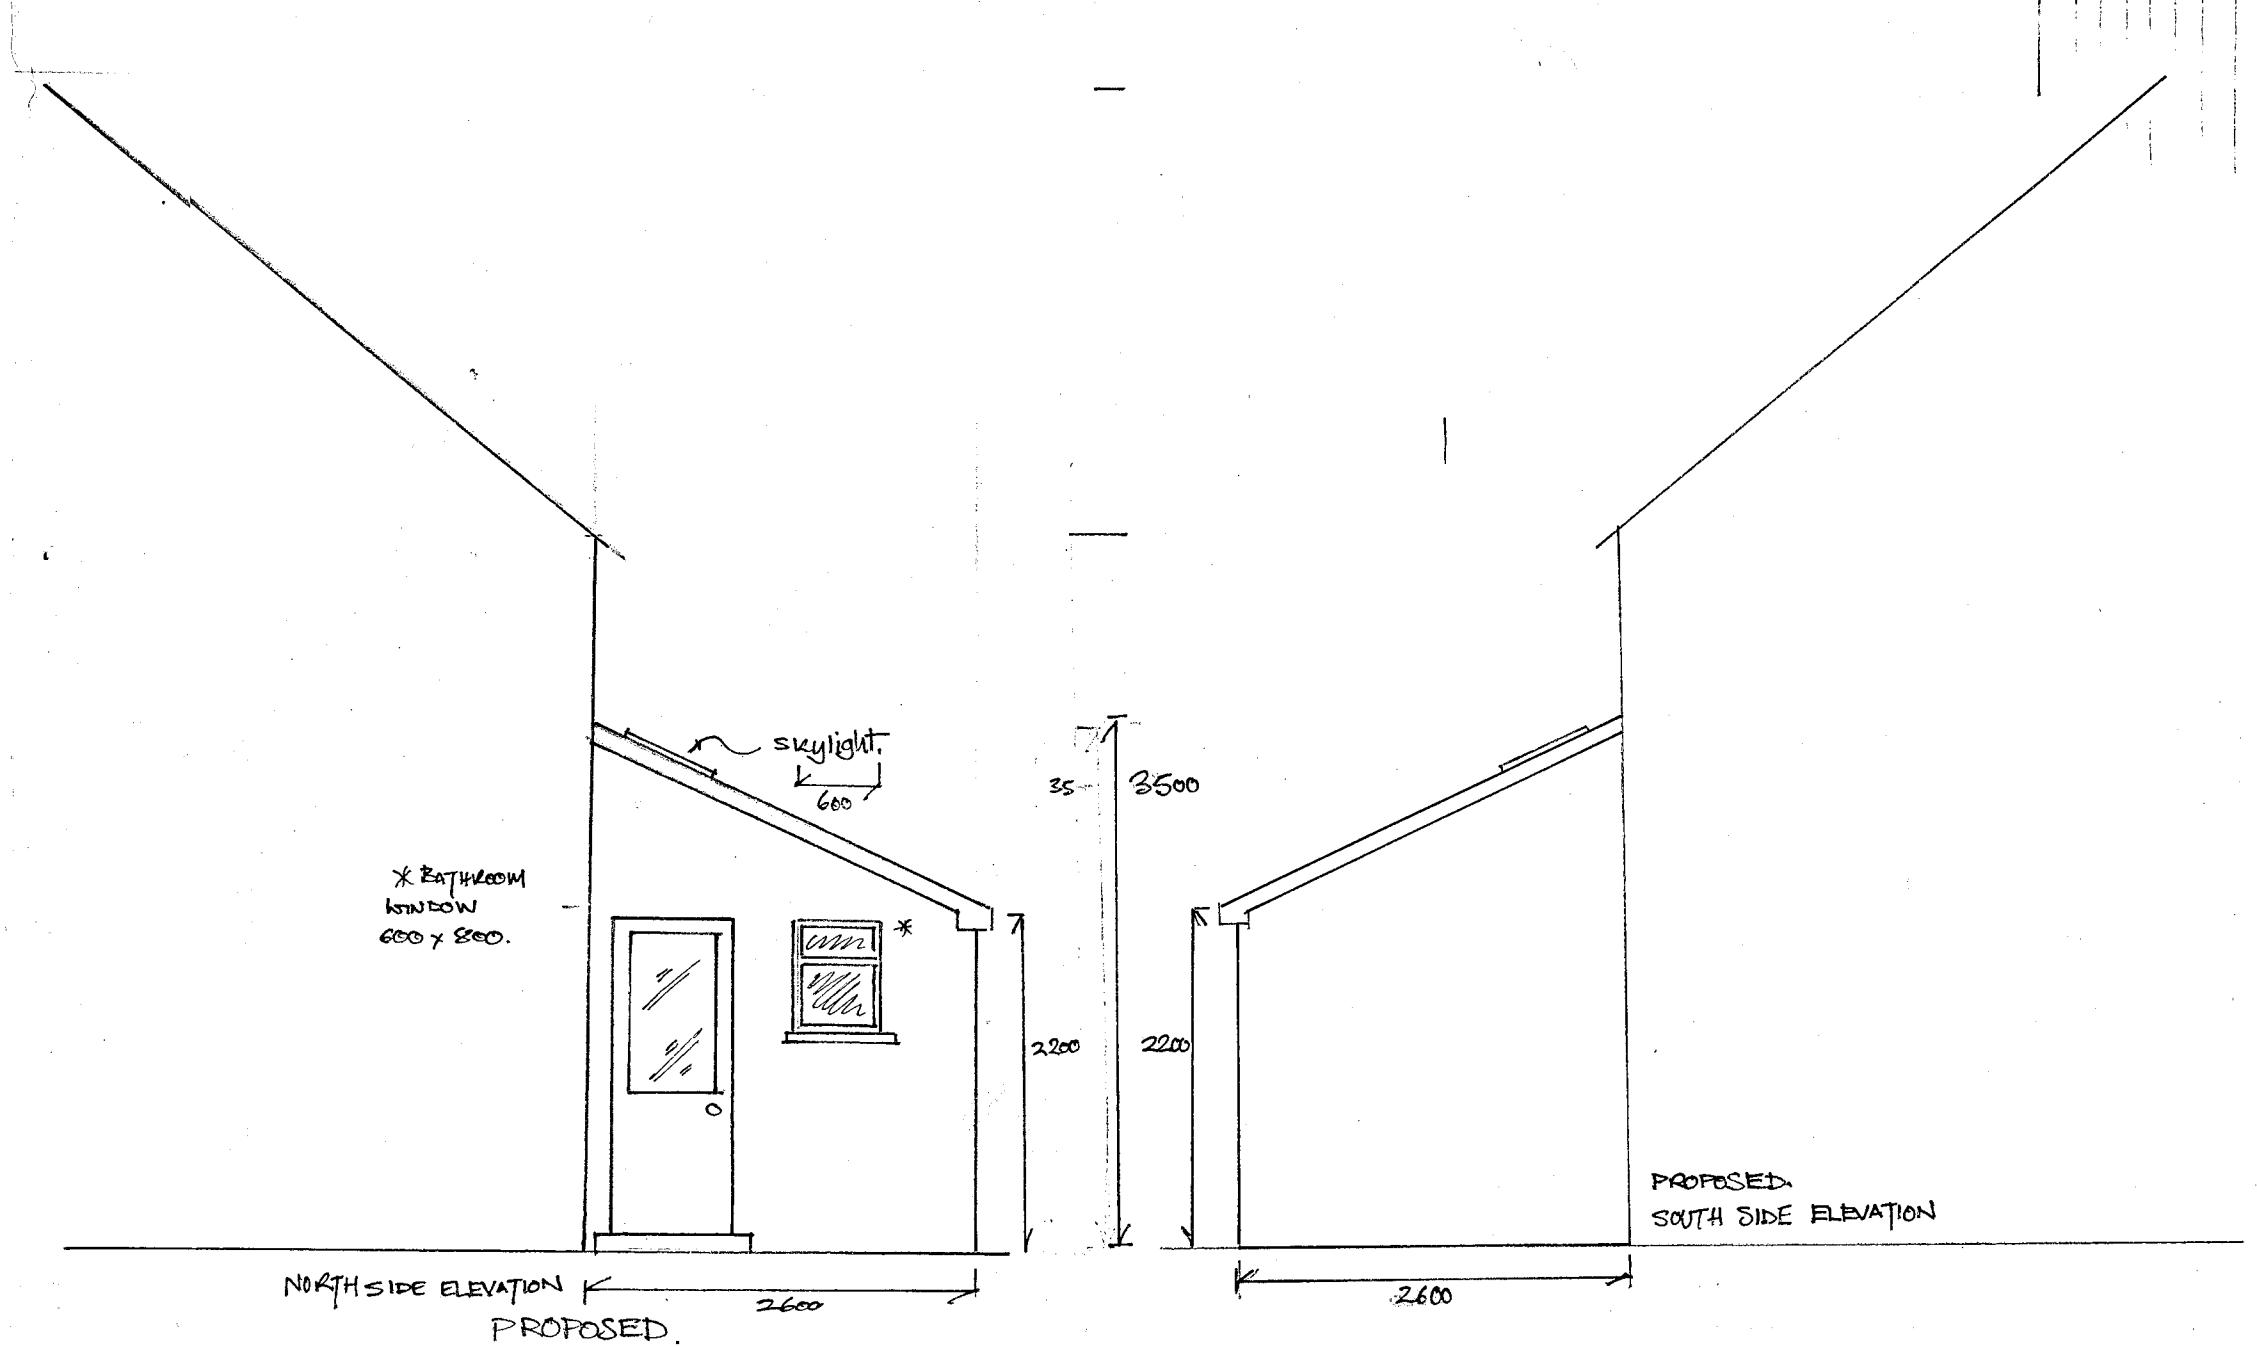
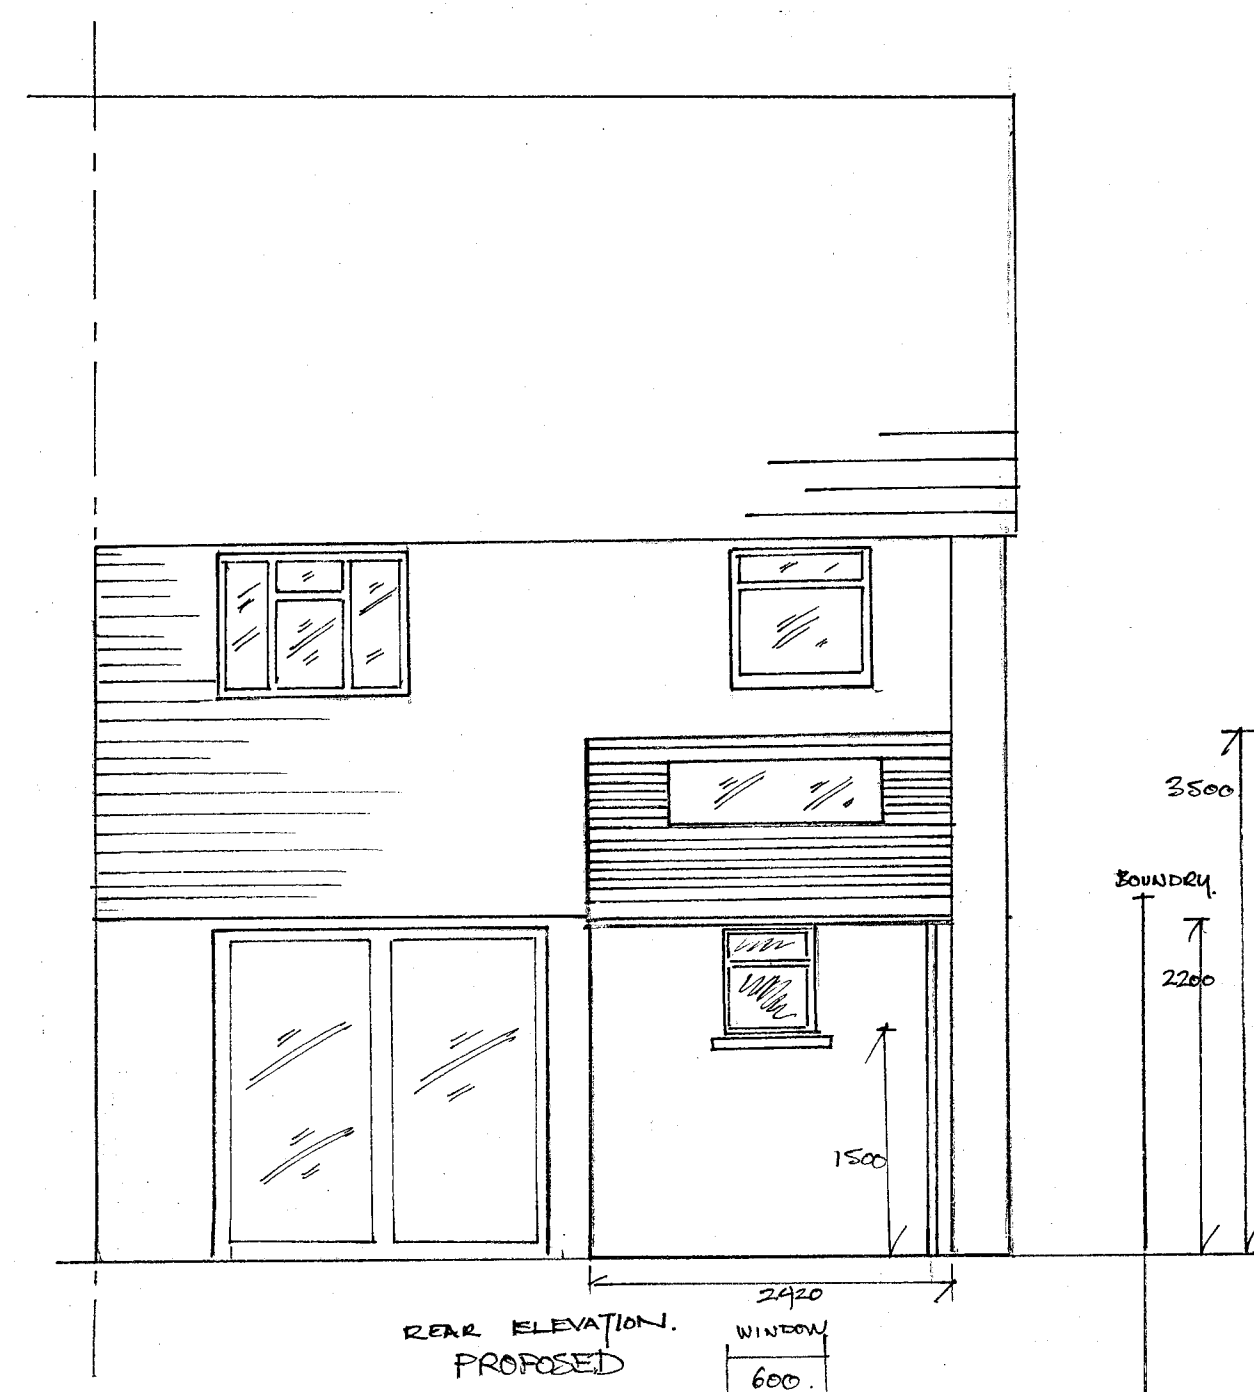
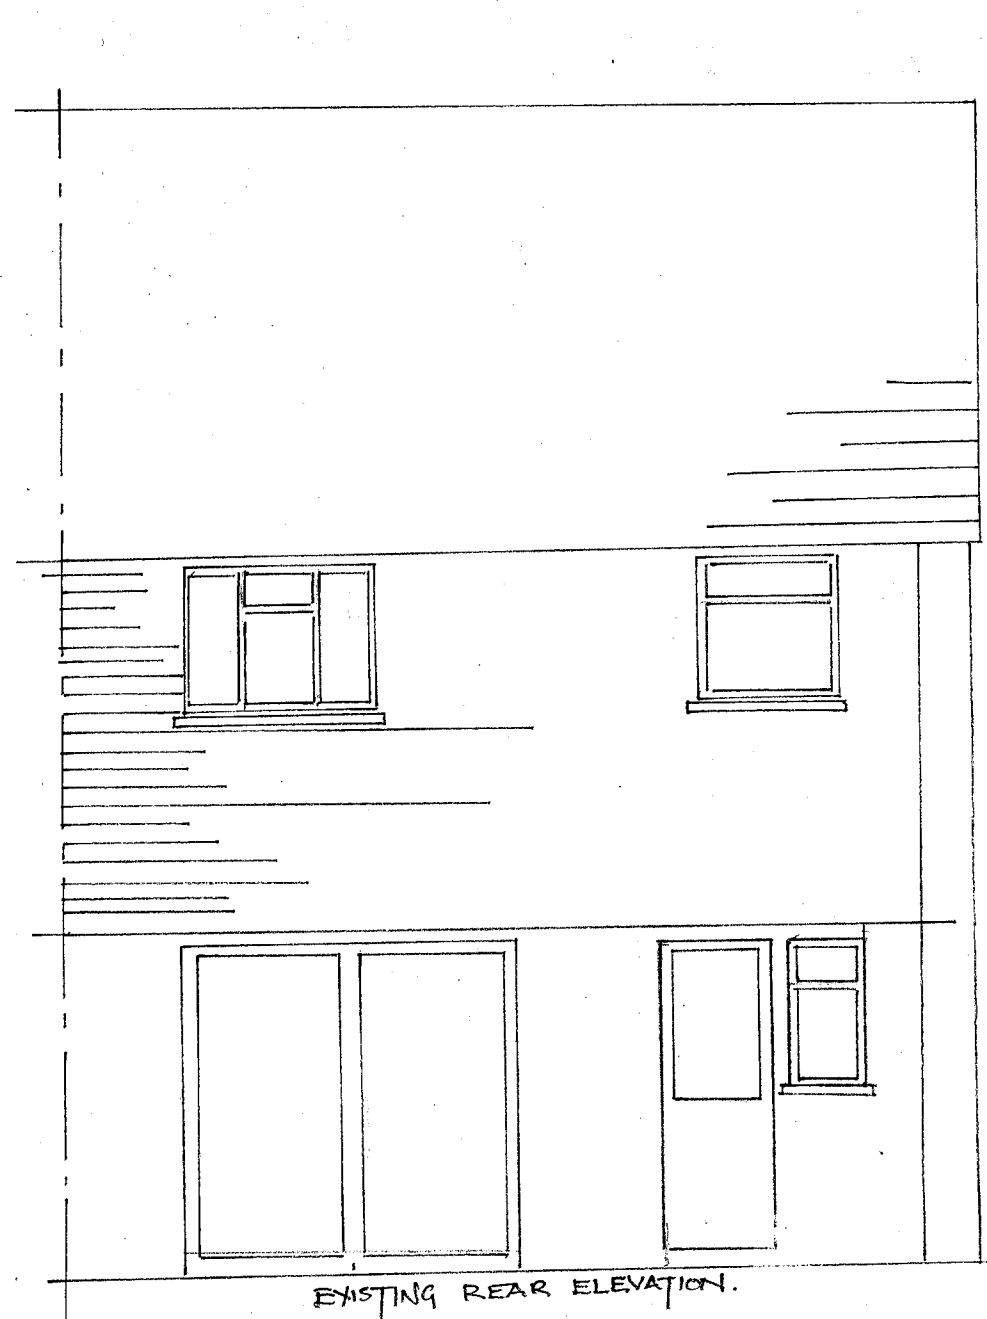
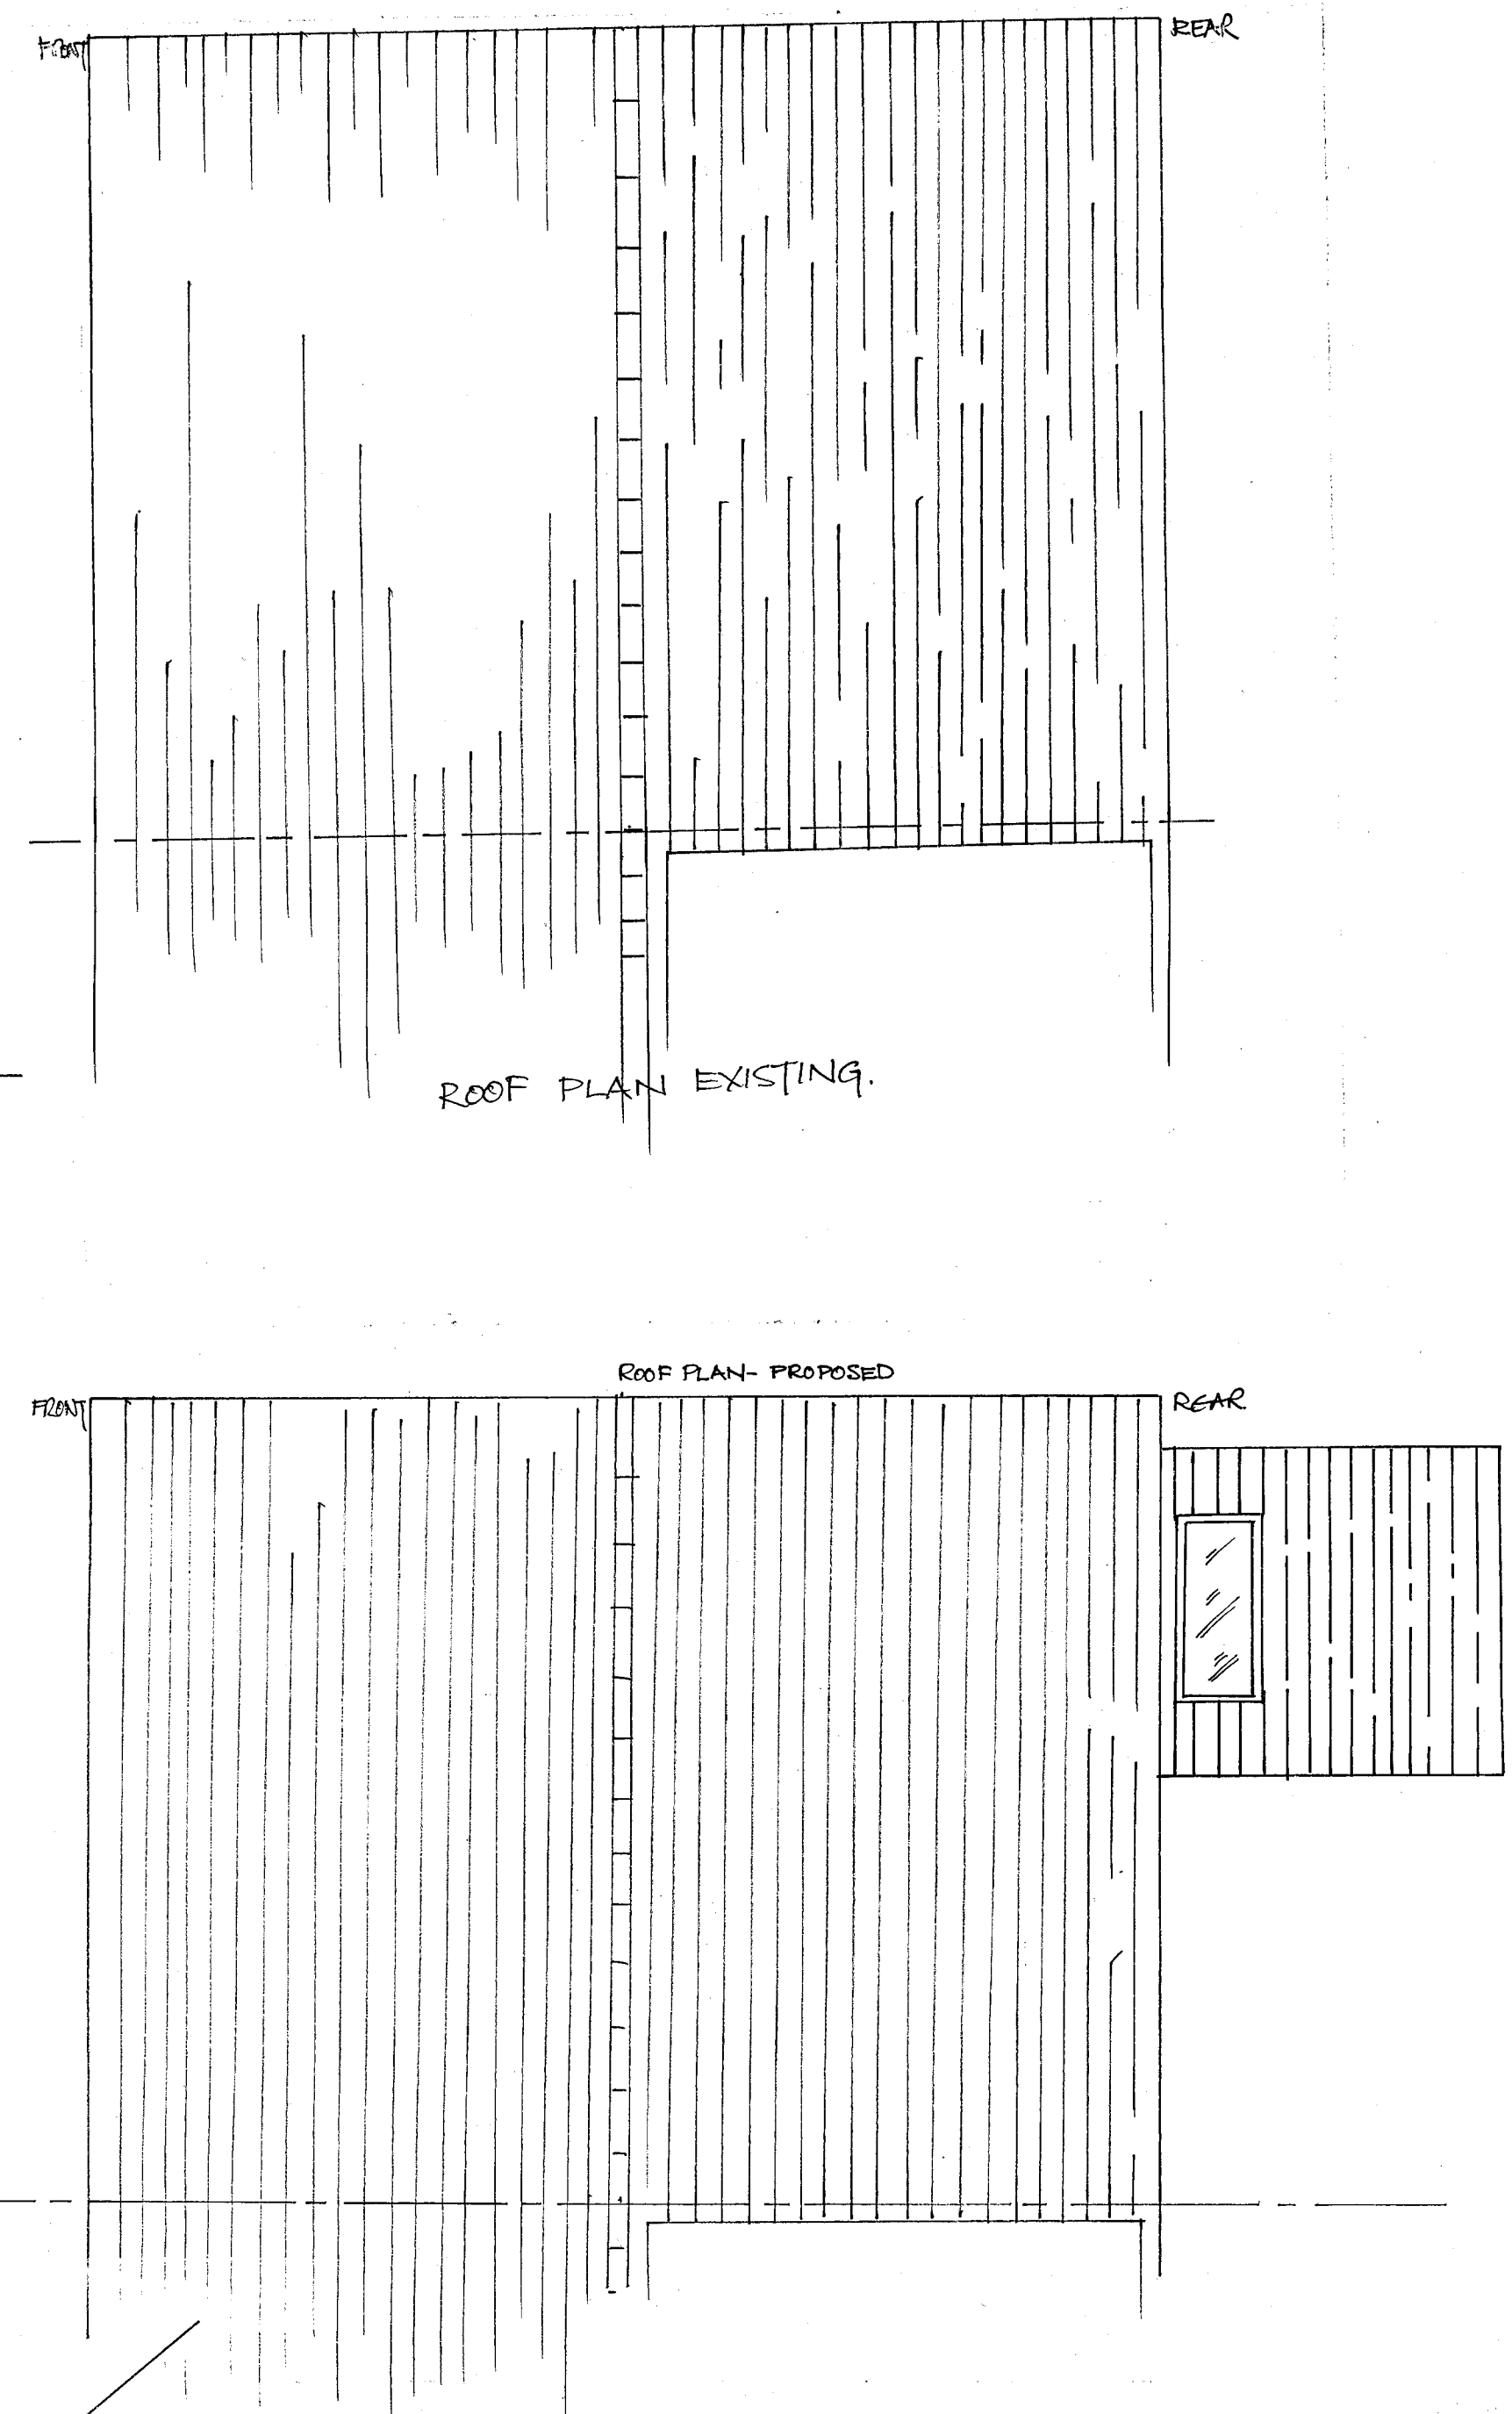
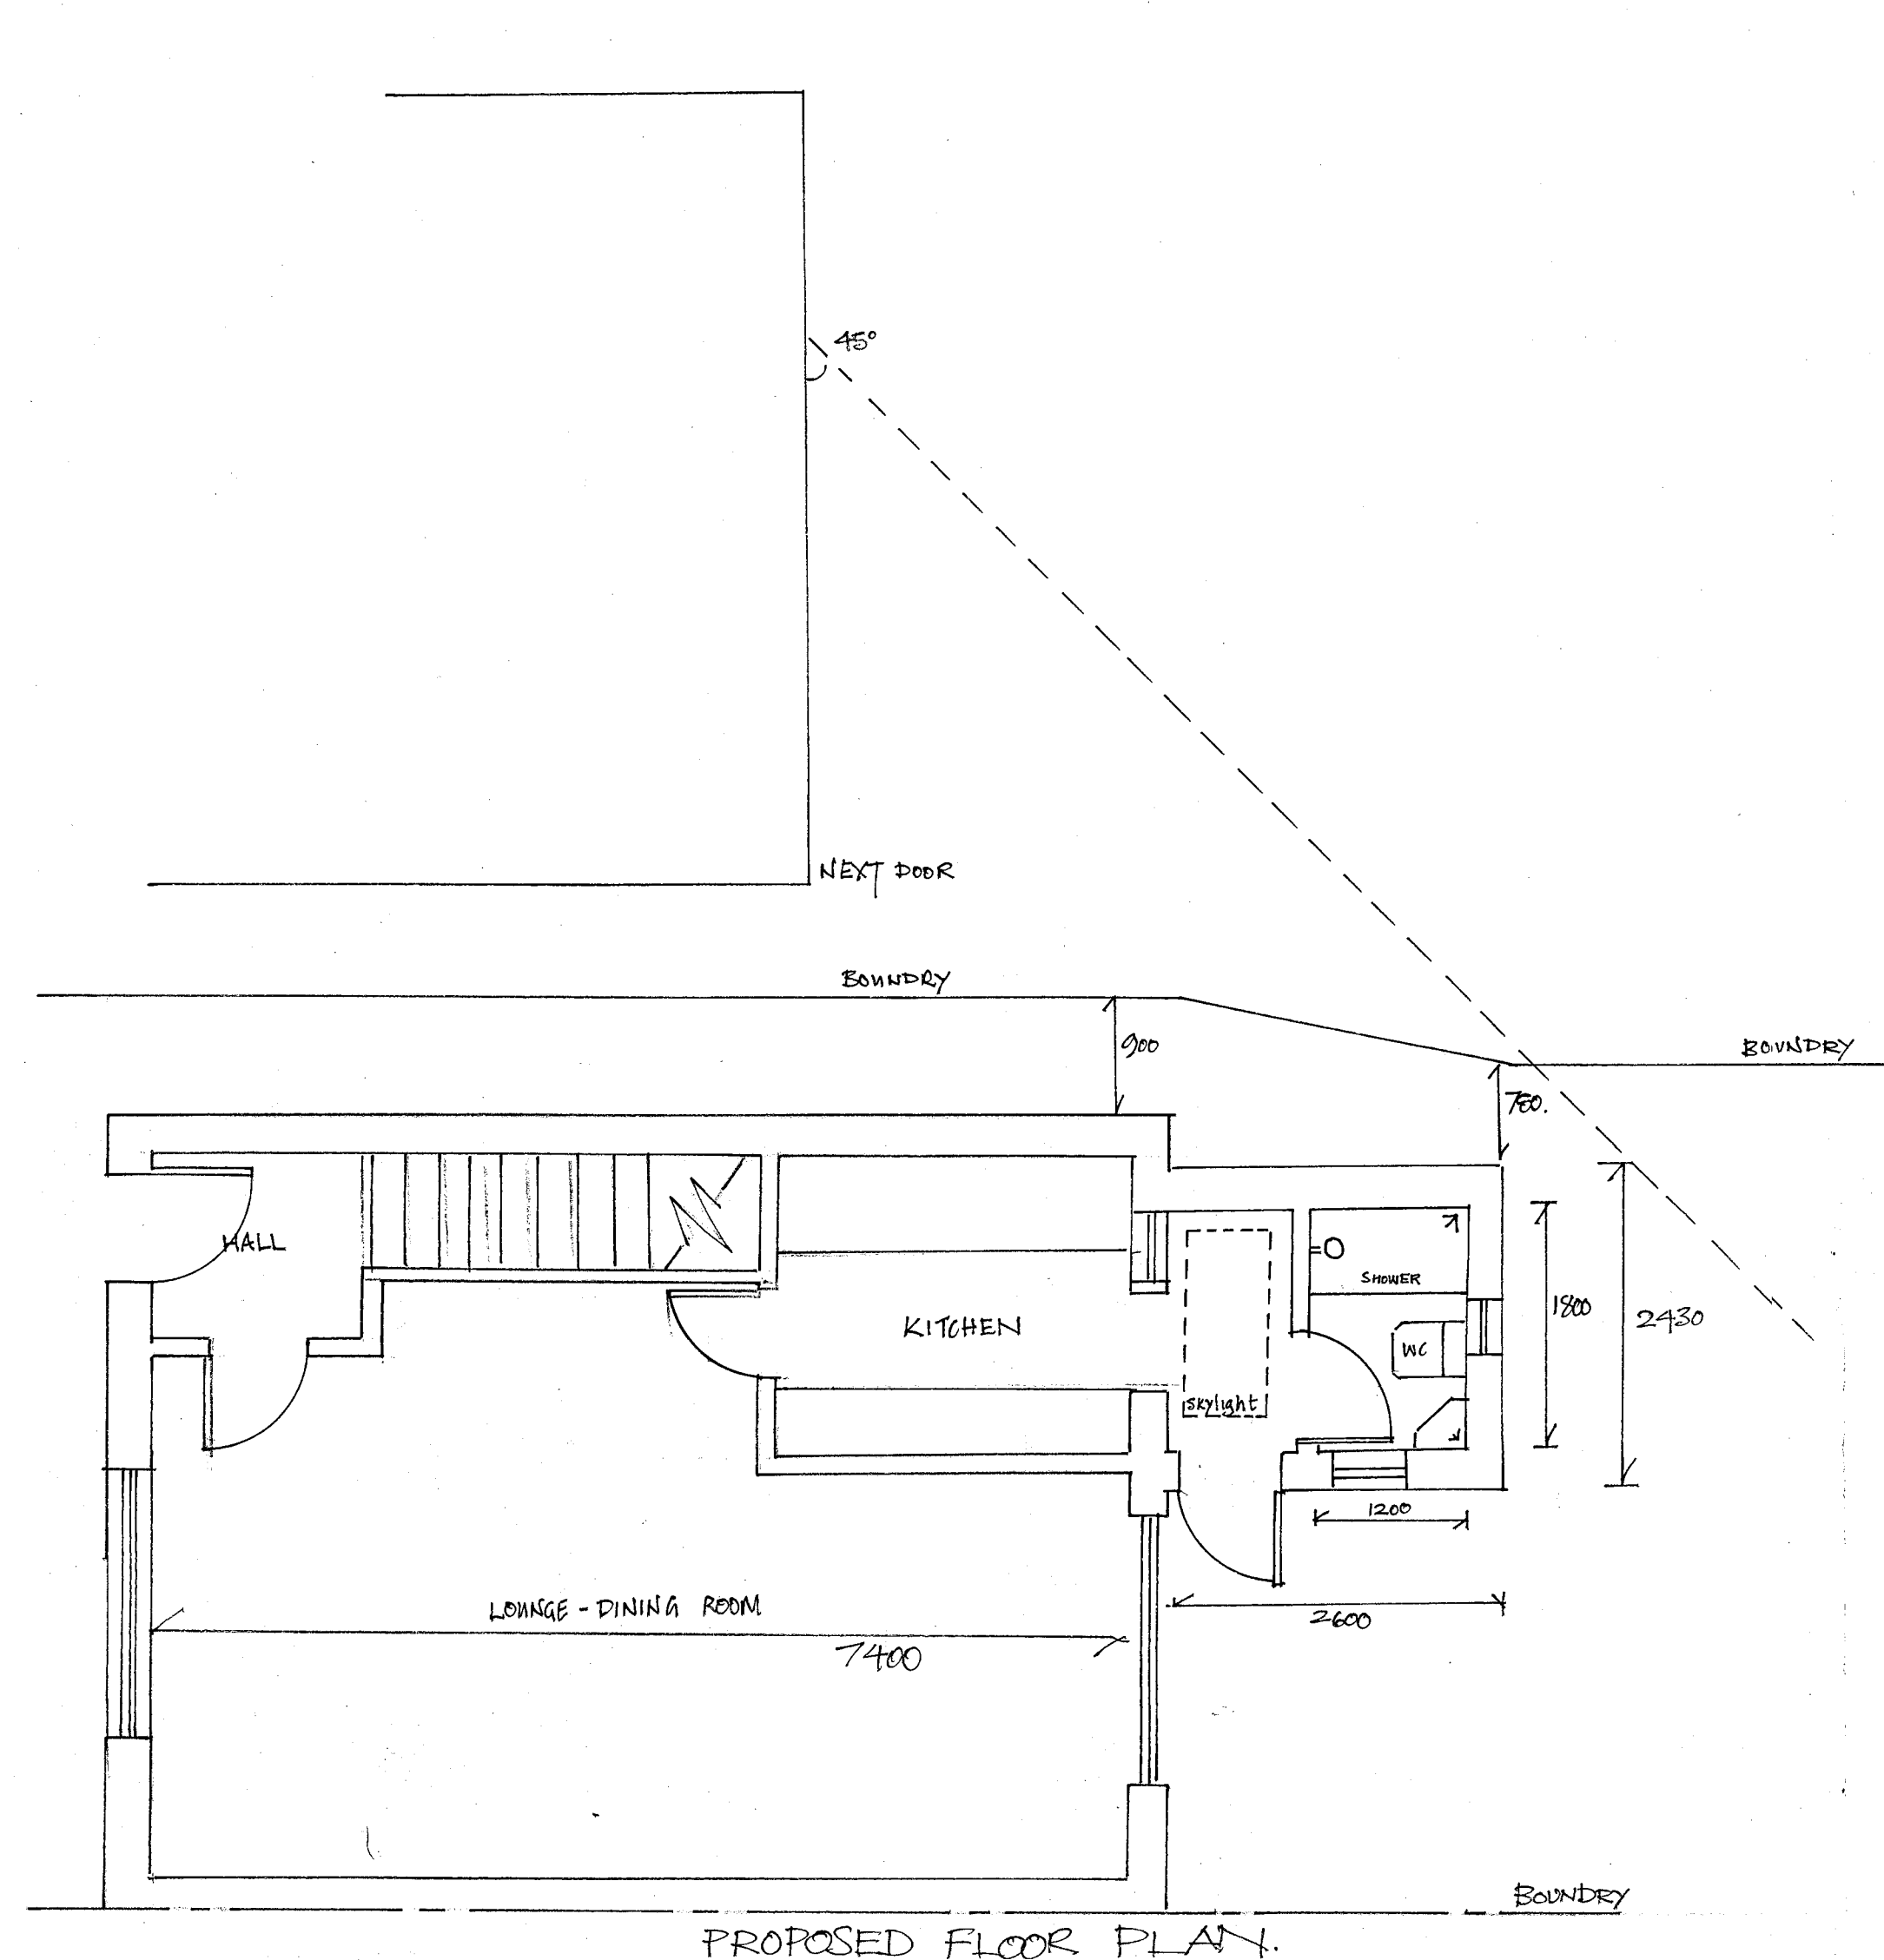


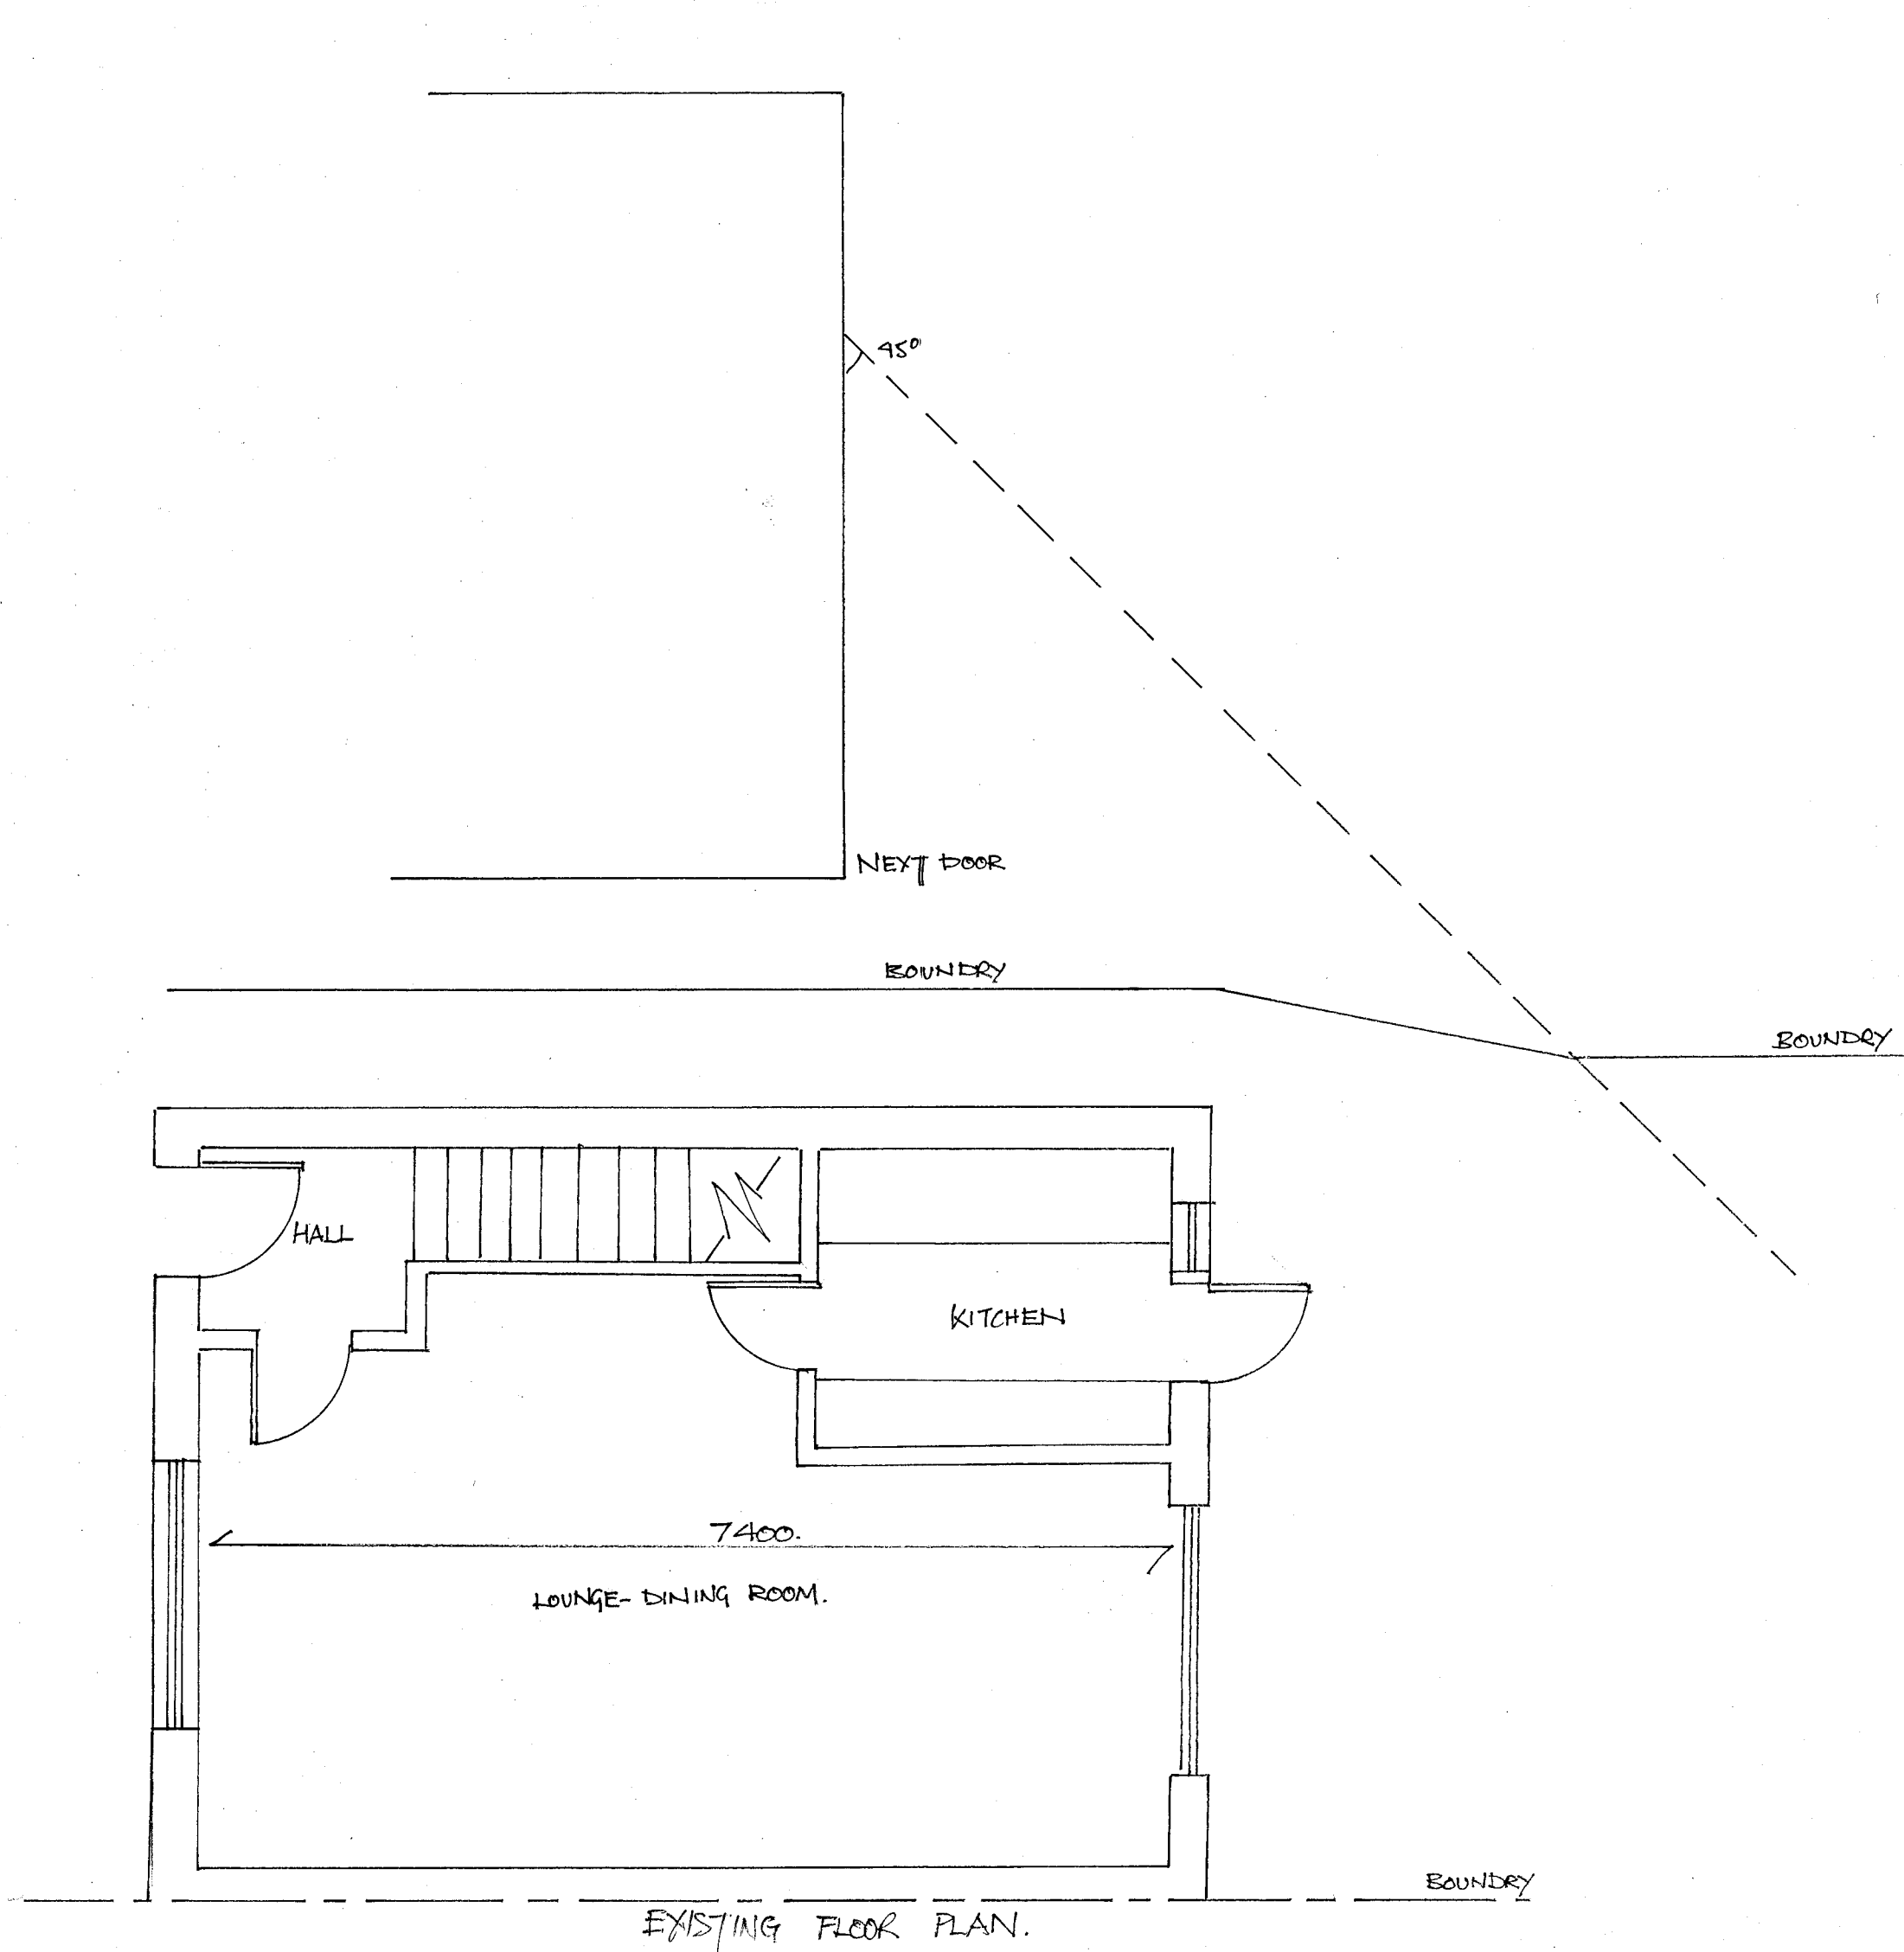

41 BROOKWAY
LINDFIELD RH16 2BP
EXISTING & PROPOSED
SCALE 1:50 @ A1
0 500 1000 2000 3000 4000 5000 6000