


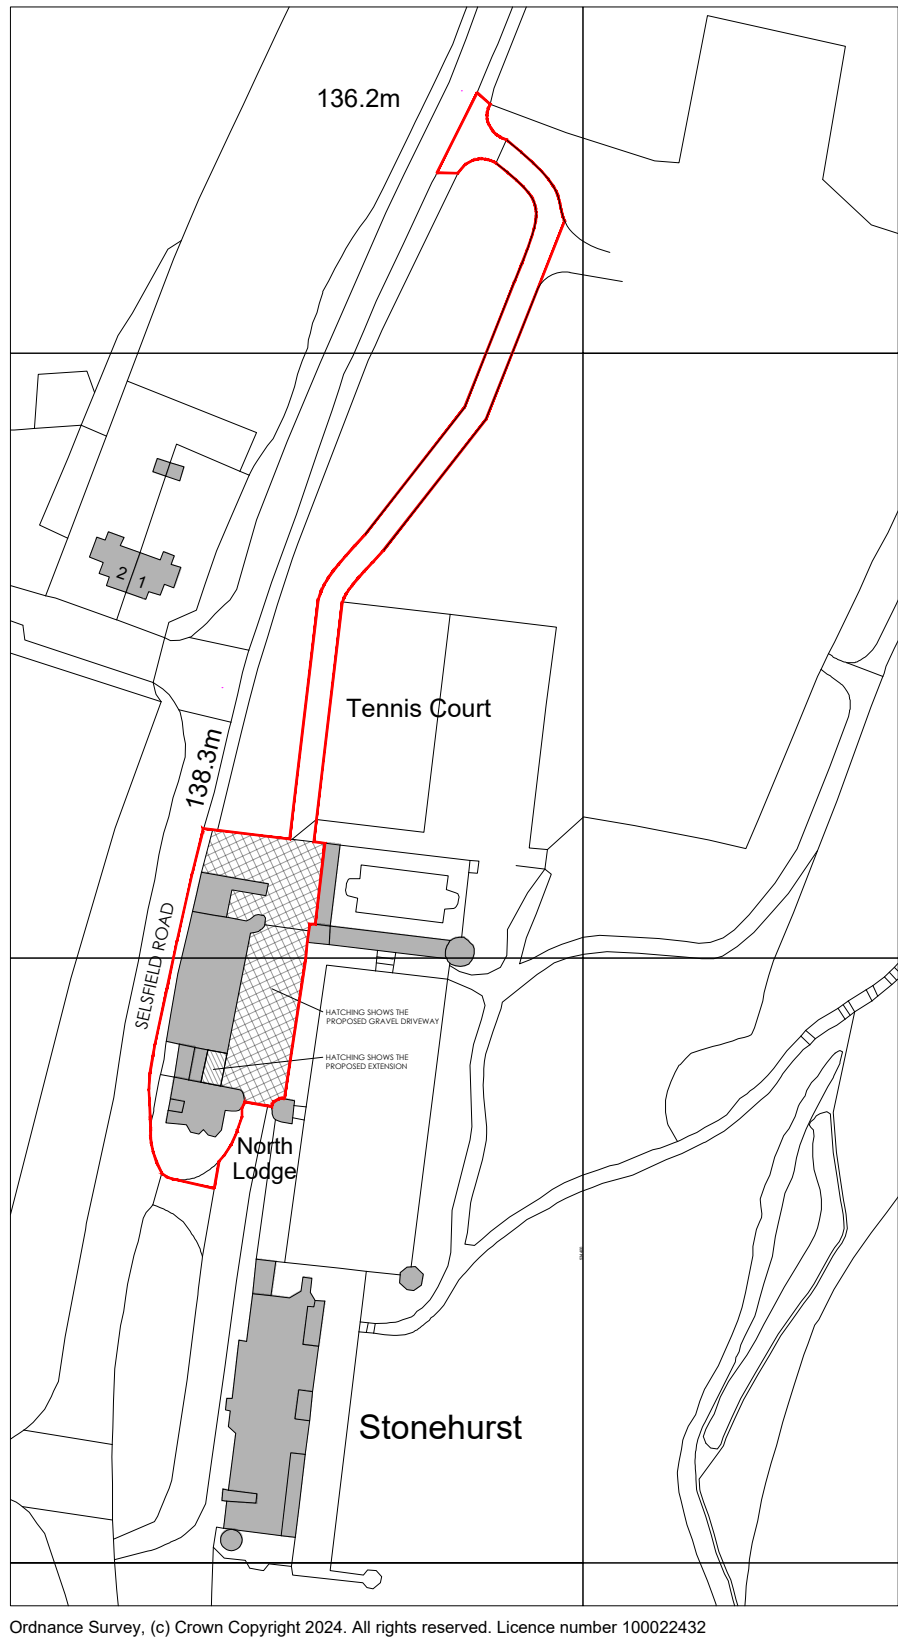


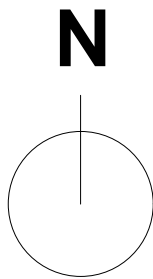

SITE LOCATION PLAN - AS PROPOSED
SCALE 1:1250 ON AN A1 SHEET

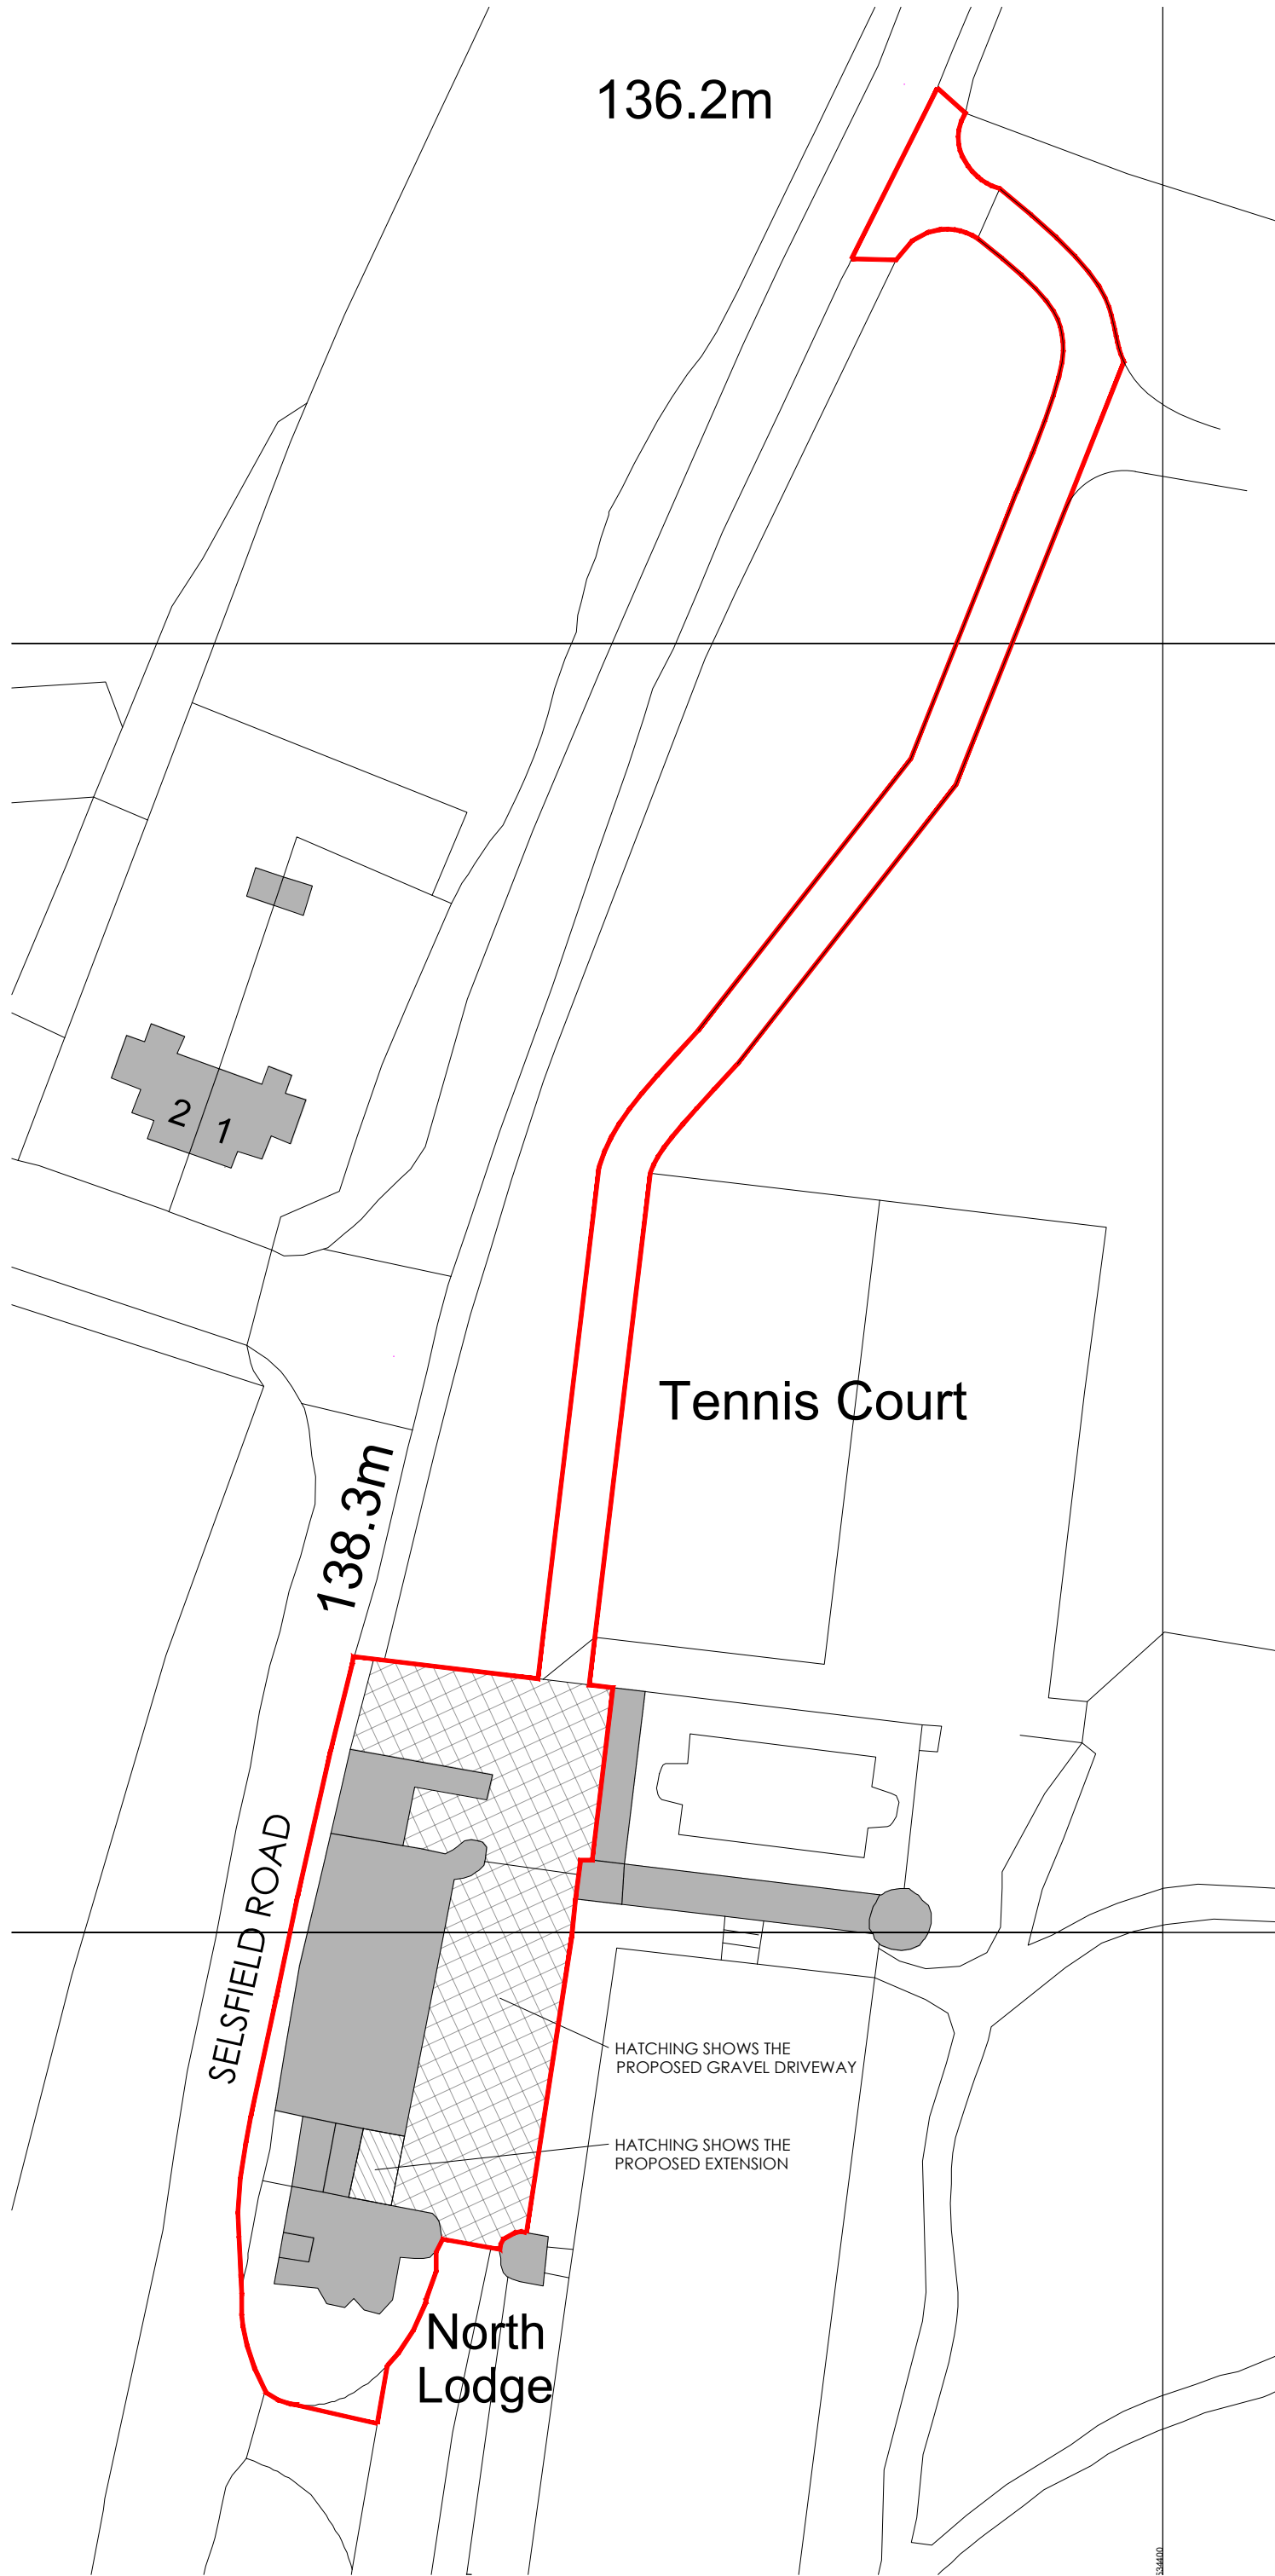

SITE BLOCK PLAN - AS PROPOSED
SCALE 1:500 ON AN A1 SHEET

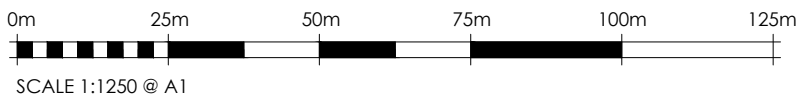

REV.	DATE.	BY.	AMENDMENT.	CHK.

PLANNING



2 Lucastes Mews, Paddockhall Road,
Haywards Heath,
West Sussex, RH16 1HE
(01444) 452604
hh@gouldbaxter.co.uk
www.gouldbaxter.co.uk

NOTES:
DO NOT SCALE OFF THIS DRAWING UNLESS FOR PLANNING PURPOSES.
CHECK ALL DIMENSIONS ON SITE BEFORE ANY WORK IS COMMENCED.
ALL GOODS MATERIALS AND WORKMANSHIP MUST CONFORM WITH CURRENT
BUILDING REGULATIONS, BRITISH STANDARDS AND CODES OF PRACTICE.
COPYRIGHT OF THIS DRAWING IS RETAINED BY GOULD PROPERTY CONSULTANTS
LTP T/A GOULD BAXTER AND IT MUST NOT BE REPRODUCED WITHOUT WRITTEN
CONSENT.

CLIENT. Mr & Mrs Edge
PROJECT. Stonehurst Cottage (North Lodge) Stonehurst Selsfield Road Ardingly RH17 6TN

DRAWING. Site Location and Block Plan As Proposed

DATE. 03.06.2025	SCALE AT A1. Varies	DRAWN BY. CS
		CHECKED BY. MC

JOB NO. GH661	DRAWING NO. PL.01	REV. -
------------------	----------------------	-----------