


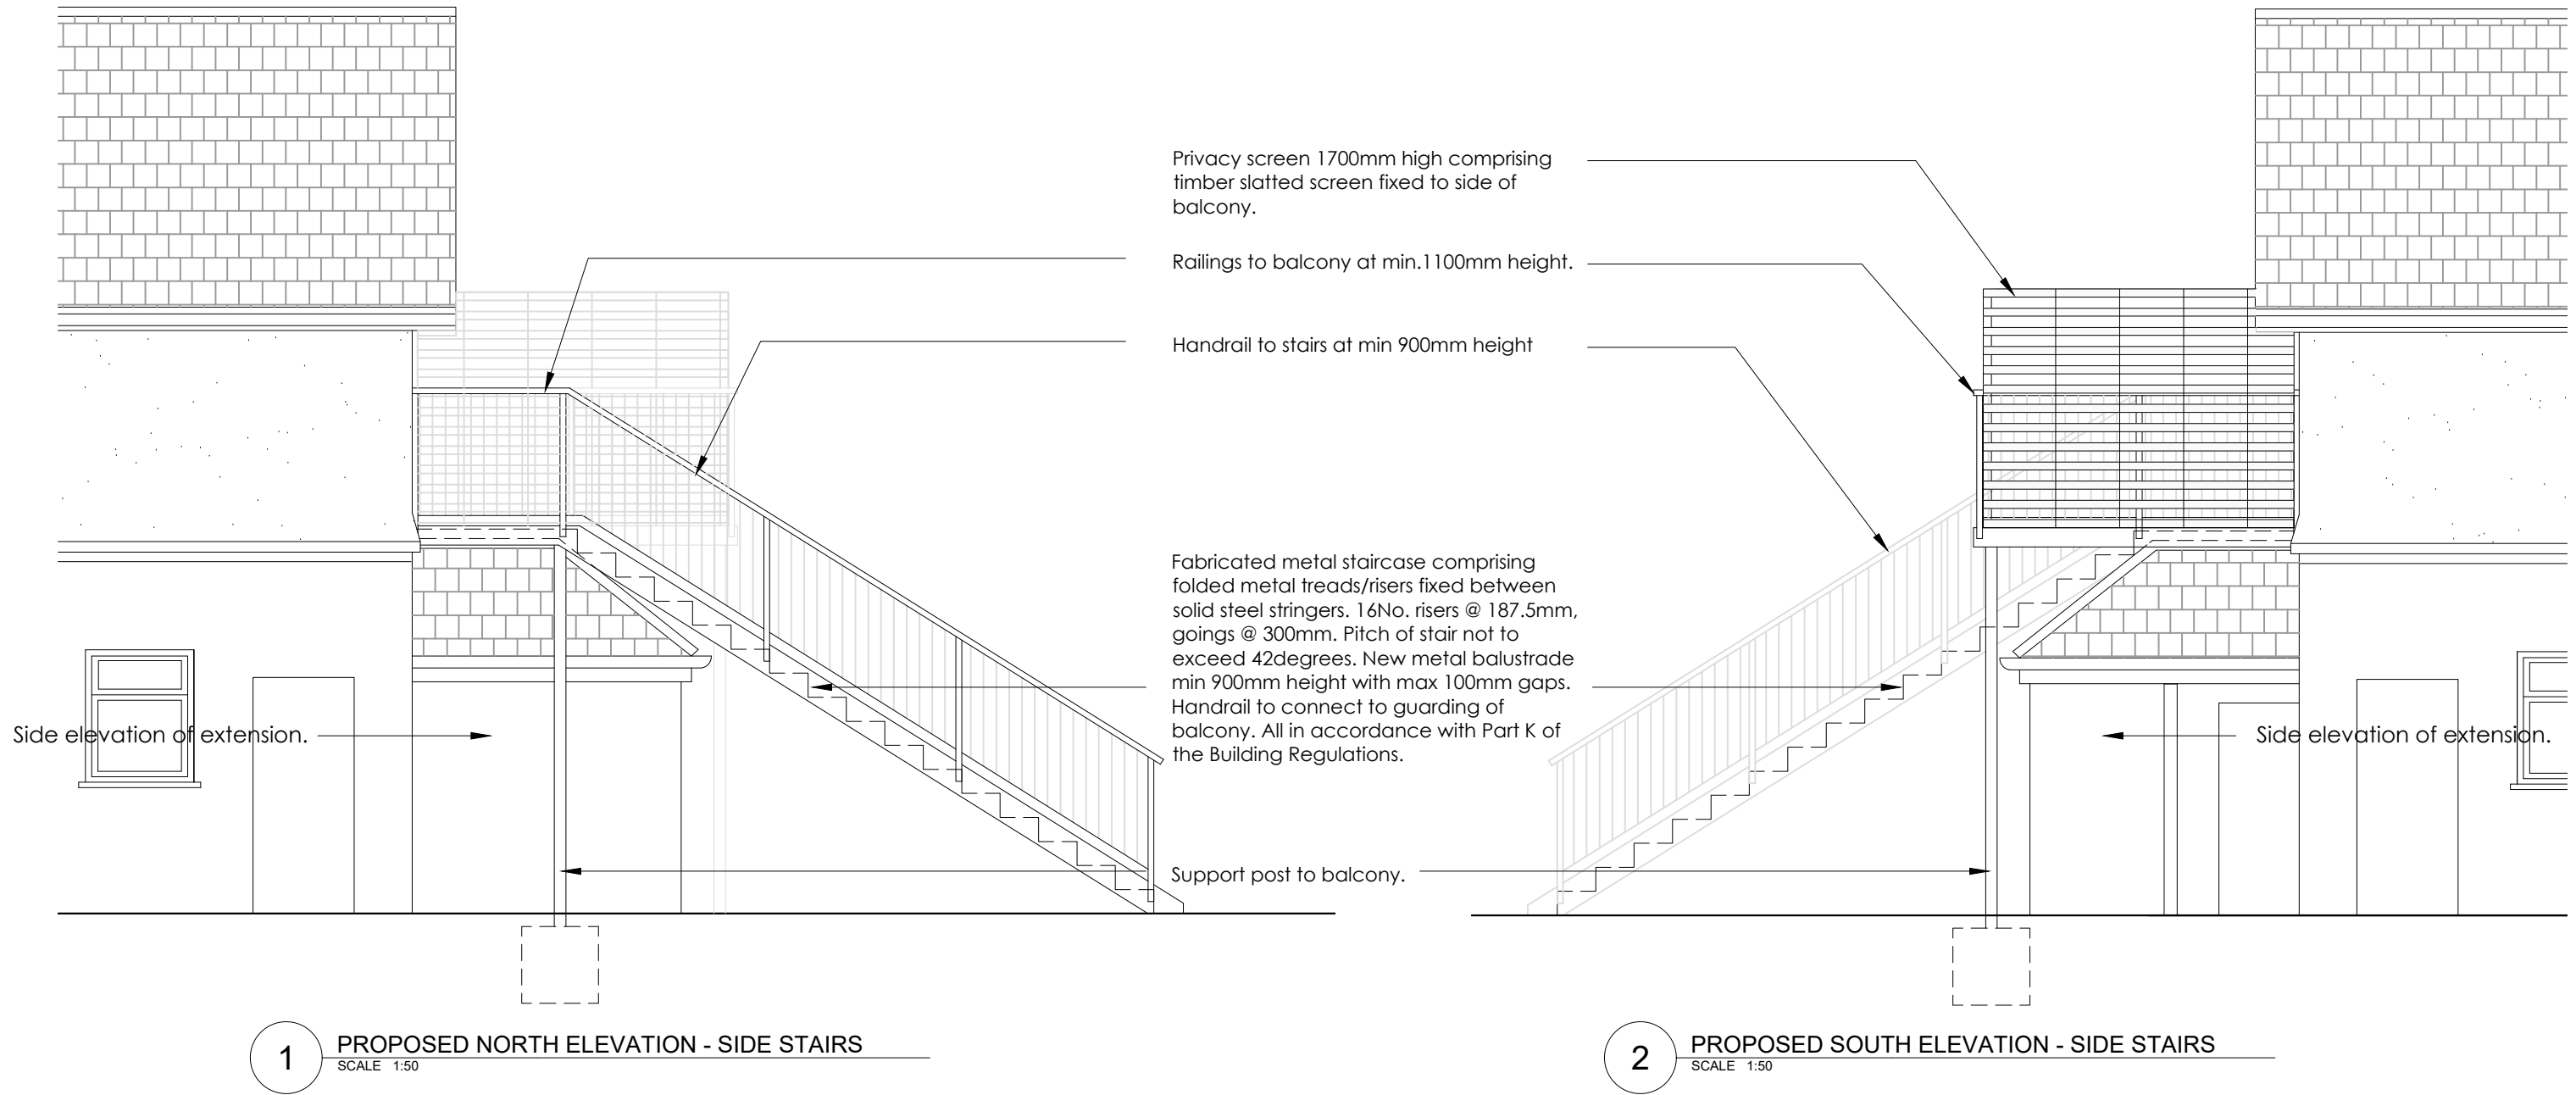

EXISTING

REVISIONS

| STATUS                           |            | PROJECT          |     |
|----------------------------------|------------|------------------|-----|
| PROPOSED                         |            | 29 CRESCENT ROAD |     |
| TITLE                            |            |                  |     |
| PROPOSED STAIR DETAIL ELEVATIONS |            |                  |     |
| SCALE                            | DATE       | DRAWING NUMBER   | REV |
| 1:50                             | 2026.05.25 | 107              | *   |

VICTORIA MUSTARD ARCHITECT

135 Crawley Down Road, Felbridge, East Grinstead RH19 2PS  
Mob 07779 245 093 vicki@victoriamustardarchitects.com