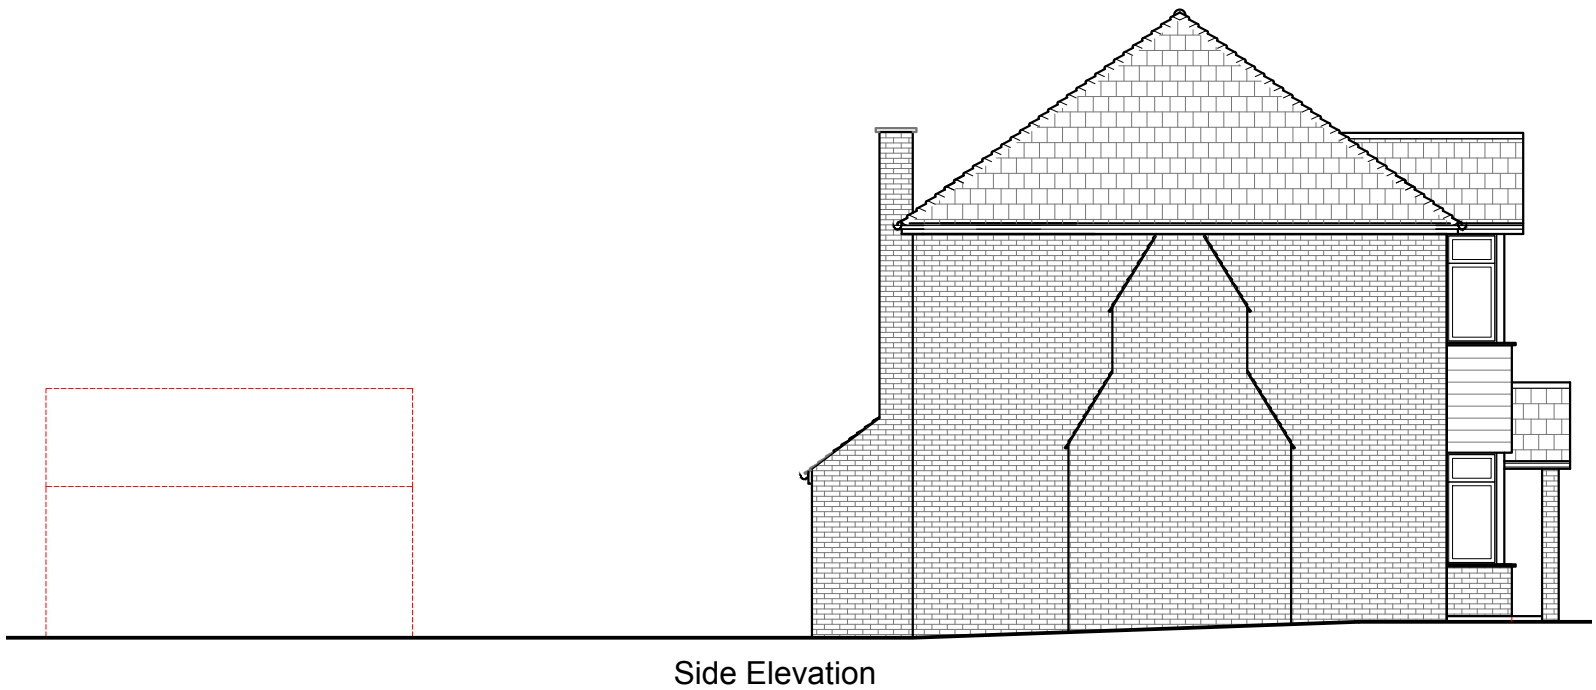
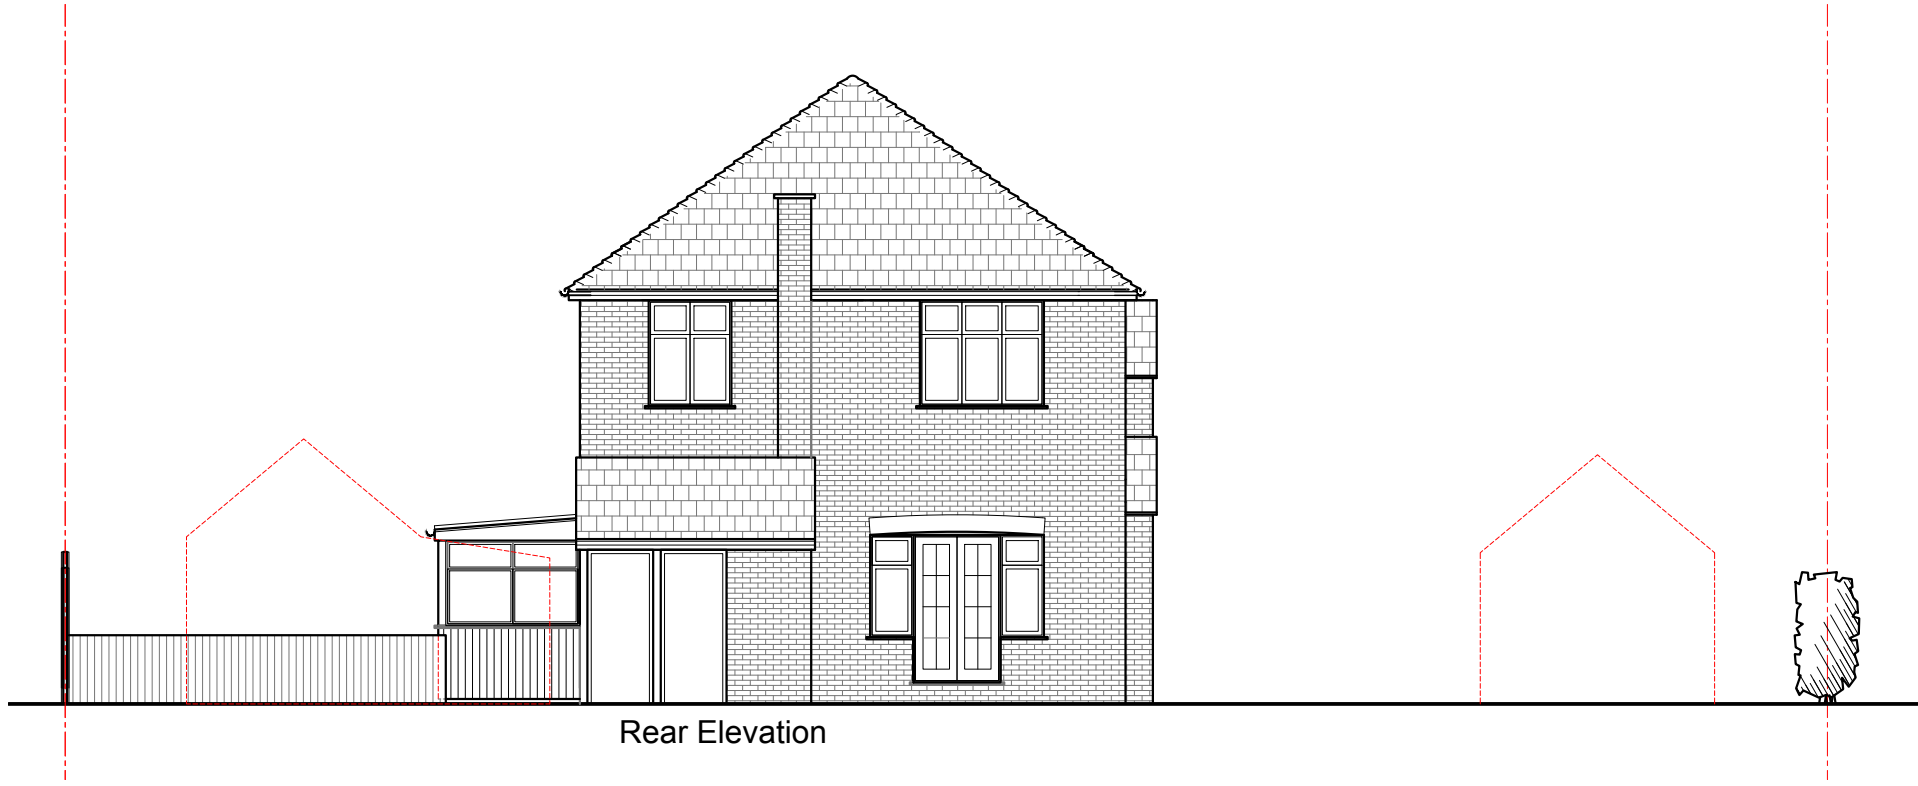


rev	date	description	
RB Design Corner Cottage, The Limes, Felbridge, East Grinstead, RH19 2QY Tel: 01342 523 766 Mob 07988 998 928 e-mail: info@rossbowlitchdesign.co.uk			
project	Hollandale House, Copthorne Bank Crawley RH10 3JQ	drawing	WORKS
date	13.03.26	job no	
scale @	1:100	drawn by	PLN 02
client	Mr & Mrs Tasker	ELEVATIONS EXISTING	