


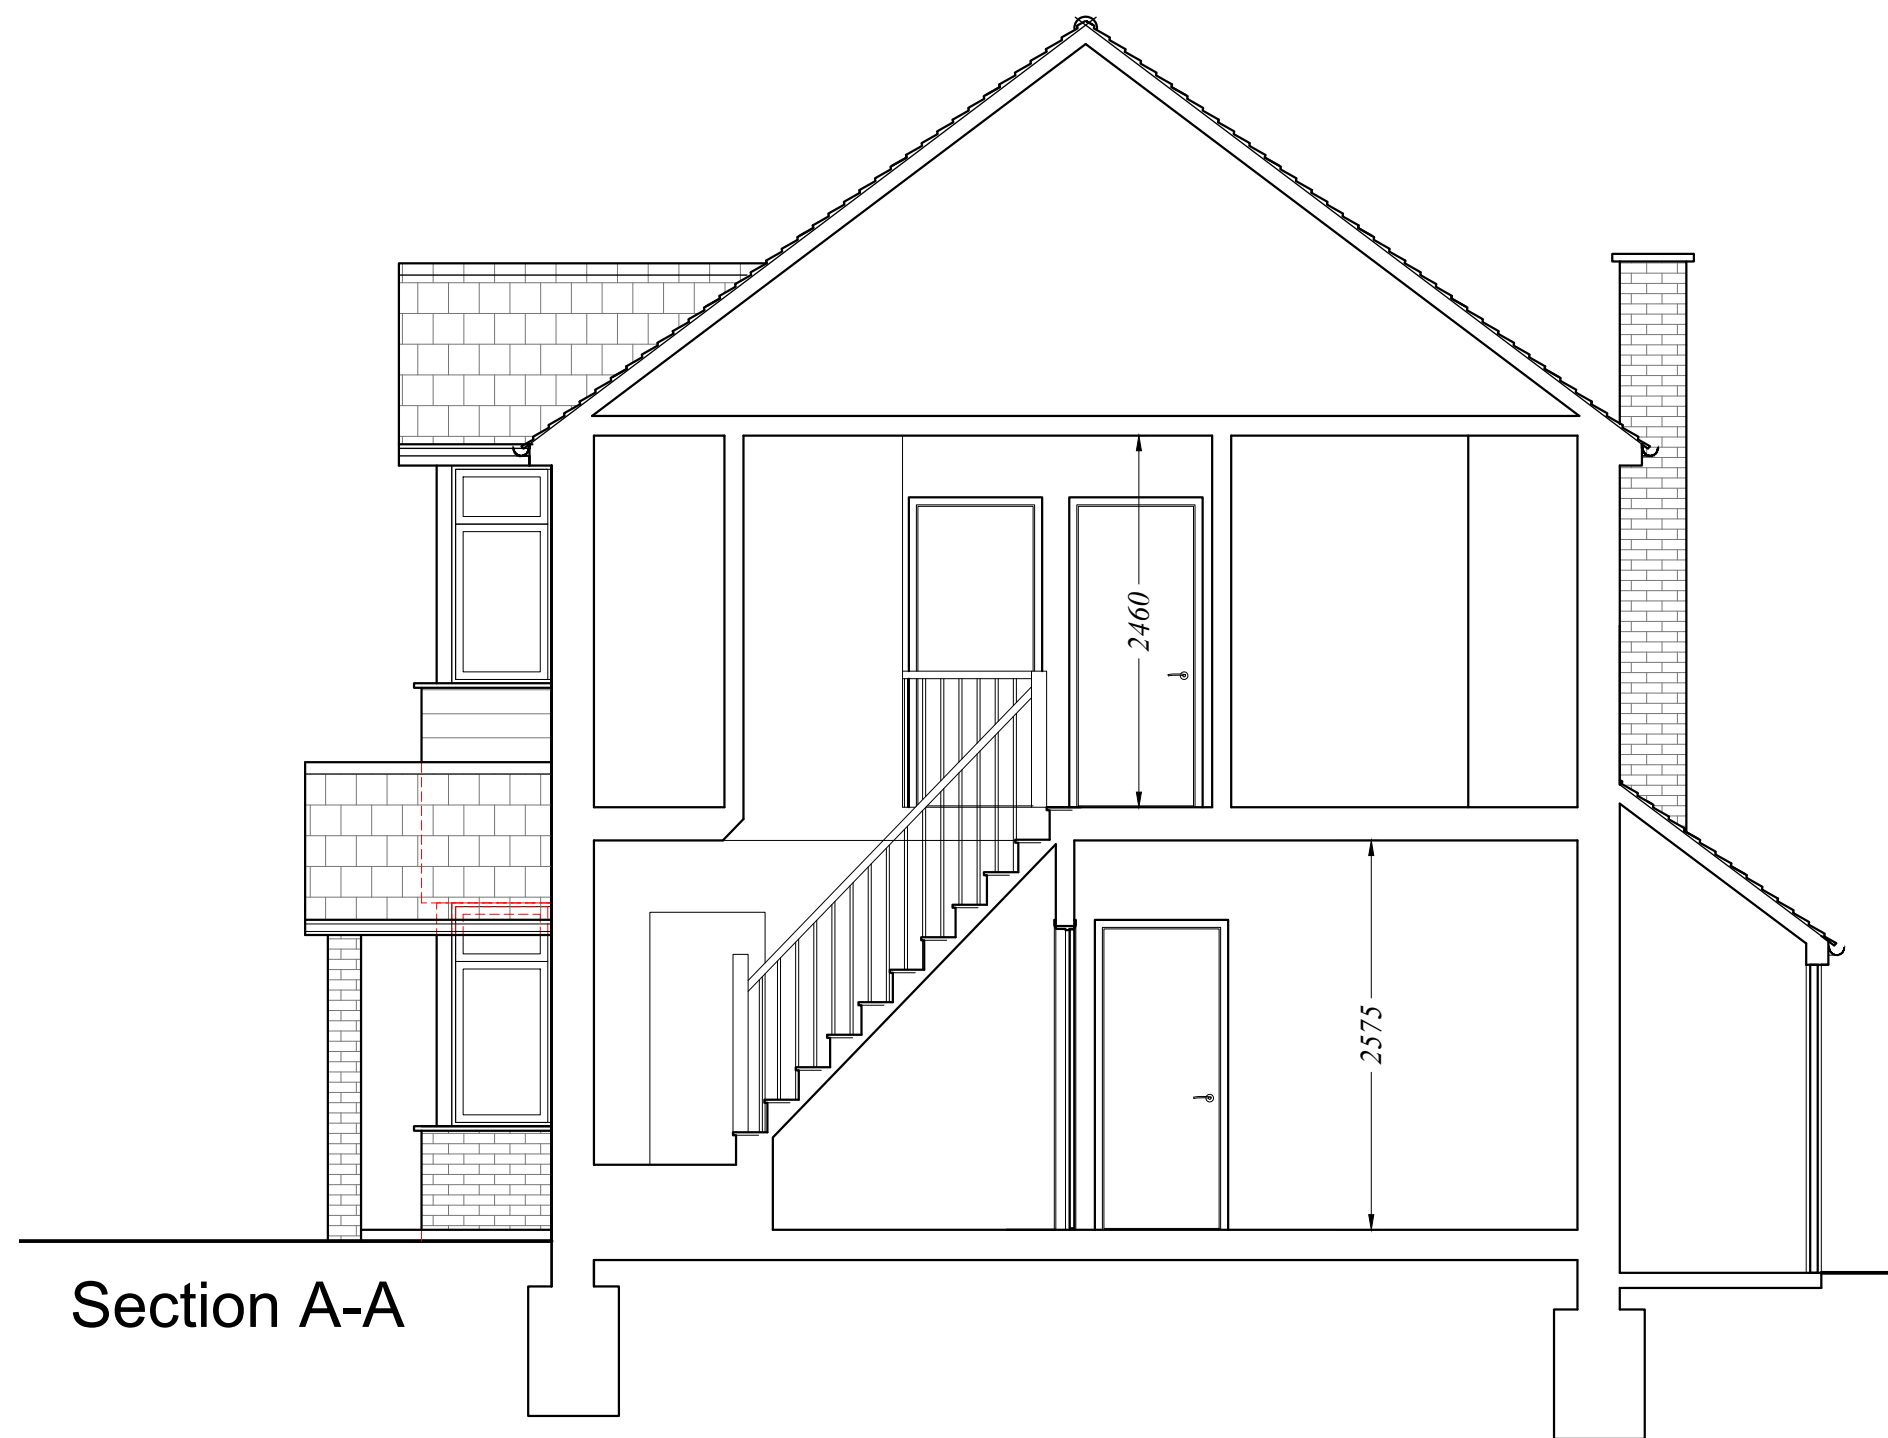


Section A-A



Section B-B

METRES

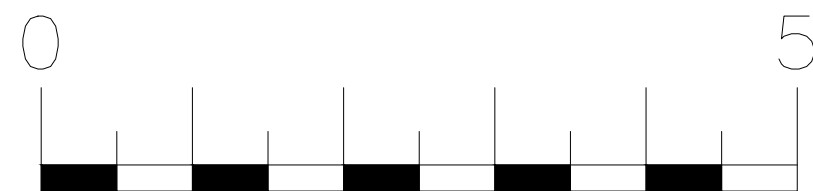

SCALE

rev	date	description			
RB Design Corner Cottage, The Limes, Felbridge, East Grinstead, RH19 2QY Tel: 01342 523 766 Mob 07988 998 928 e-mail: info@rossbouditchdesign.co.uk					
project	drawing	date	job no		
Hollandale House, Copthorne Bank Crawley RH10 3JQ	WORKS	13.03.26			
client	scale	1:50	drawn no	PLN 03	
Mr & Mrs Tasker	SECTIONS EXISTING				