





Front Elevation

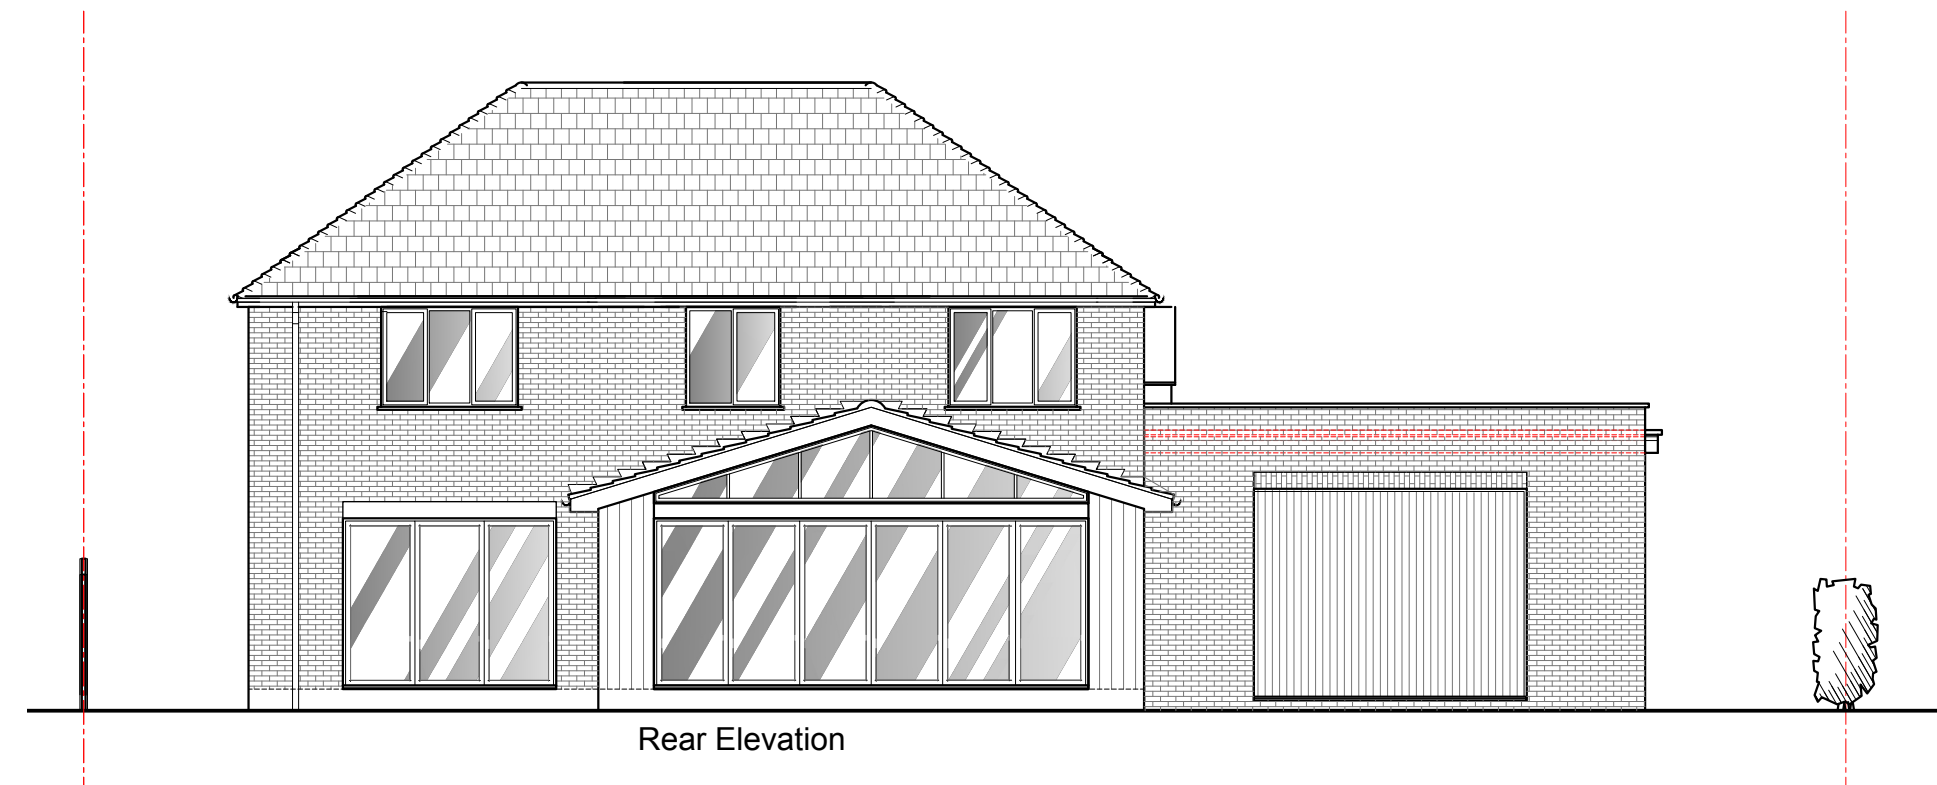


Rear Elevation

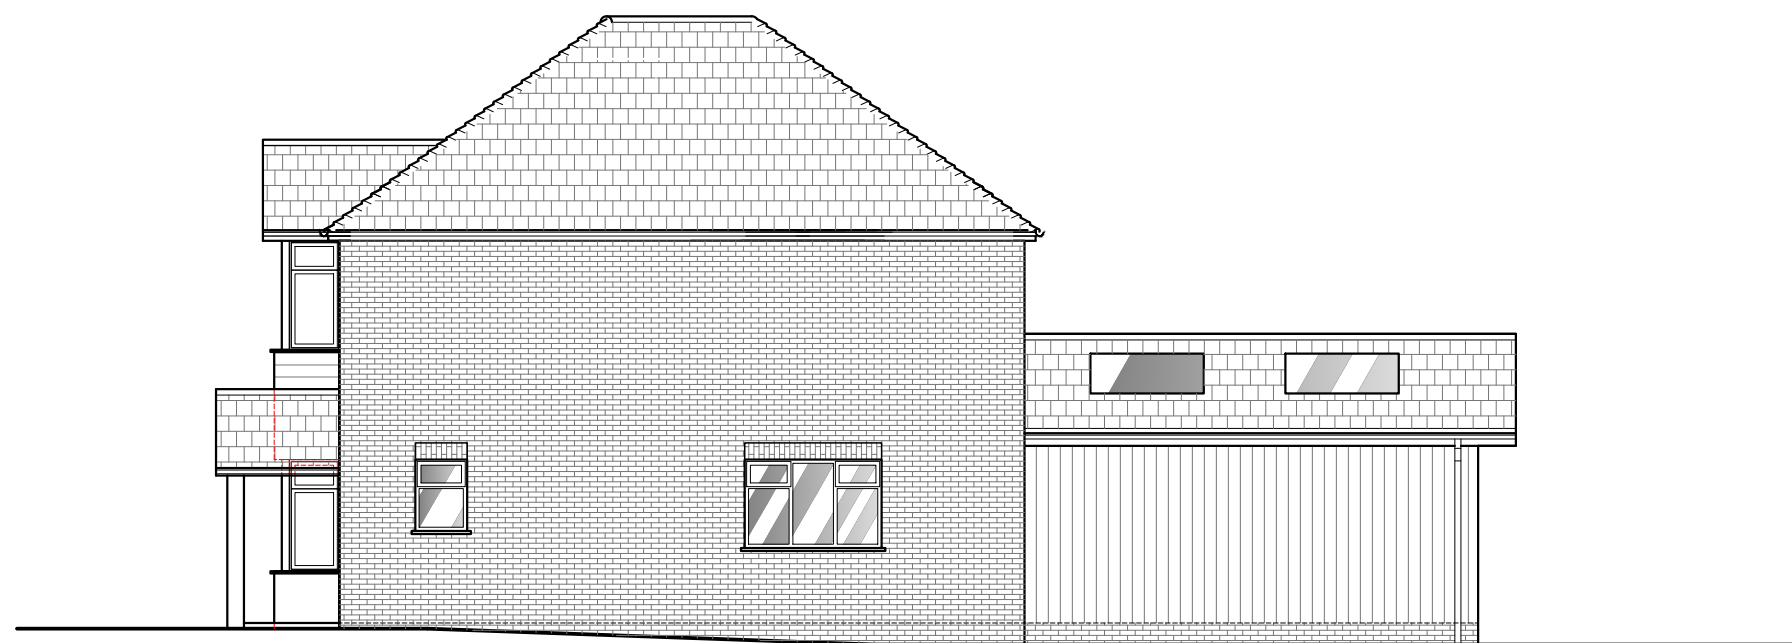

Side Elevation



Side Elevation

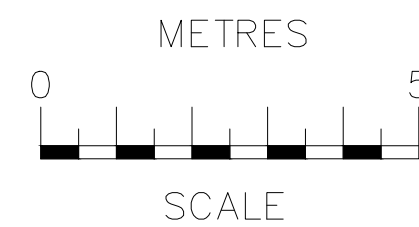

A 12.06.26 DRAWING REVISED

rev	date	description		
RB Design Corner Cottage, The Limes, Felbridge, East Grinstead, RH19 2QY Tel: 01342 523 766 Mob 07988 998 928 e-mail: info@rossbenditchdesign.co.uk				
project	date	drawing	date	job no
Hollandale House, Copthorne Bank Crawley RH10 3JQ	13.03.26	WORKS	13.03.26	
client	scale	draw no	1:100	PLN 07
Mr & Mrs Tasker		ELEVATIONS PROPOSED		07