

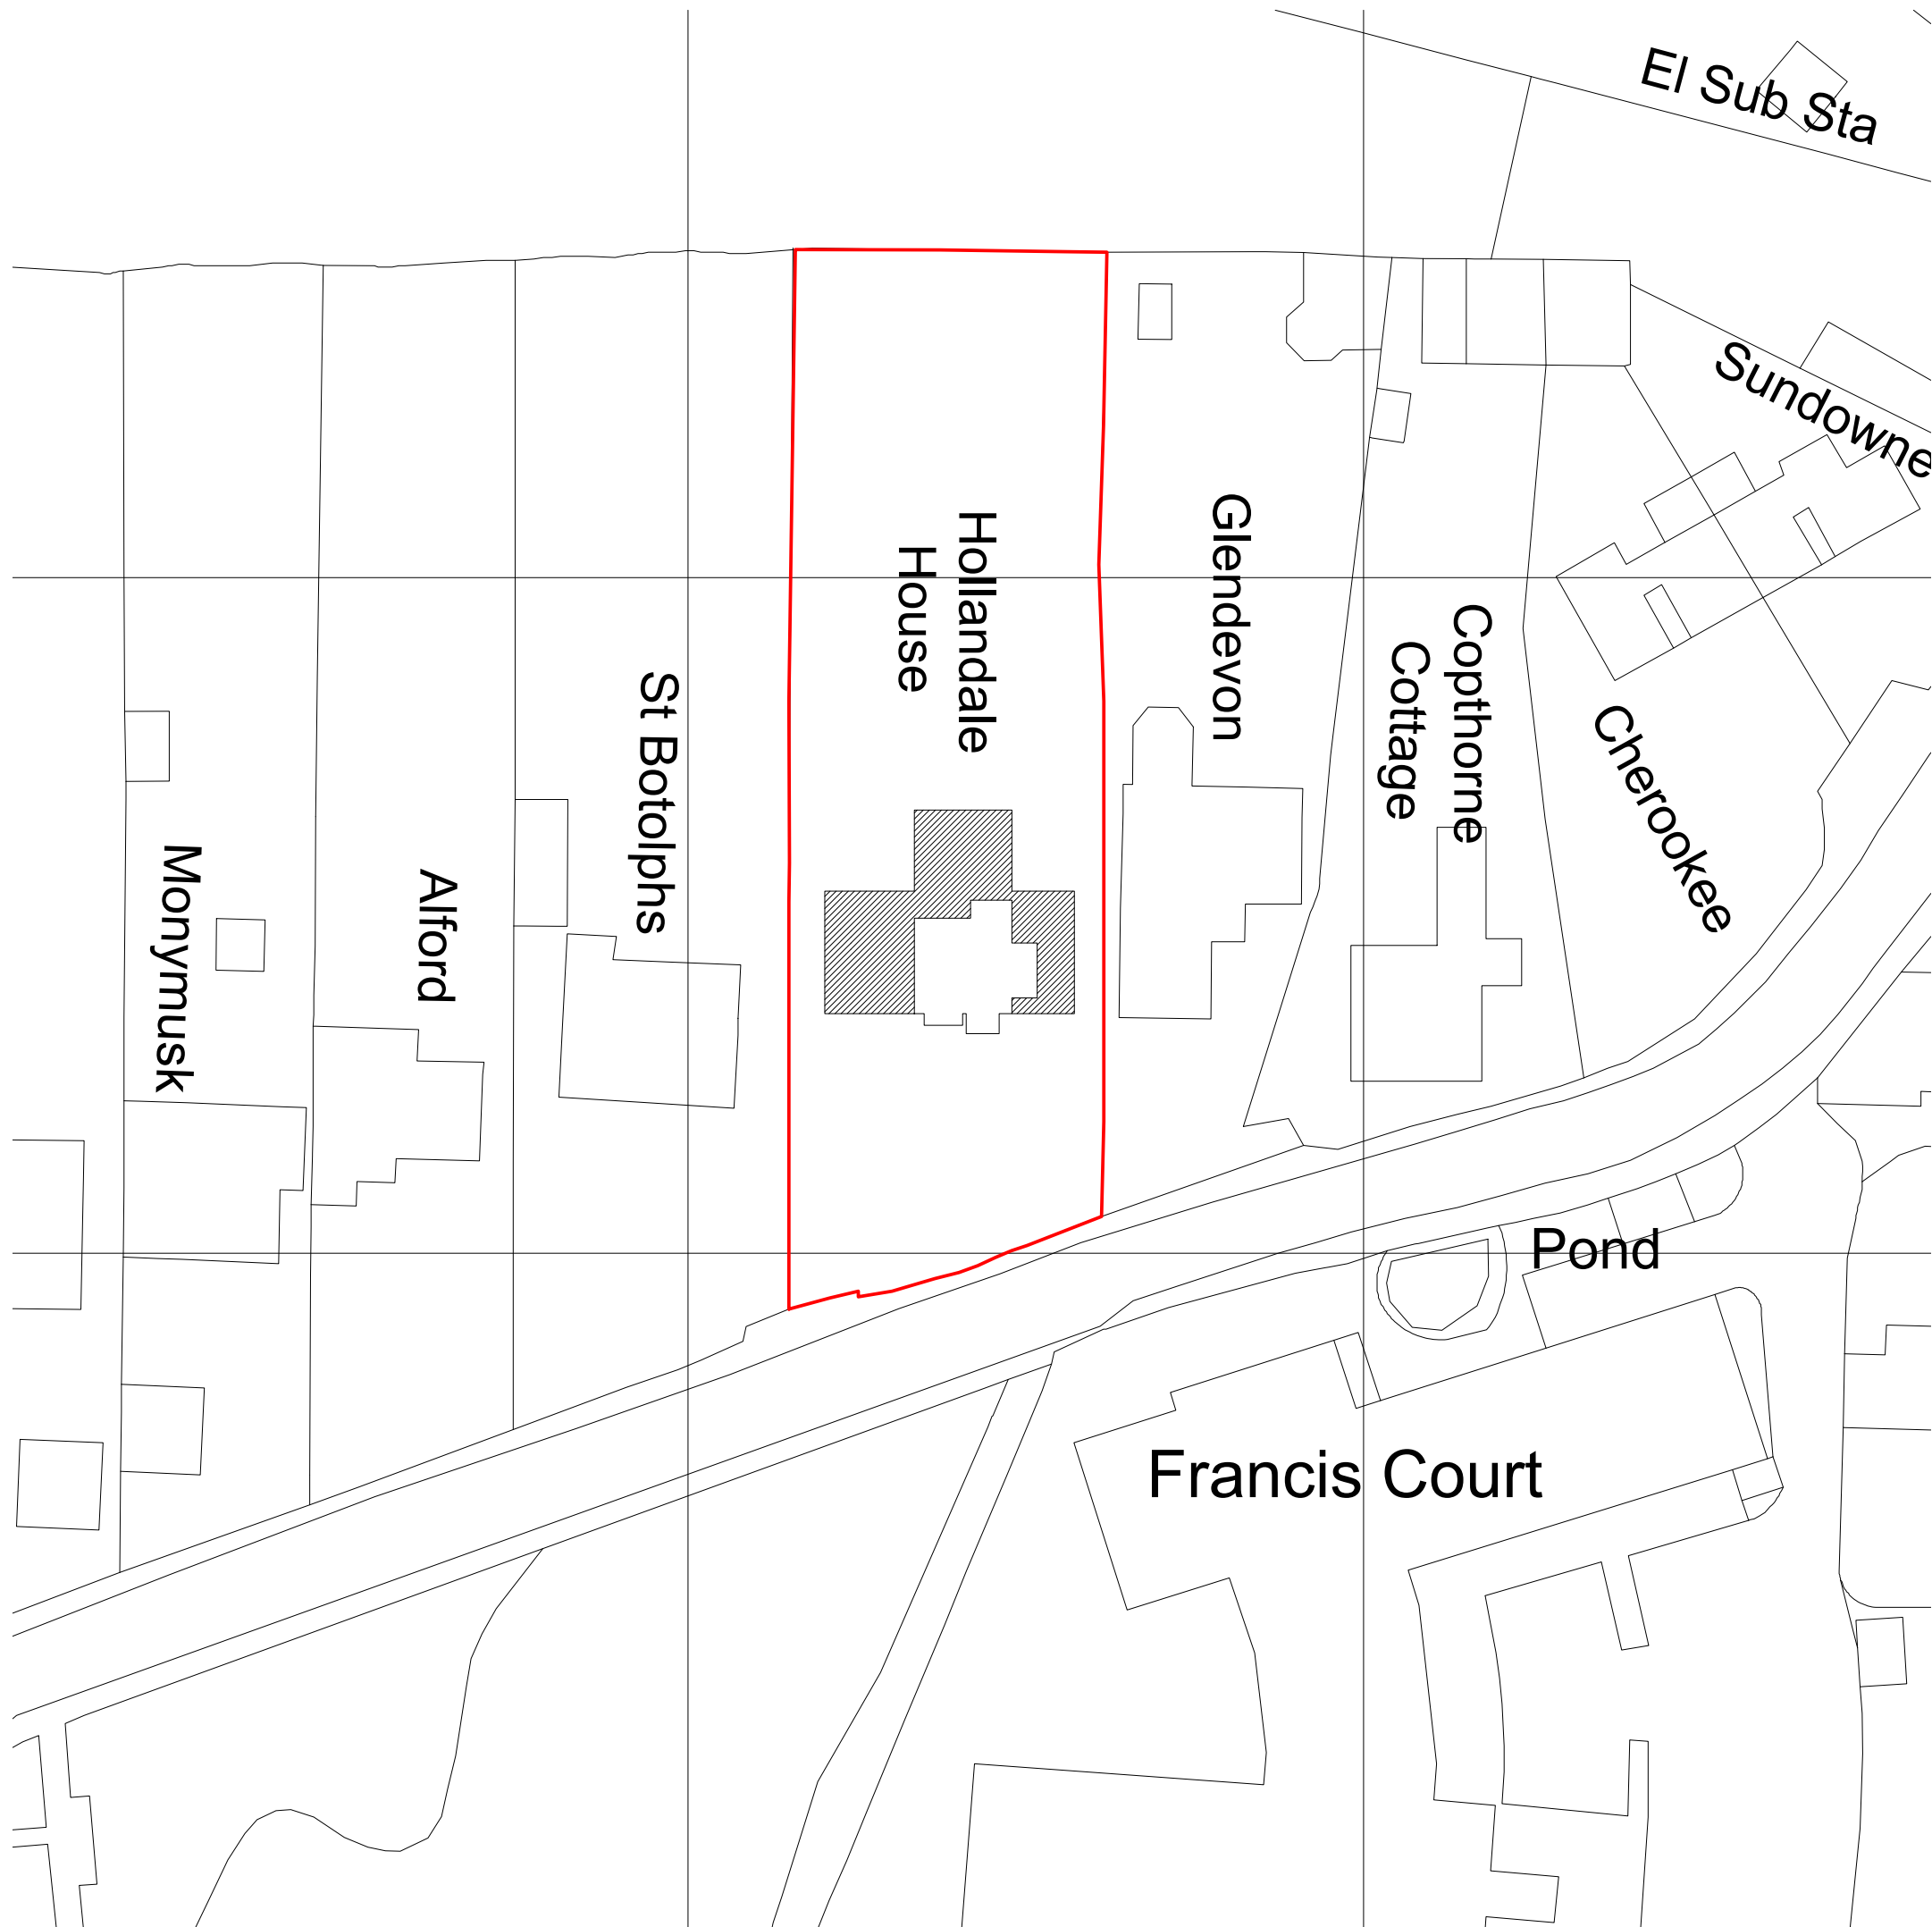


BLOCK PLAN SCALE 1:500

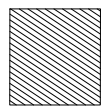

PROPOSED ALTERATIONS

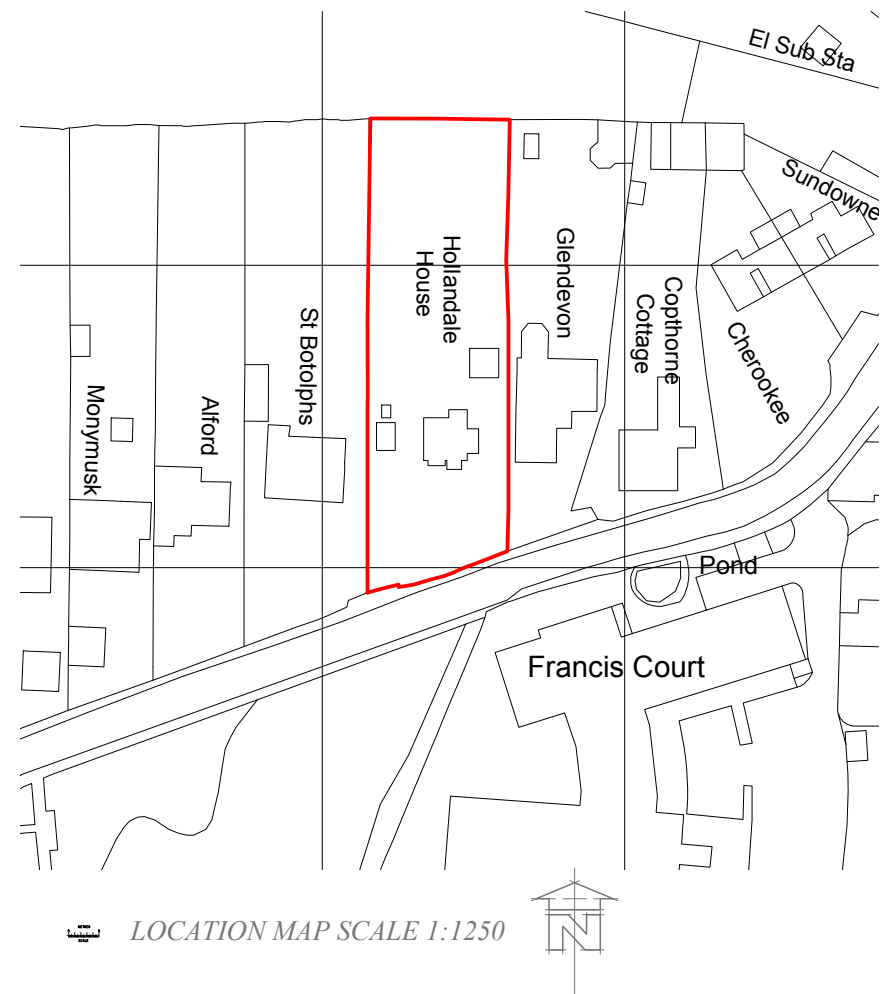

LOCATION MAP SCALE 1:1250

rev		date	description	
RB Design Corner Cottage, The Limes, Felbridge, East Grinstead, RH19 2QY Tel: 01342 523 766 Mob 07988 998 928 e-mail: info@rossbenditchdesign.co.uk				
project	Hollandale House, Copthorne Bank Crawley RH10 3JQ		date	13.03.26
client	Mr & Mrs Tasker		scale @	drawing no PLN 09
		drawing WORKS		
		LOCATION MAP - BLOCK PLAN		