


Planning Drawings

Existing Layout

Scale 1 : 100

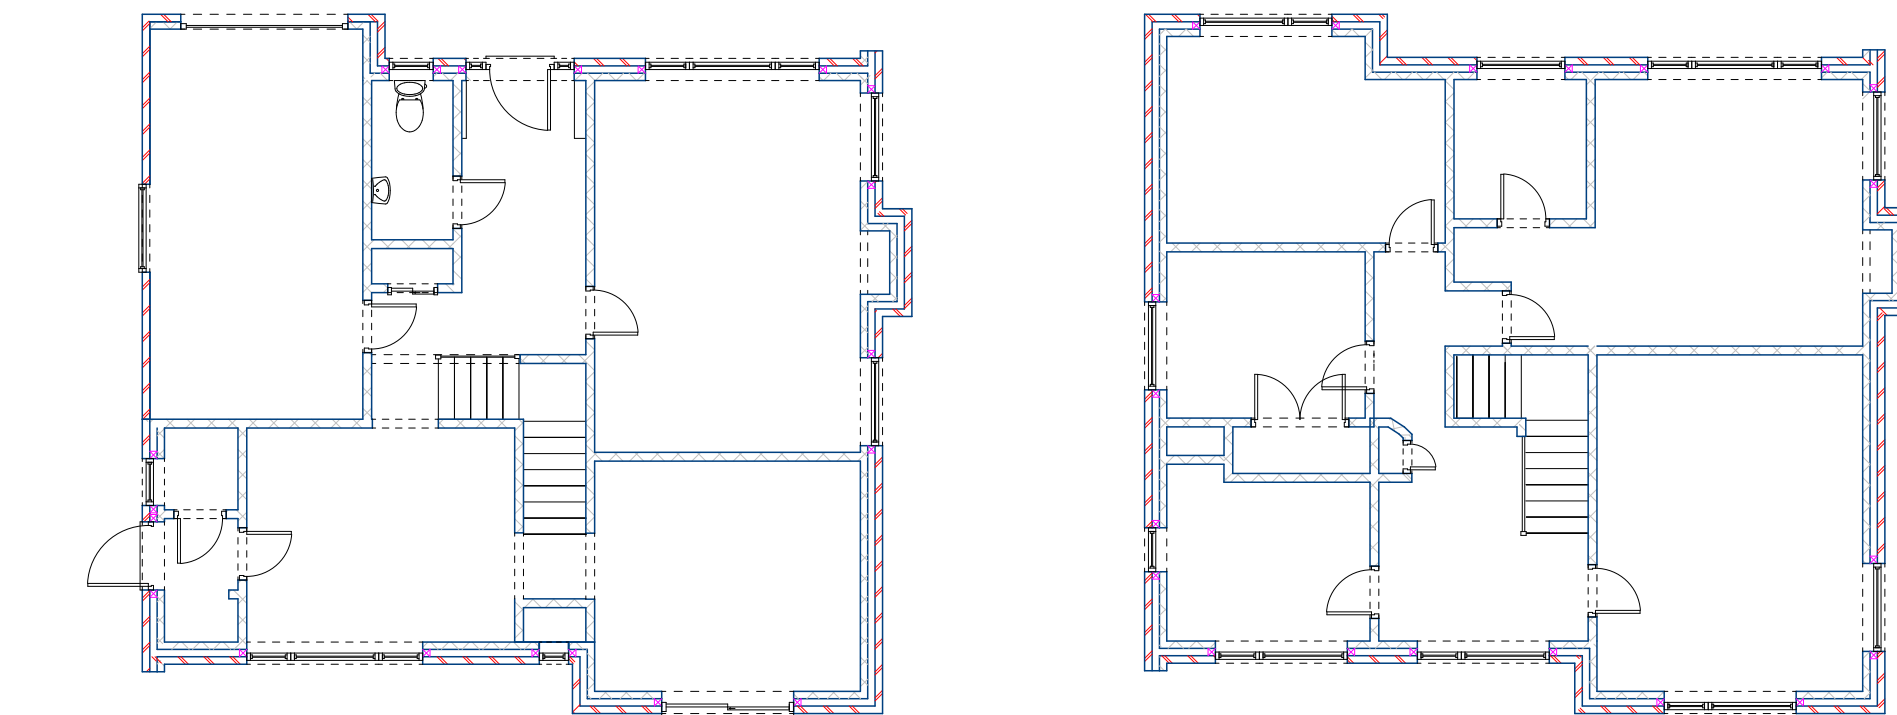

THIS IS NOT A WORKING DRAWING.




The information provided is either for client information, planning consideration or shows compliance under the building regulations. It does not purport to provide all the information necessary to carry out construction works and could be subject to variation in detail.

ALL MEASUREMENTS TO BE CHECKED ON SITE
NOTE. FITMENT SUPPLIERS SHOULD TAKE SITE MEASUREMENTS

Prior to commencement of work on site, dimensions and particulars should be checked and any discrepancies reported immediately to Jones projects Architectural DO NOT SCALE.

Elevations Existing

Scale 1 : 100

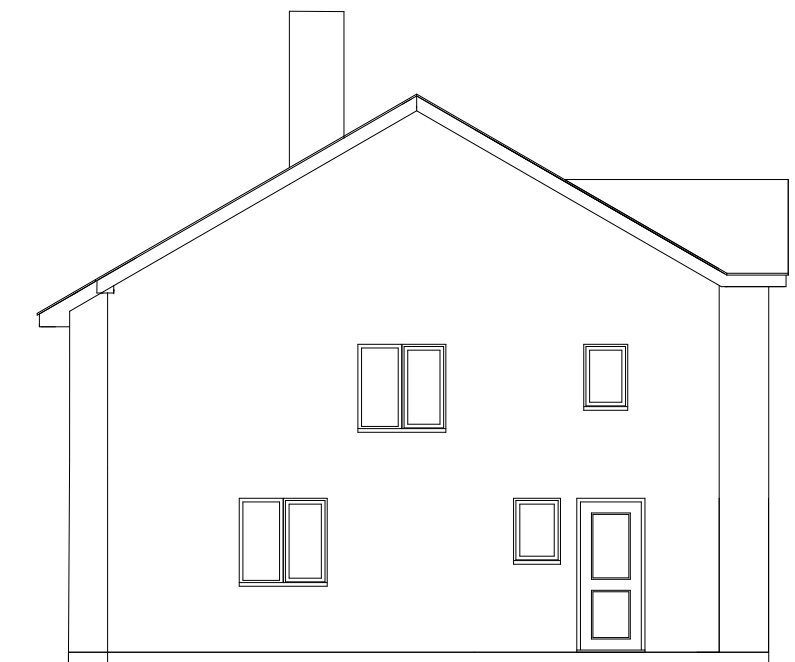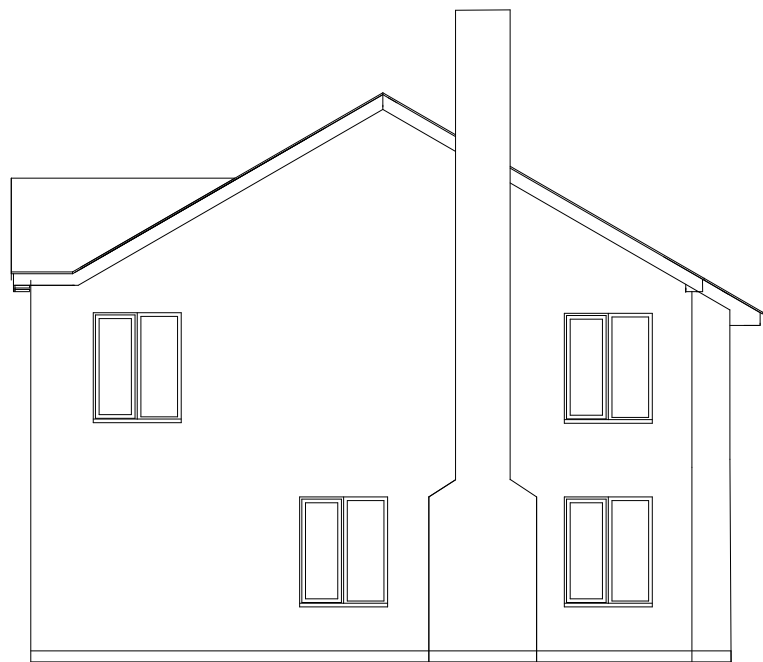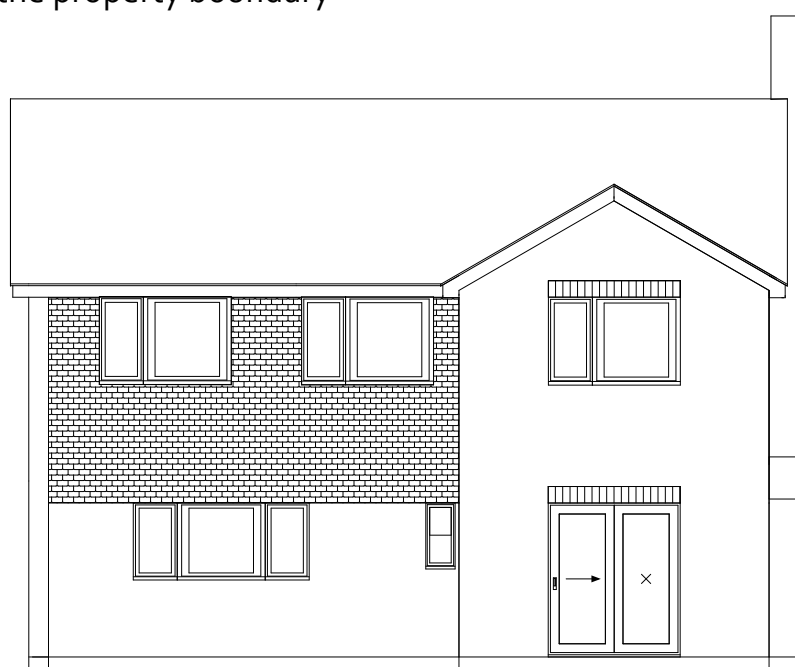


- 1. All Dimensions In Millimetres Unless Otherwise Stated
- 2. New Roof Tiles to match existing in type ,colour & face
- 3. New facing brickwork to match existing
- 4. The requirements of the party wall act should be observed
- 5.No part of the proposed extension ,including Foundations and gutters, should encroach the property boundary

Photographic Survey






Proposed Layout

Scale 1 : 100

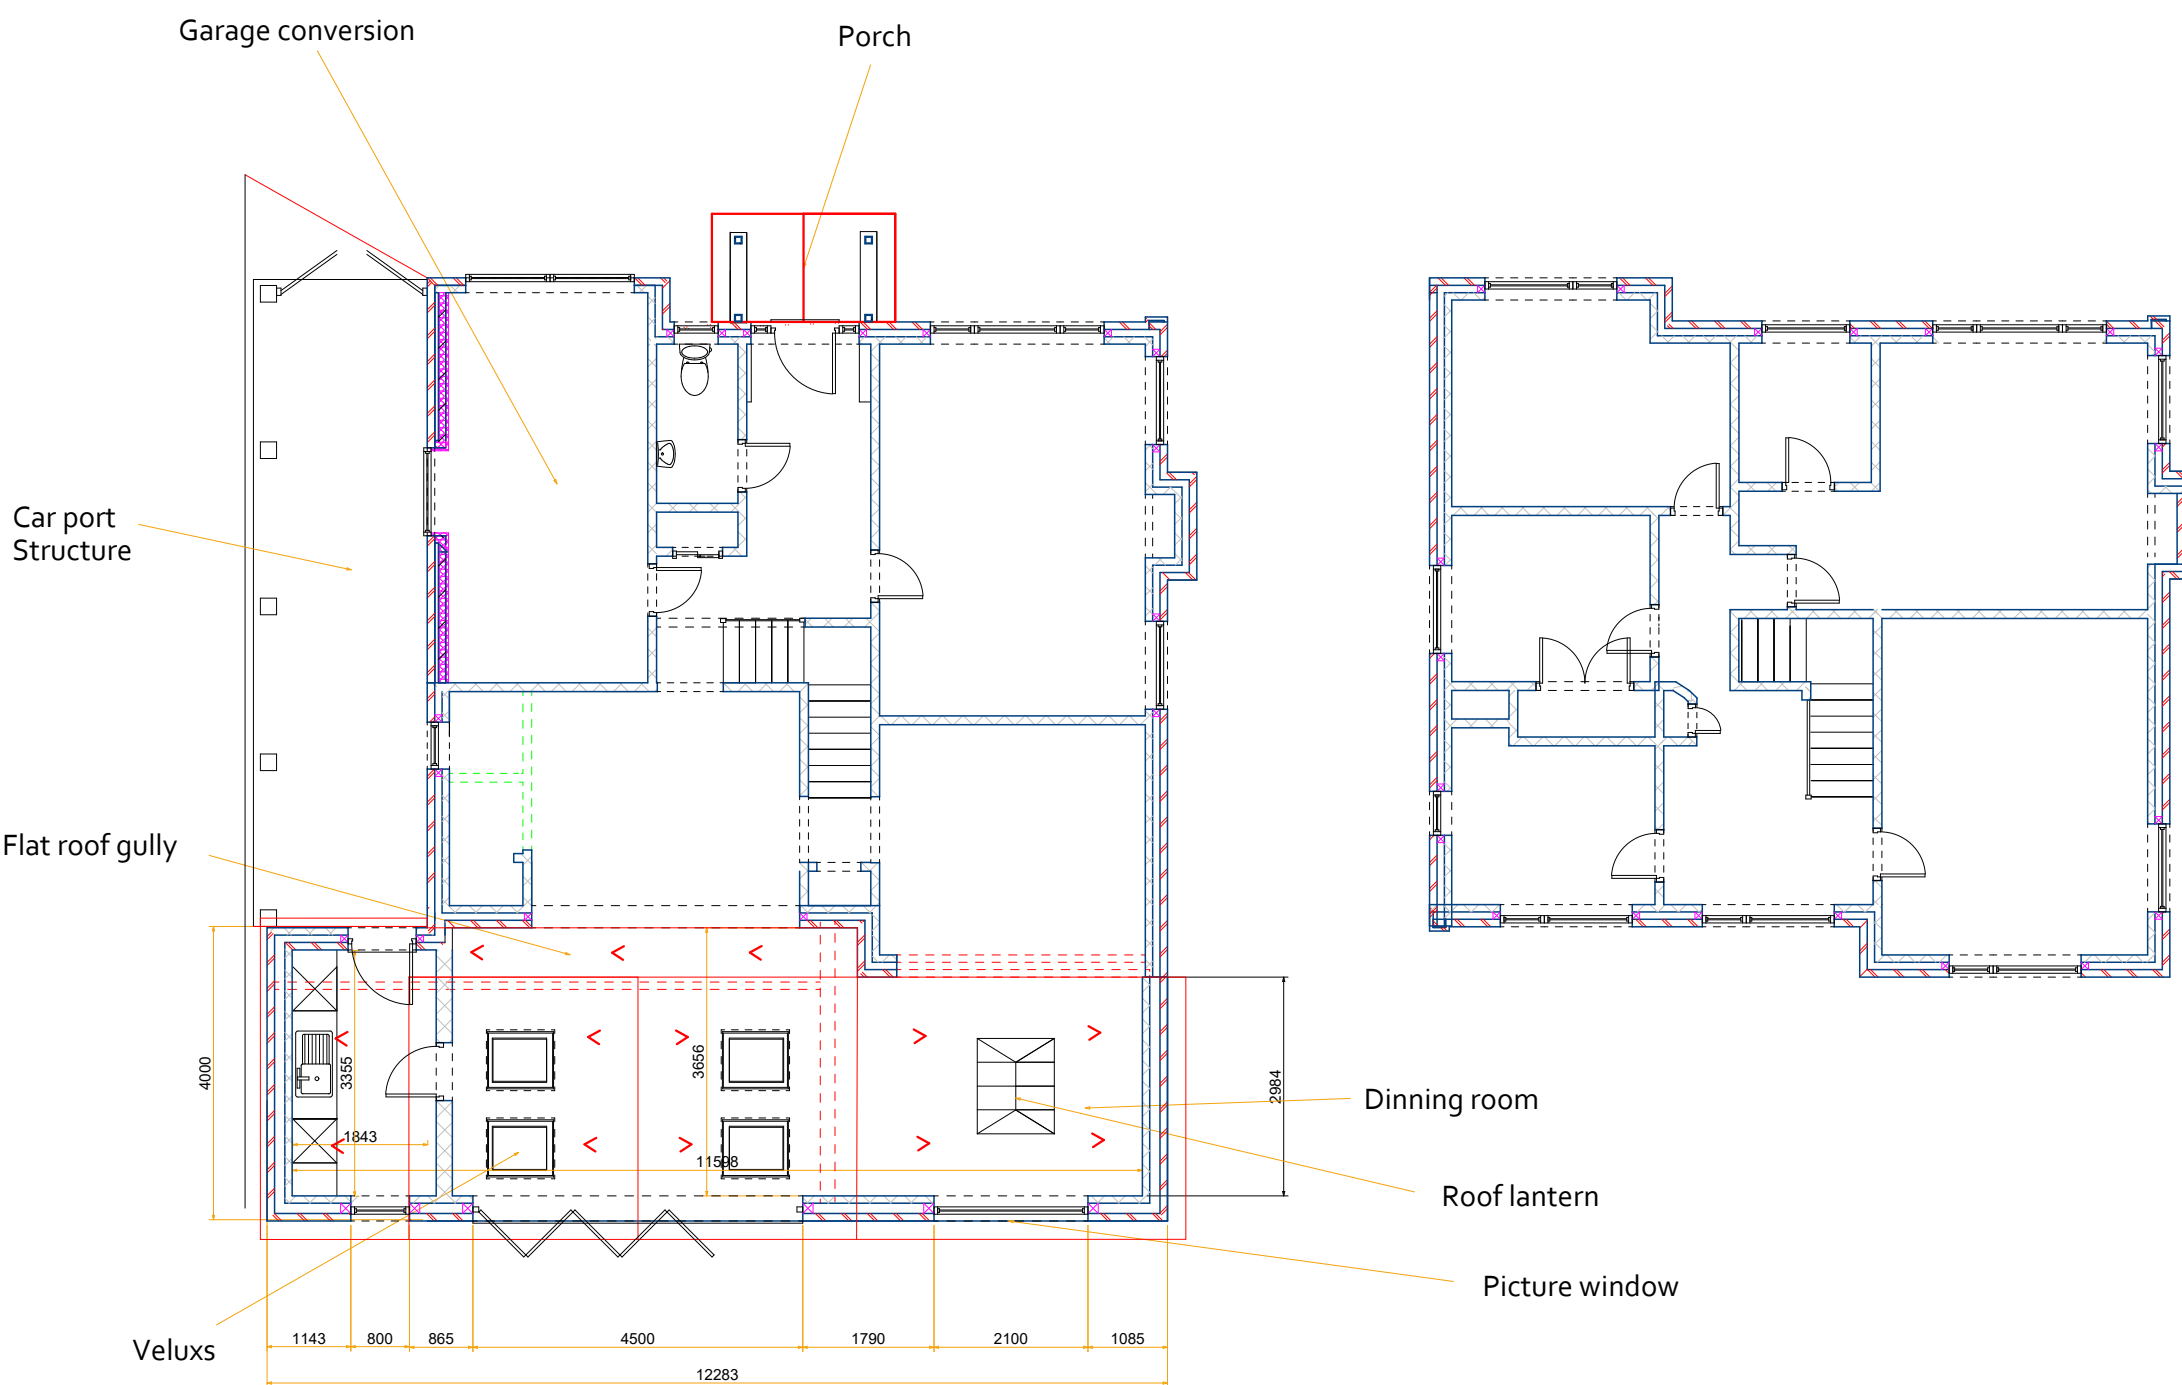


Elevations Proposed


Scale 1 : 100

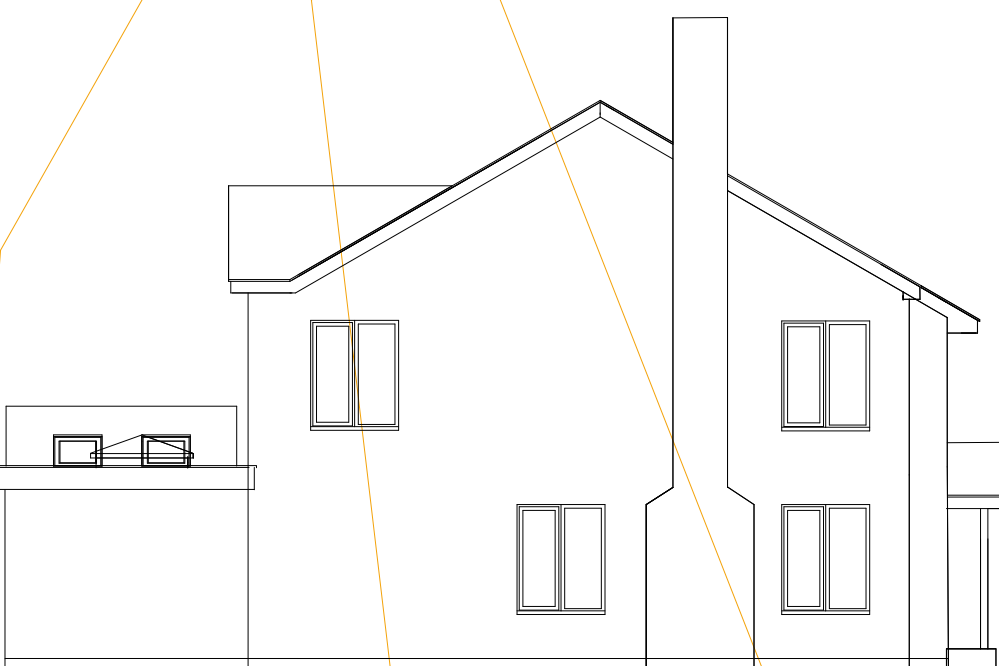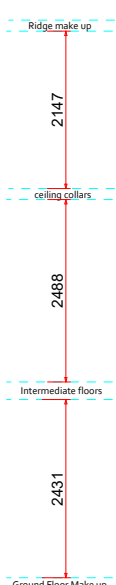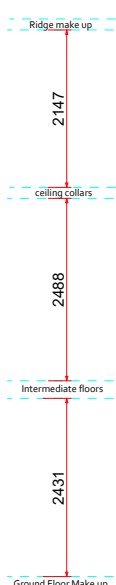


Materials Schedule

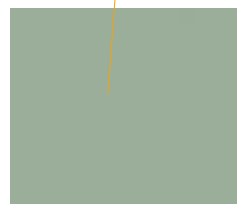

Chartwell green
Window and door
Colour

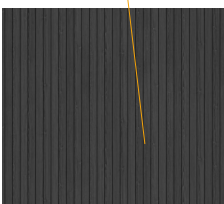

Bison Composite
vertical cladding

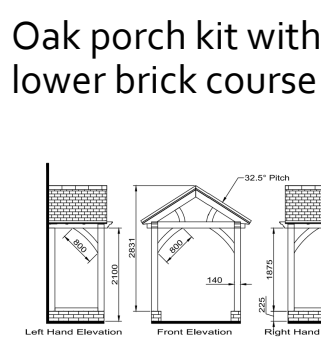

Oak porch kit with
lower brick course

Client - Dawn & Peter Harrell

Address - 3 Oathall Avenue,
Haywards Heath
RH16 3ES

Page Size - A1

2000mm

