





Scale in Metres

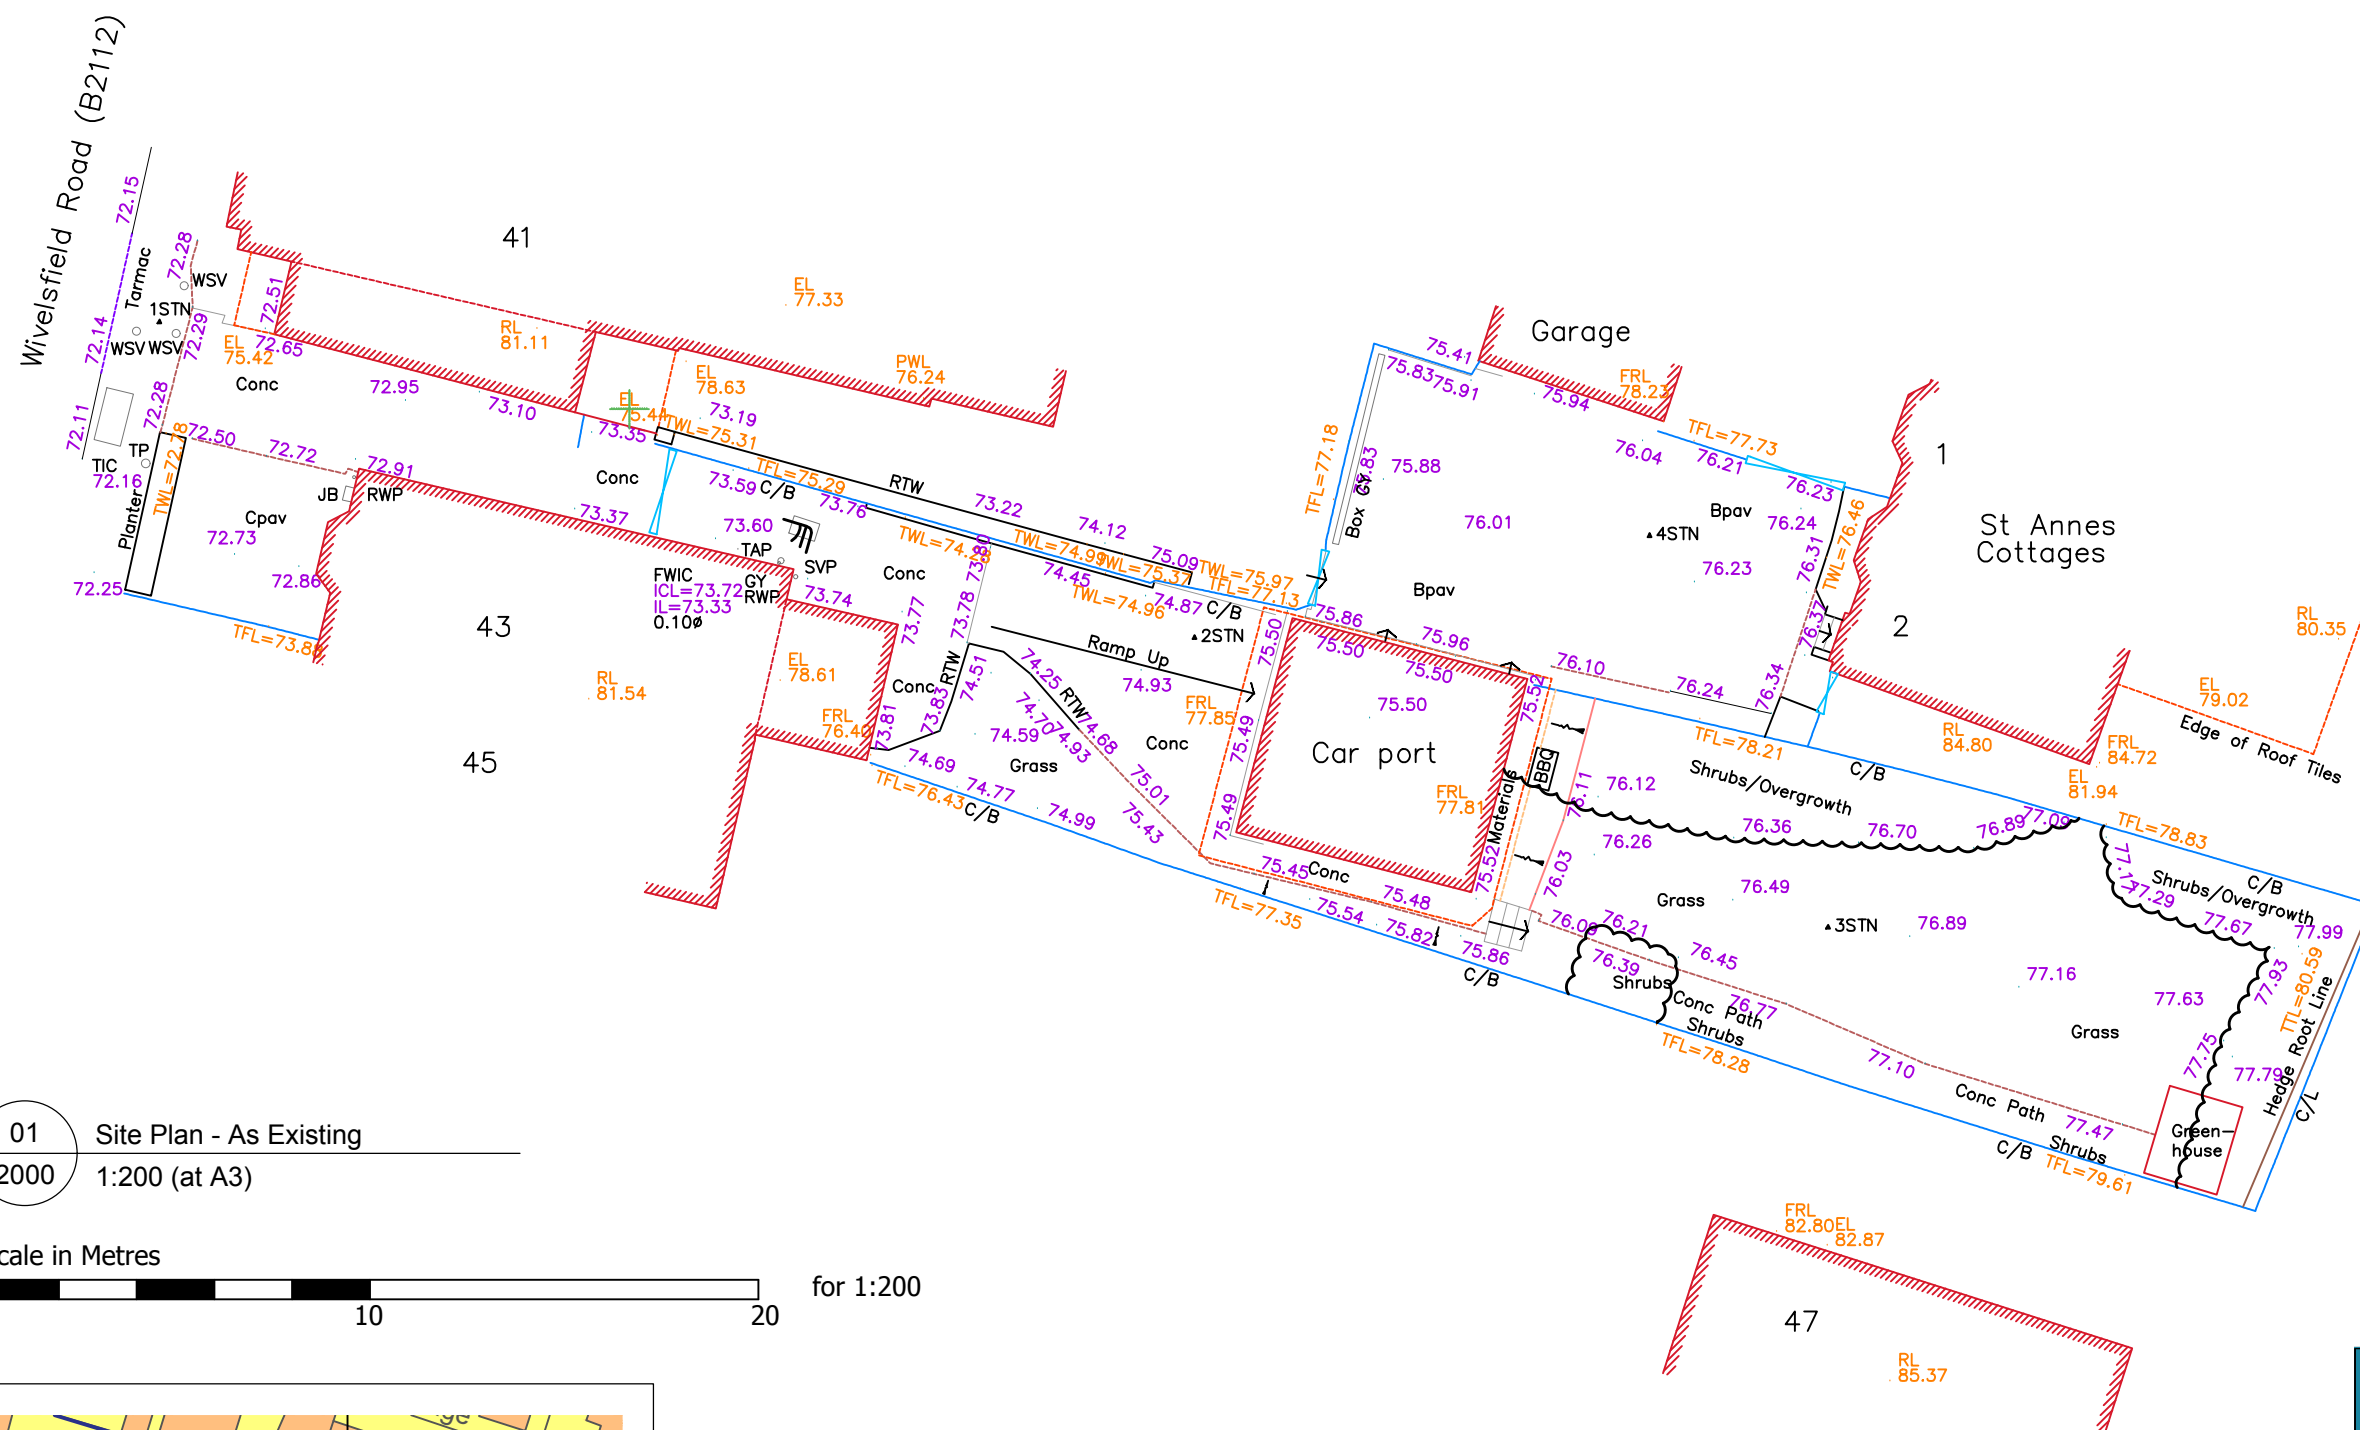

0 10 20 for 1:200

 

Client:
Amy Bath