



Laura Parsons
www.soilnseed.co.uk
laura@soilnseed.co.uk
07943952070

CLIENT NEIL MUNDY

ADDRESS 6 COLWELL CLOSE
HAYWARDS HEATH
RH16 4HF

PROJECT TITLE
6 COLWELL CLOSE

DRAWING TITLE
PERSPECTIVE ELEVATION

DATE 30/12/2025

DRAWN BY LAURA PARSONS


NOTES

A1


Please do not scale from this drawing.
All measurements must be verified onsite
and any suspected errors reported.

DRAWING NO' 2. SCALE 1:50


APPROVAL
SIGNATURE

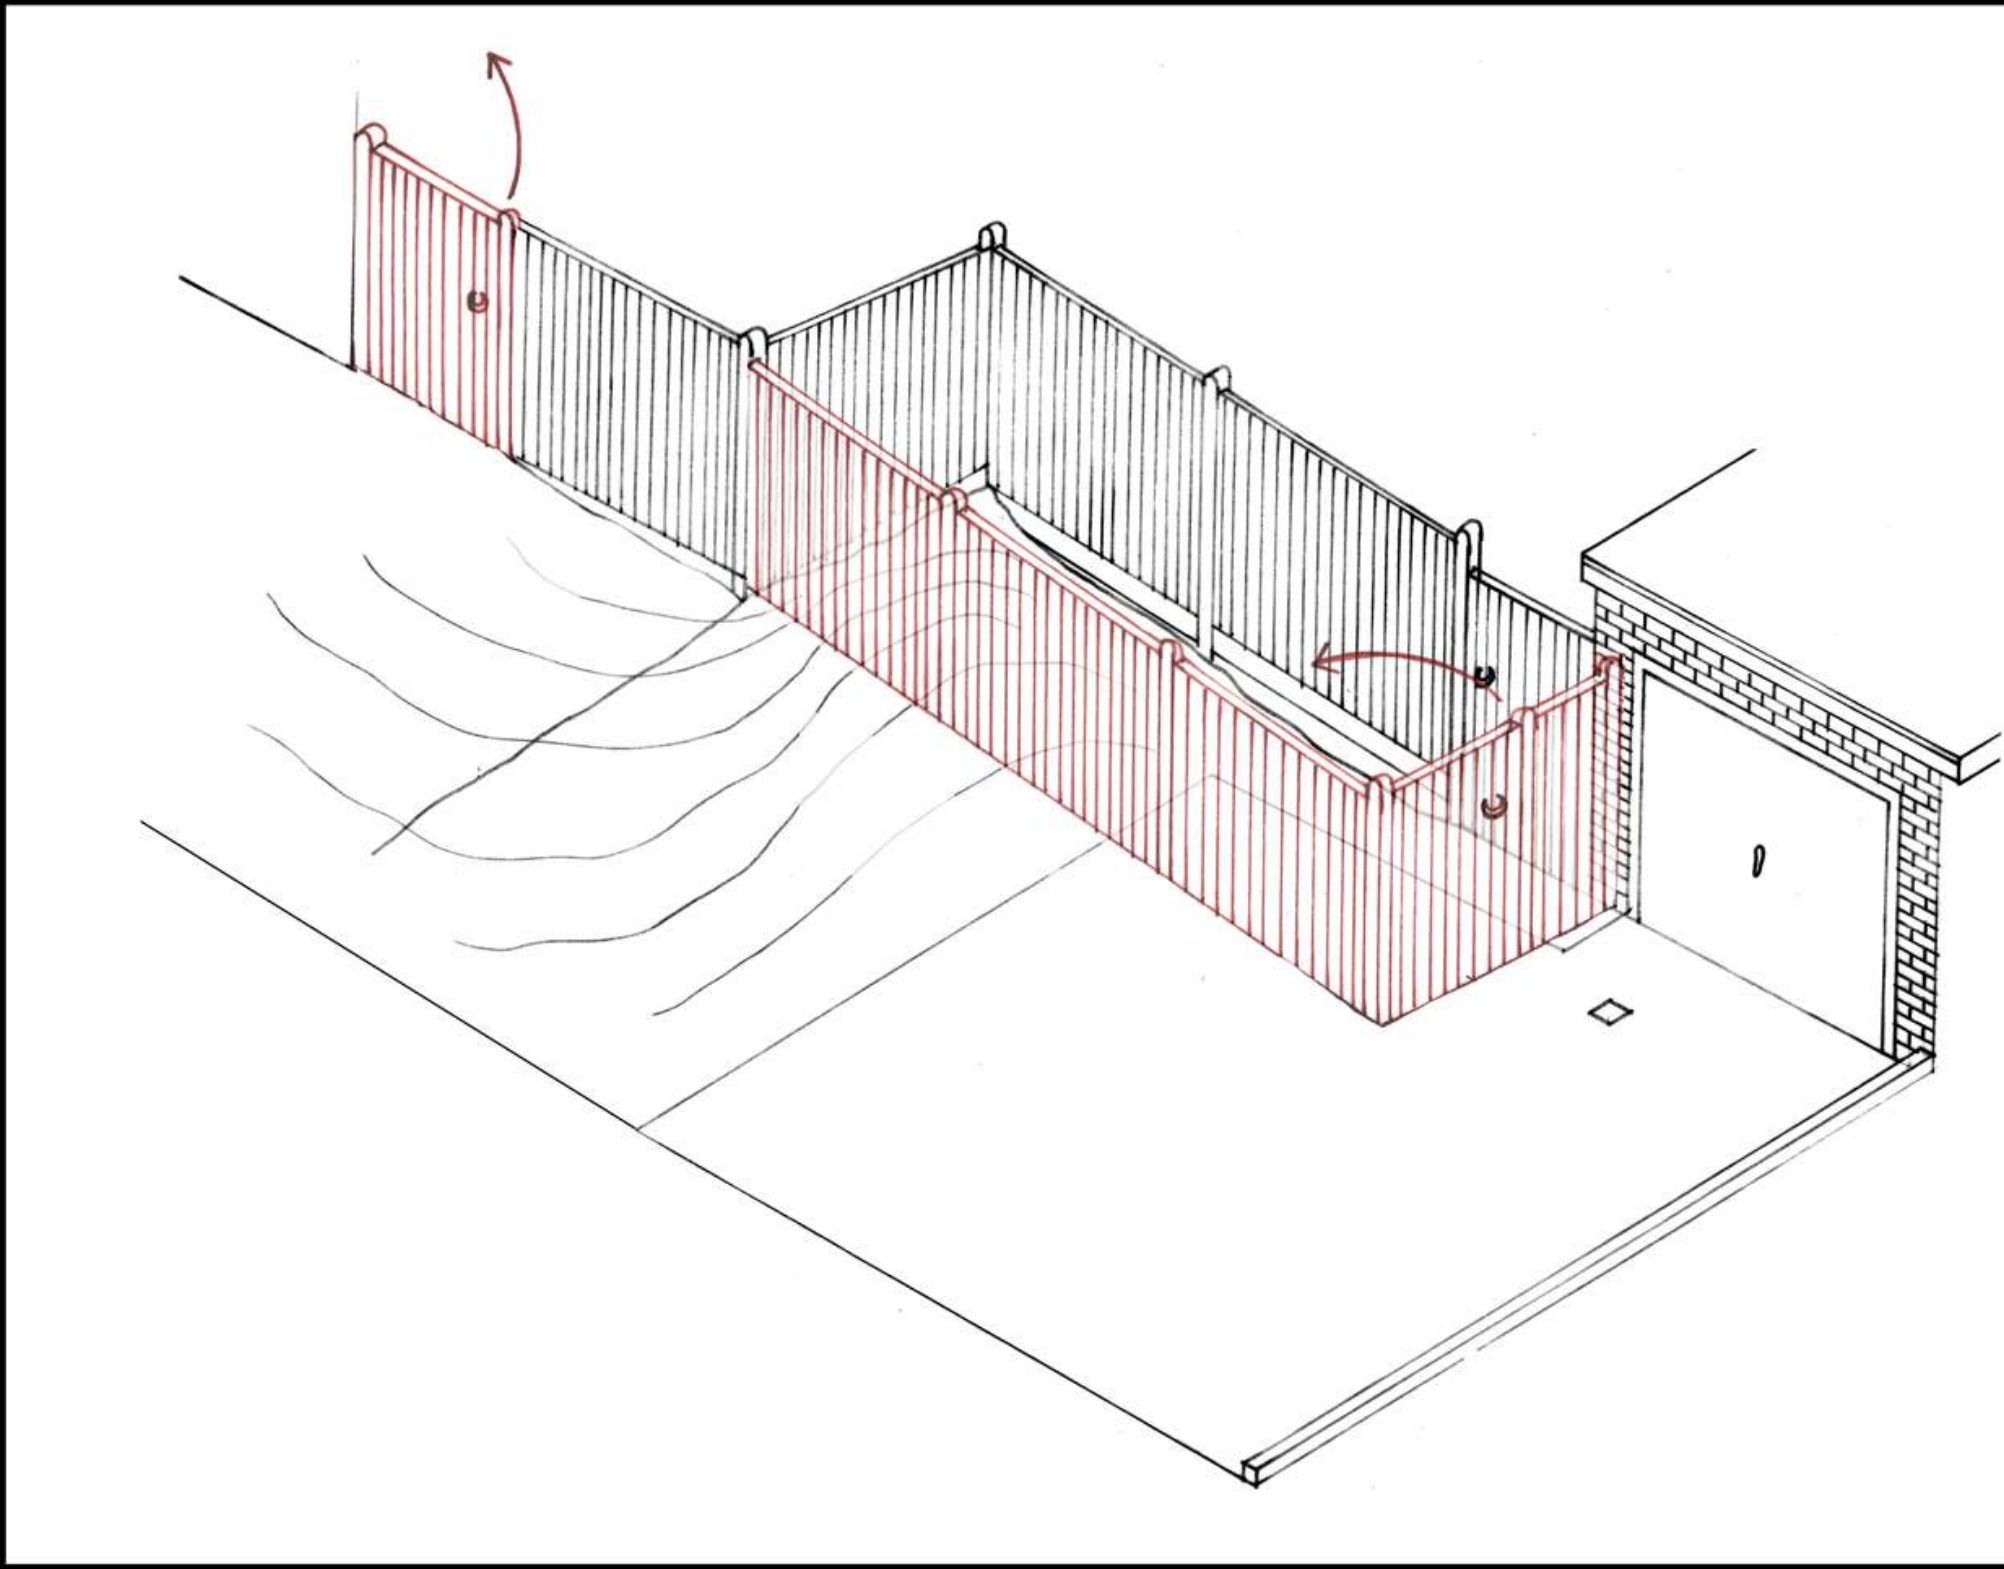

PERSPECTIVE ELEVATION OF EXISTING SITE
SCALE 1:50

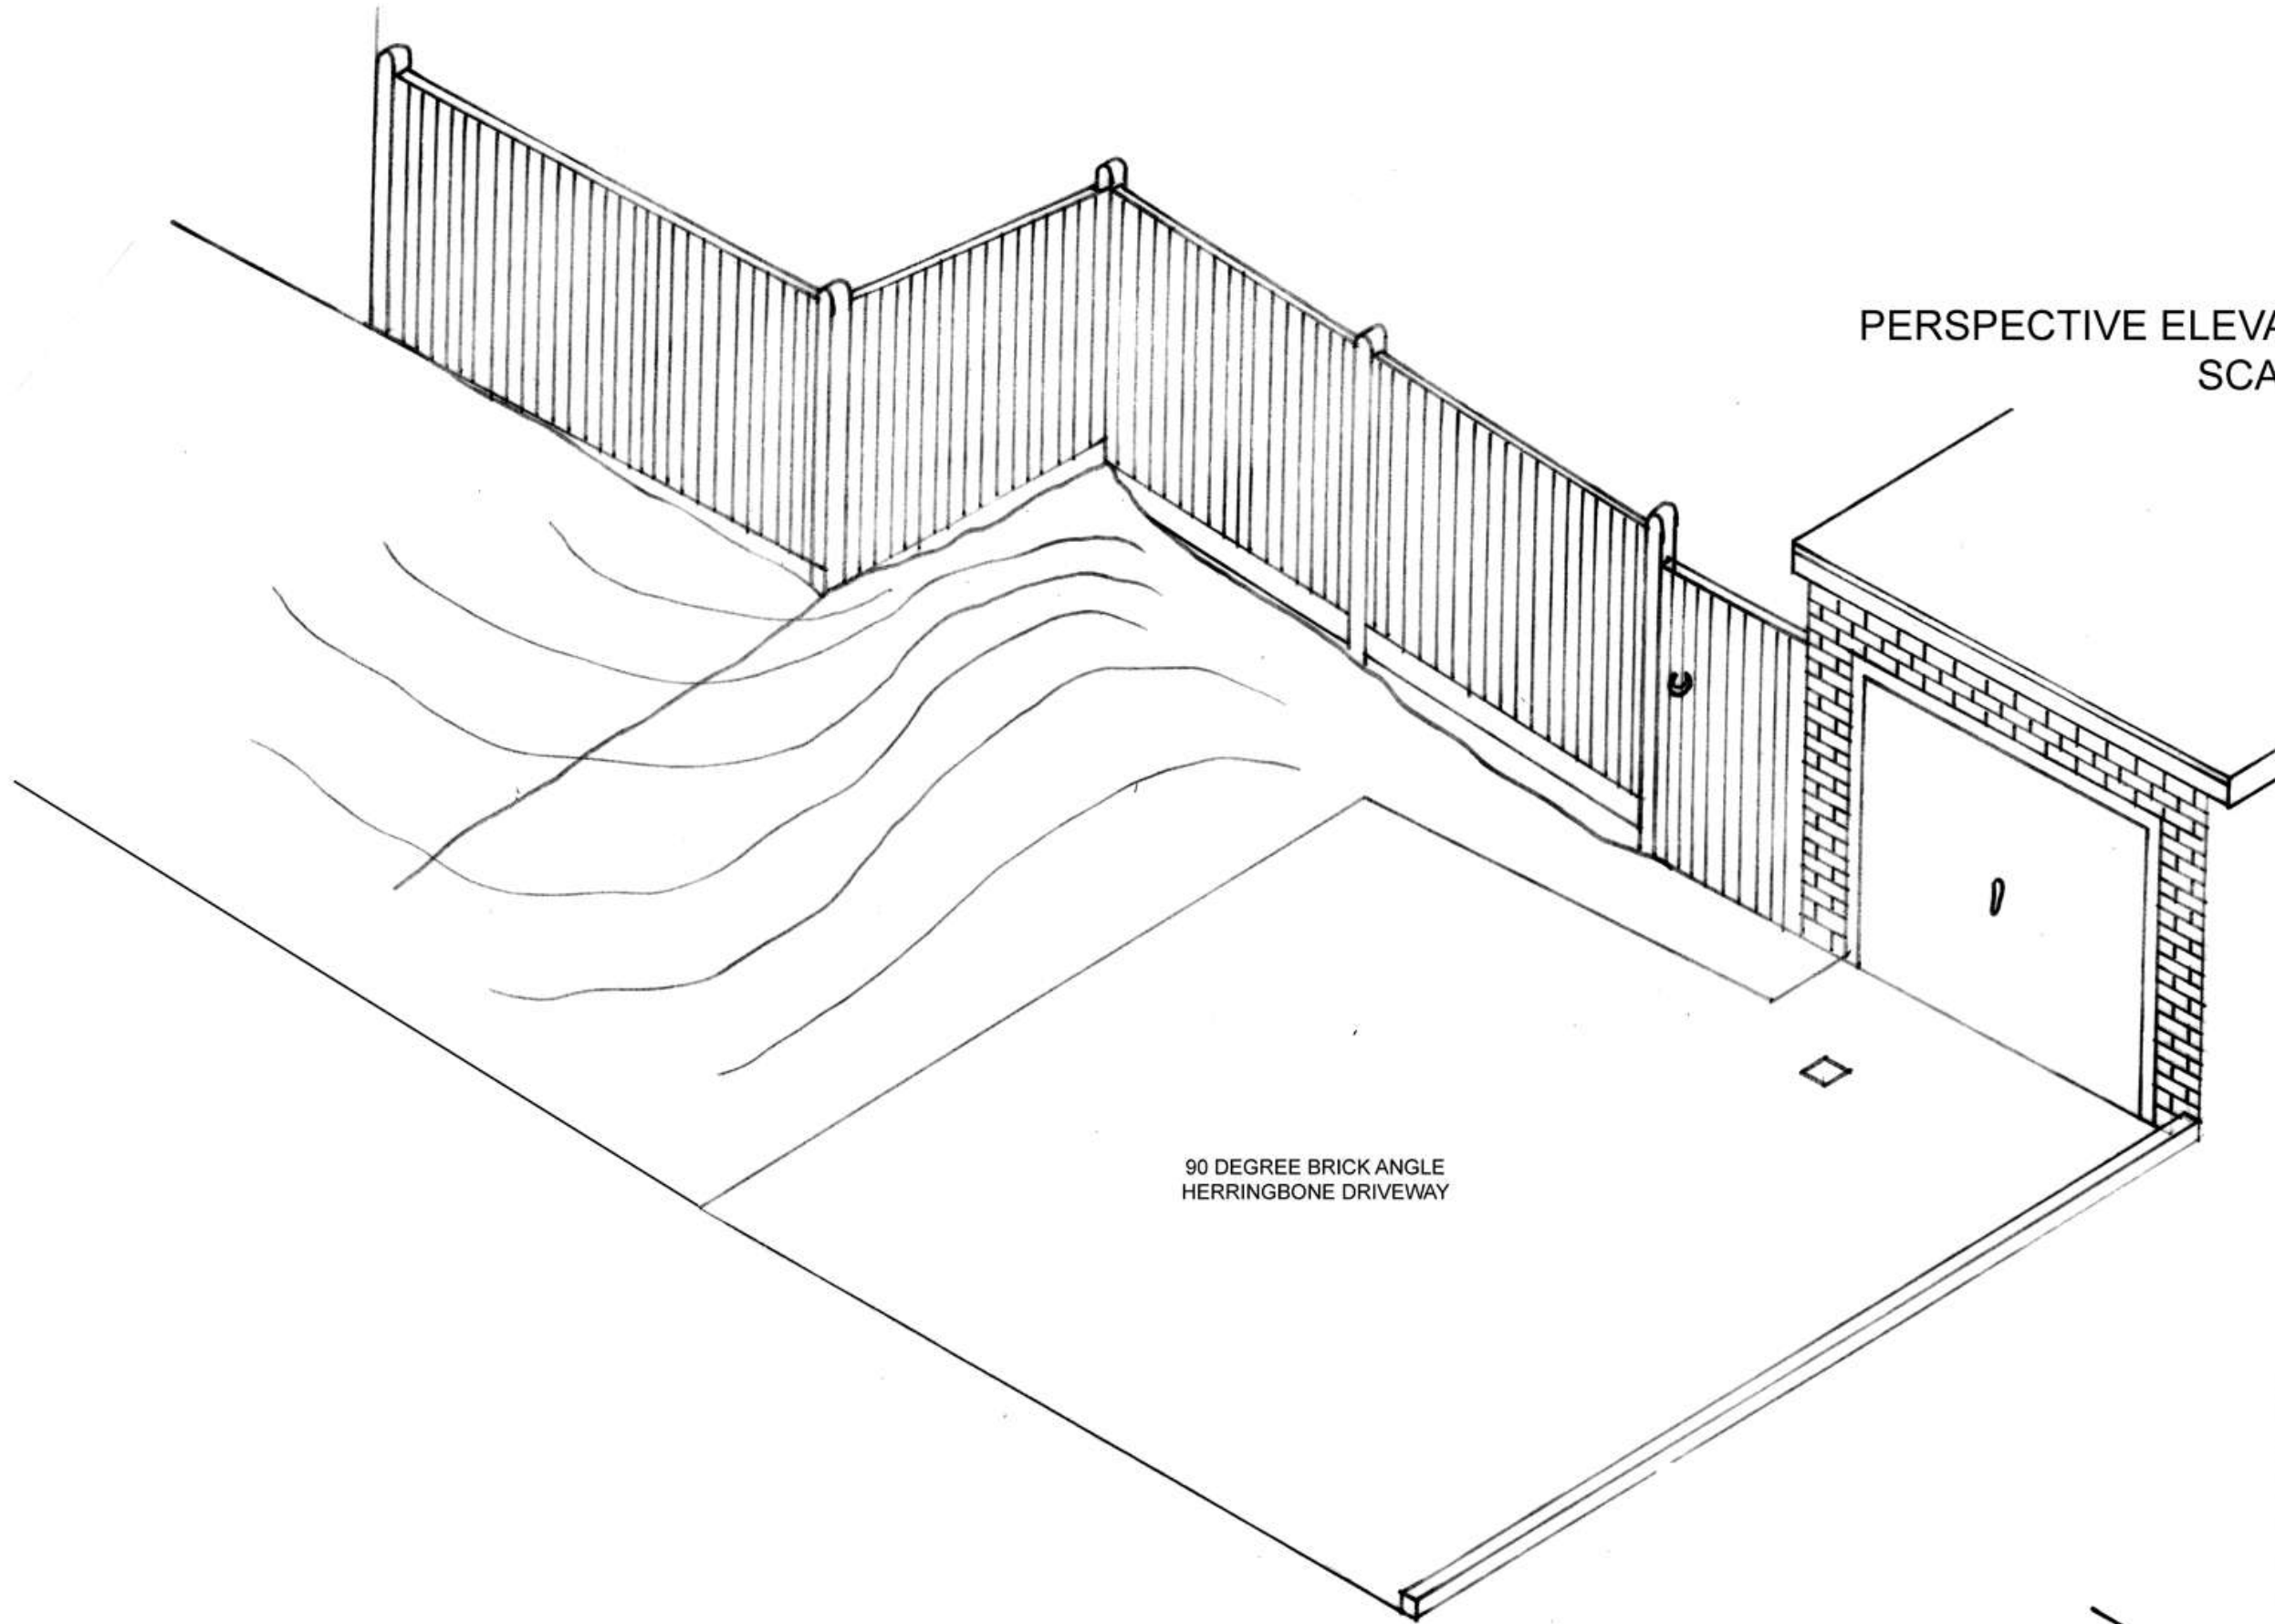

90 DEGREE BRICK ANGLE
HERRINGBONE DRIVEWAY

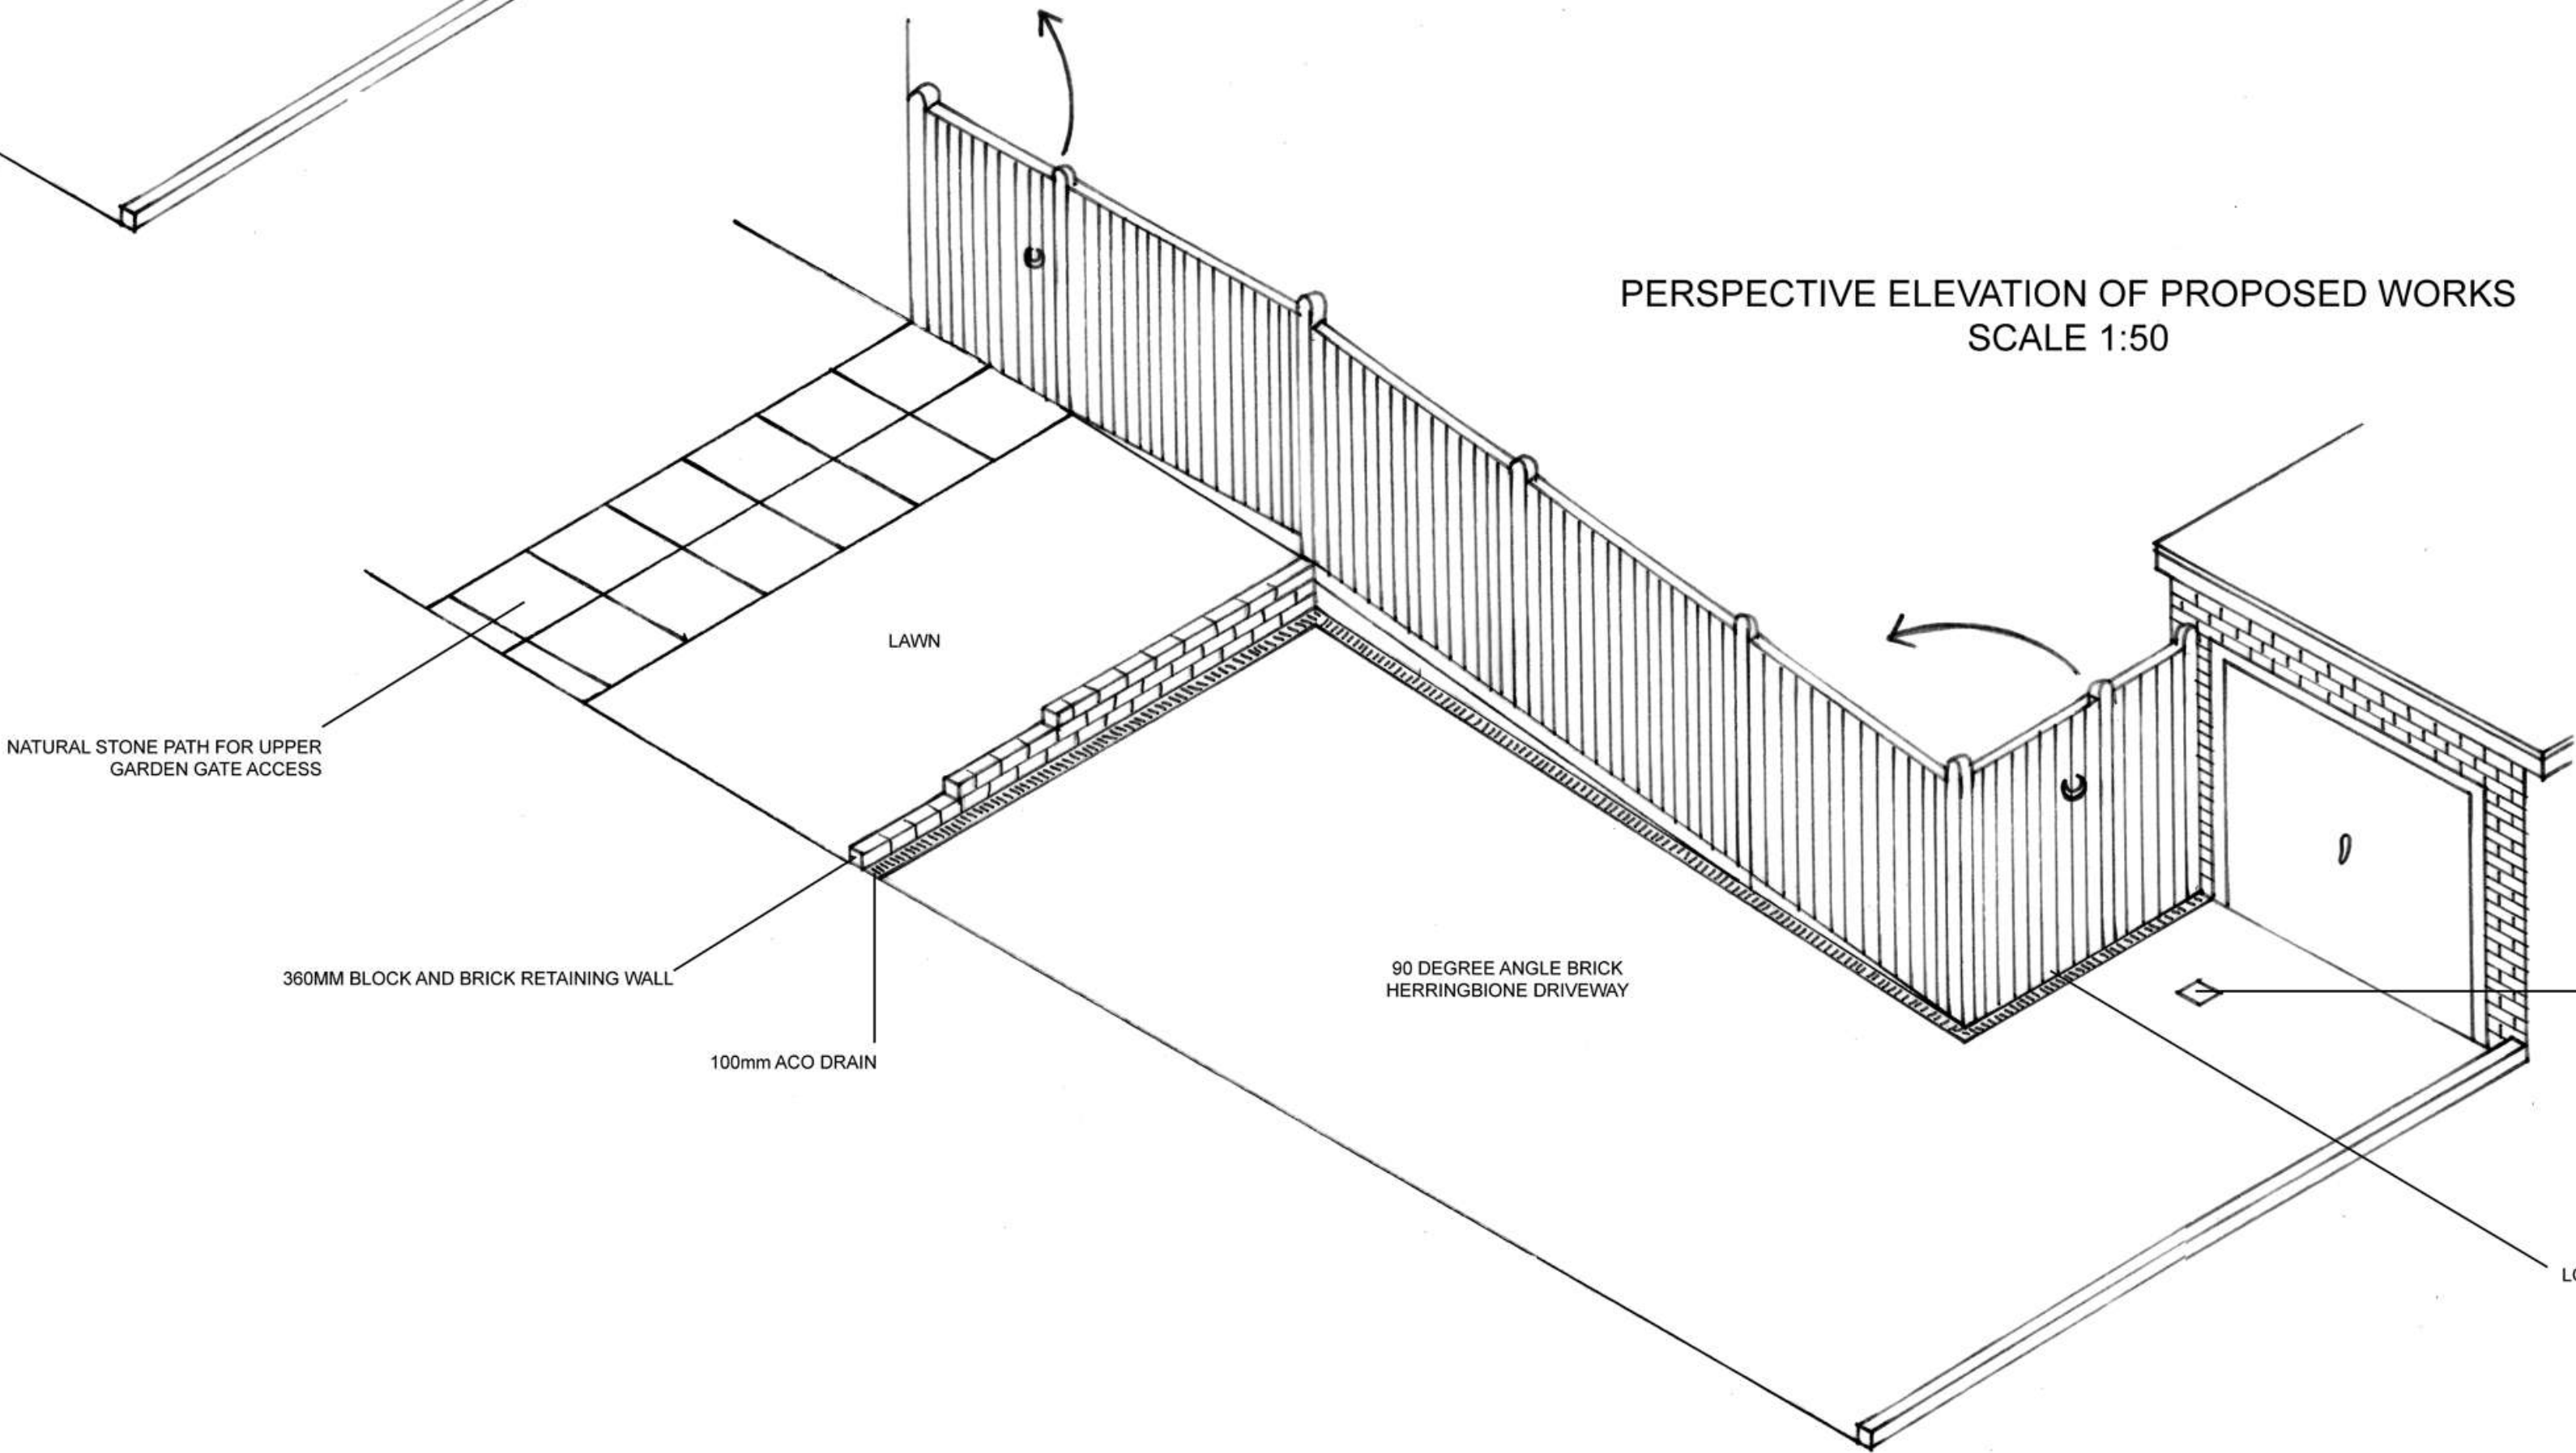

PERSPECTIVE ELEVATION OF PROPOSED WORKS
SCALE 1:50

NATURAL STONE PATH FOR UPPER
GARDEN GATE ACCESS

360MM BLOCK AND BRICK RETAINING WALL

100mm ACO DRAIN

LAWN

90 DEGREE ANGLE BRICK
HERRINGBONE DRIVEWAY

GULLY DRAIN FOR SURFACE WATER
AND RUNOFF FROM DRIVEWAY

LOWER GARDEN ACCESS