
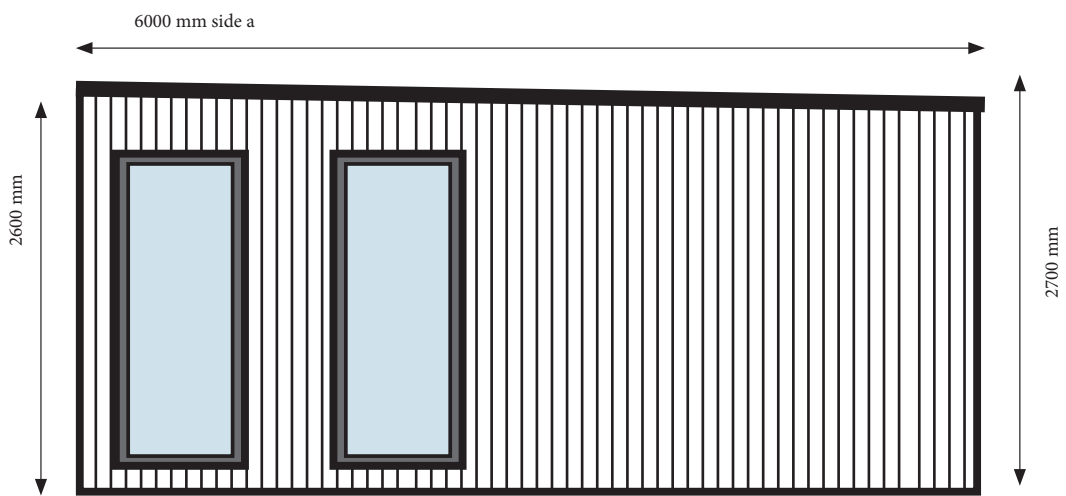
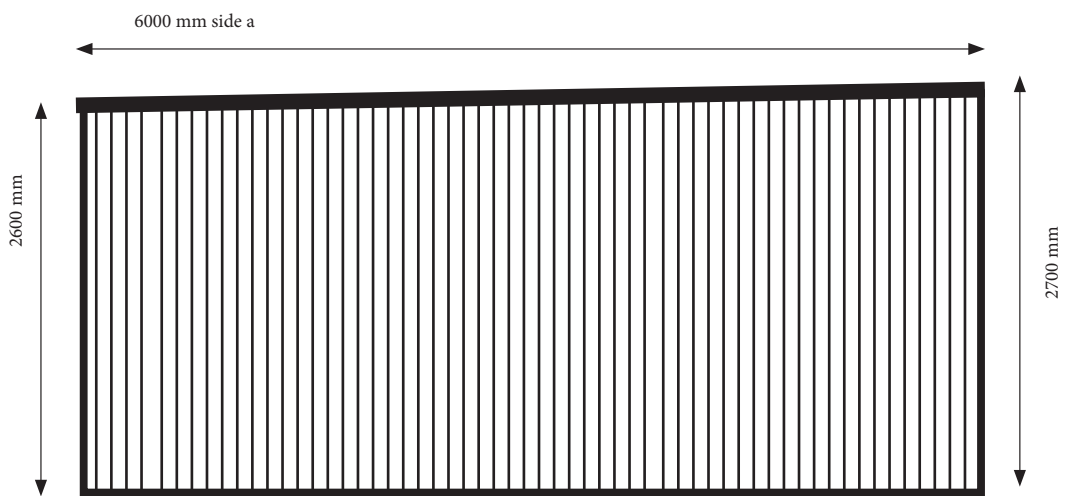
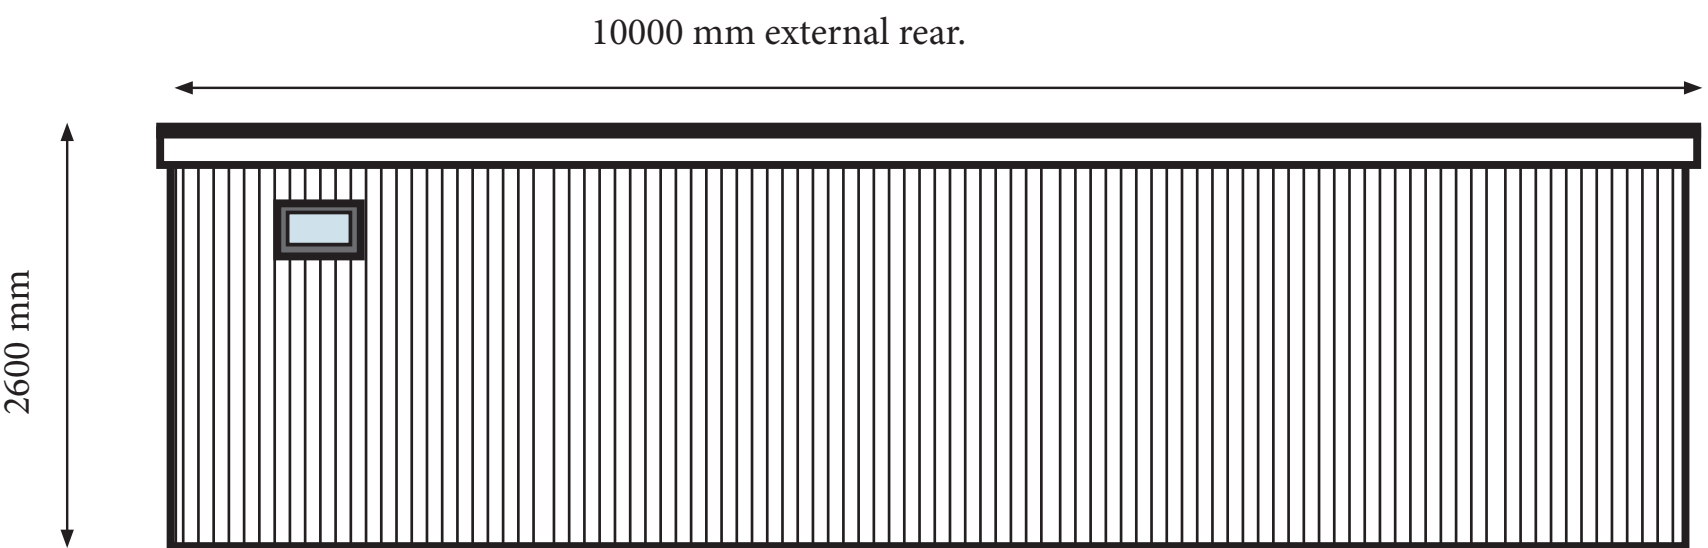
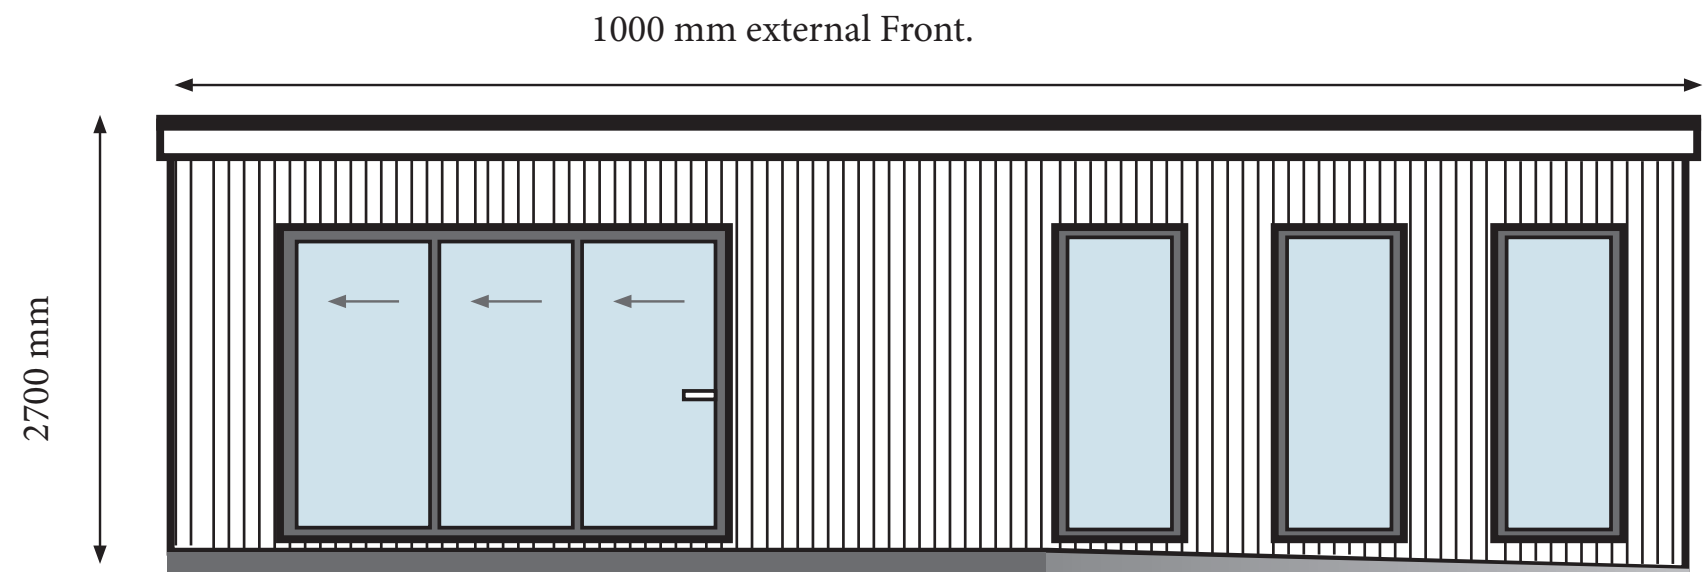


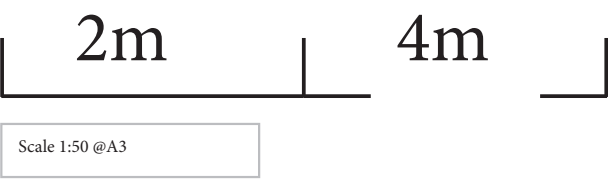

Heaight Measurements taken from top of groundscrew to top of studio

Existing & Proposed Elevations