

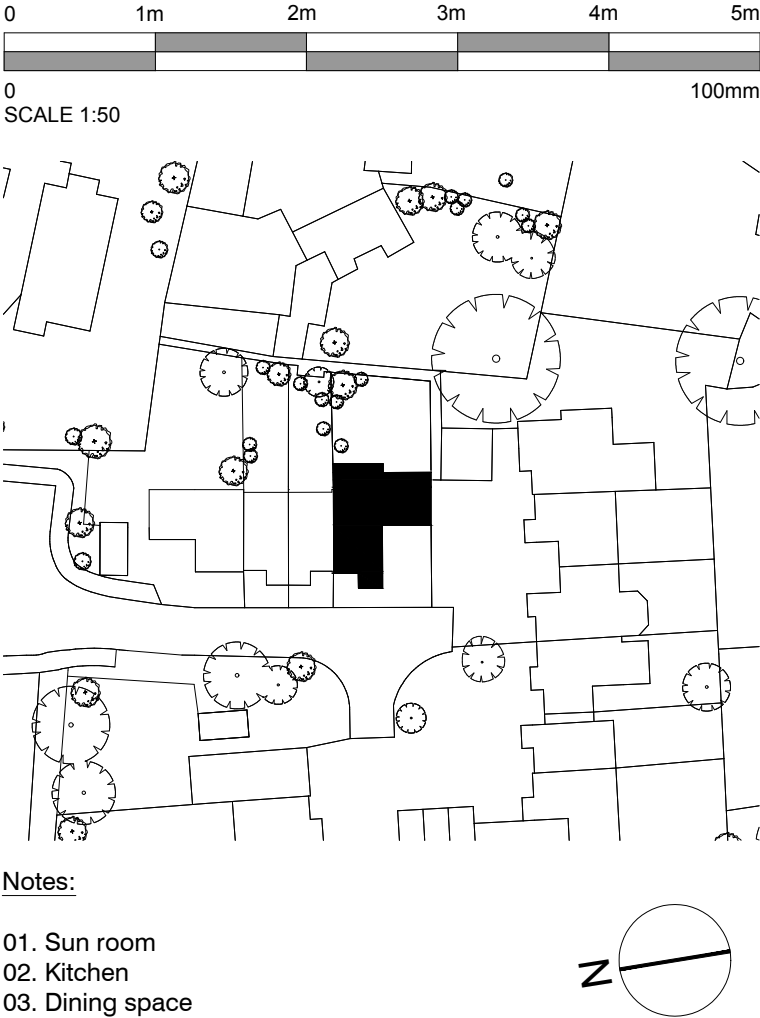


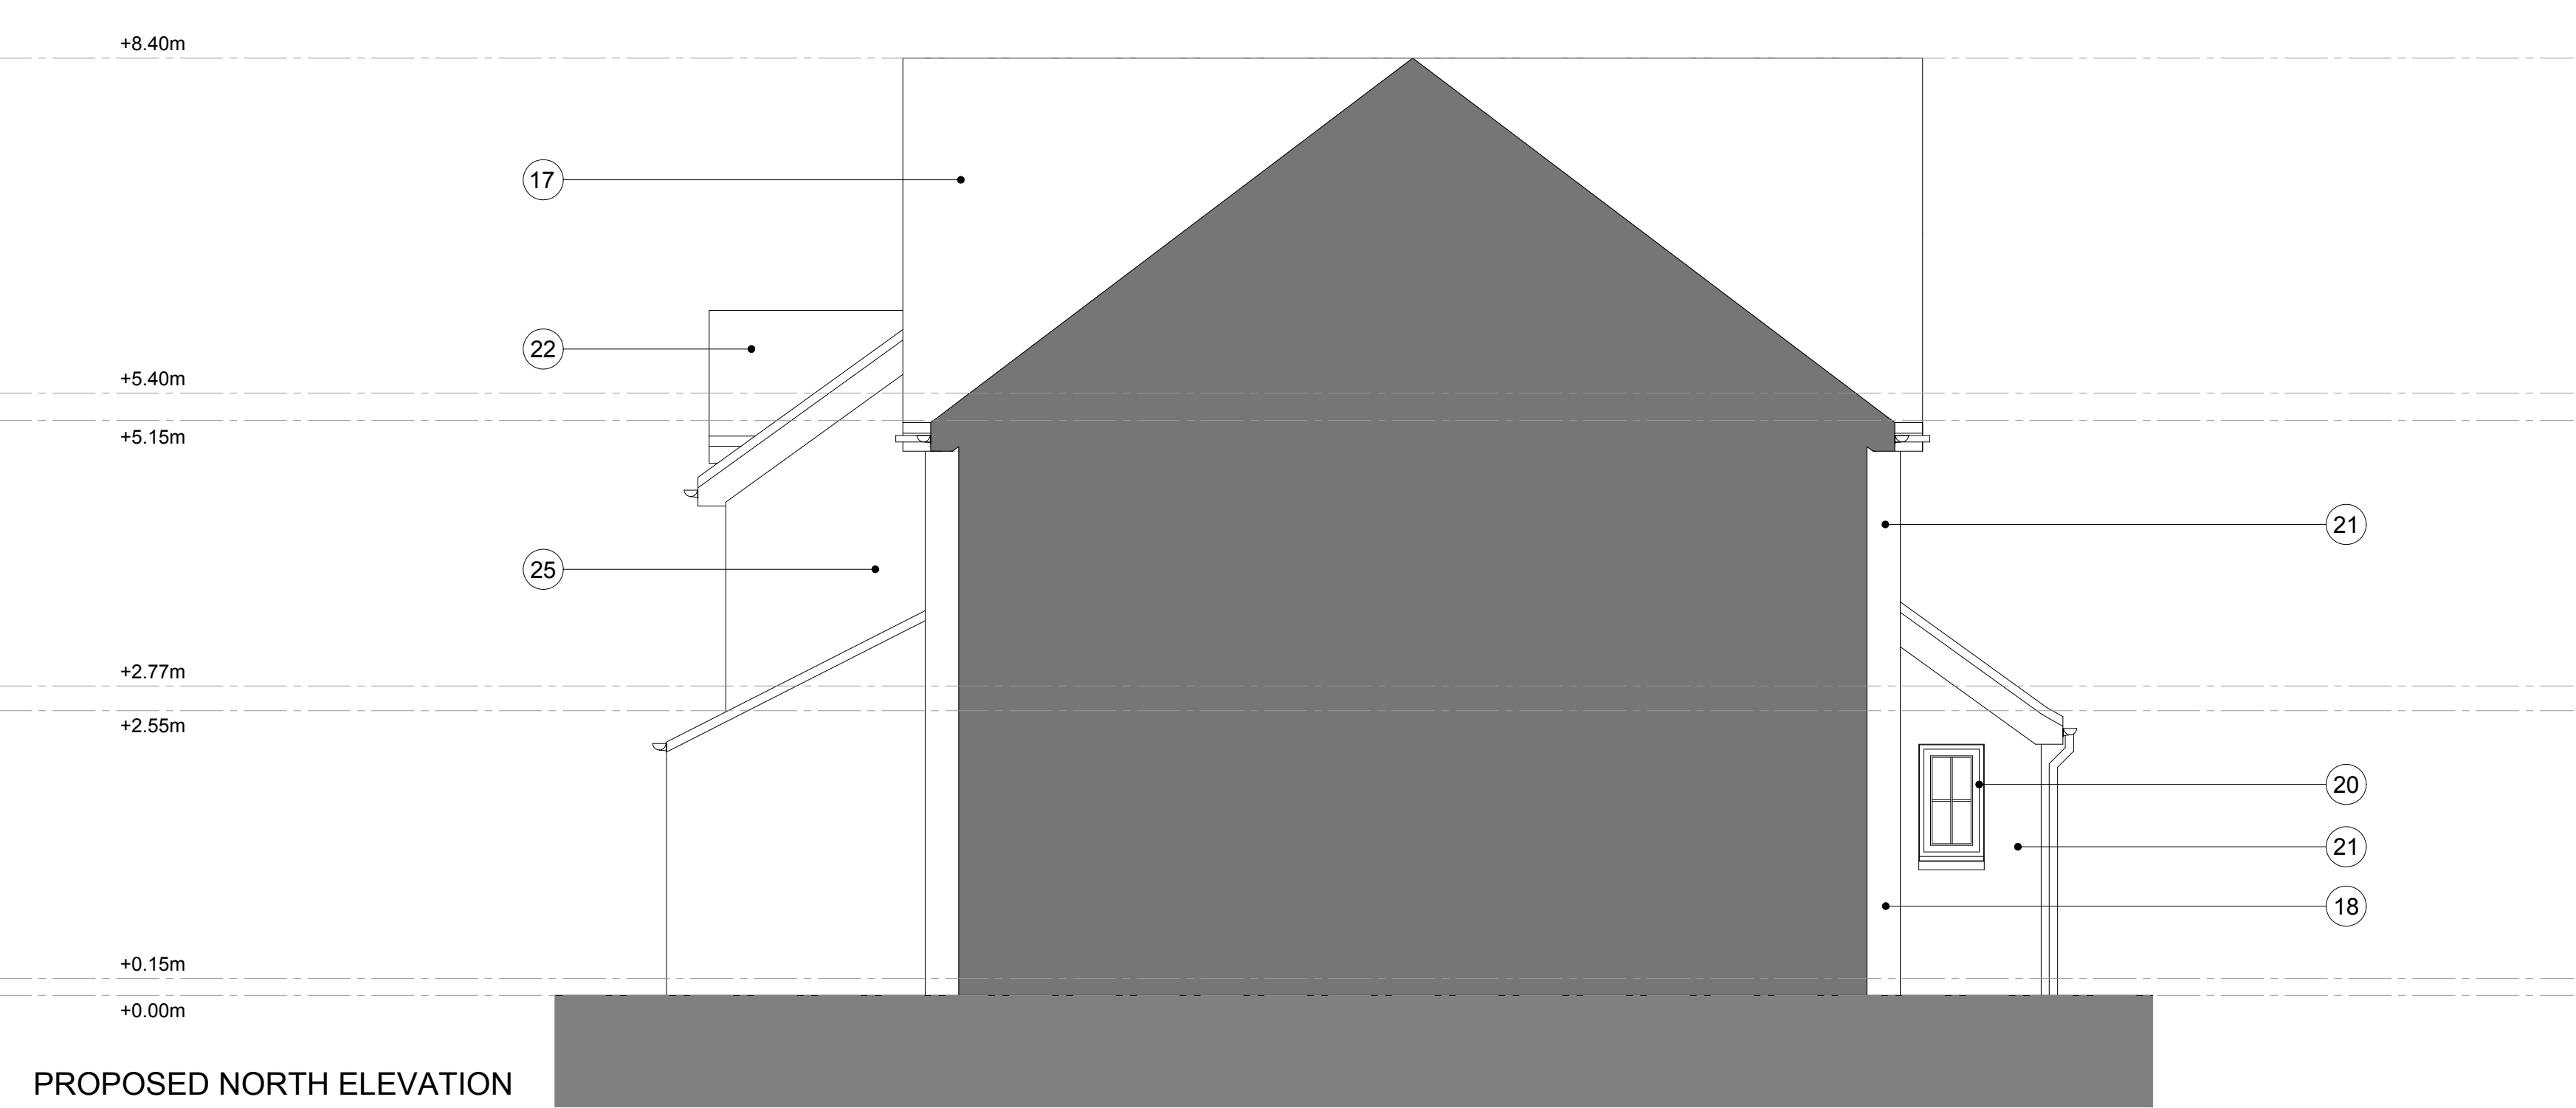

- Notes:
- 01. Sun room
 - 02. Kitchen
 - 03. Dining space
 - 04. Garage
 - 05. Living space
 - 06. Entrance hall/stairwell
 - 07. W/C
 - 08. Double bedroom
 - 09. Existing single bedroom
 - 10. Landing
 - 11. Existing master bedroom
 - 12. Family bathroom
 - 13. New single bedroom
 - 14. New stairwell & landing
 - 15. New master bedroom
 - 16. New ensuite

Materials:

- 17. Existing plain clay tile roof
- 18. Existing running brickwork with header course
- 19. Existing plain clay tiled gable
- 20. Existing white UPVC window
- 21. Existing white render
- 22. New plain clay tile roof to match existing
- 23. New lead lined dormer
- 24. New white UPVC window to match existing
- 25. New running brickwork to match existing
- 26. New white render to match existing

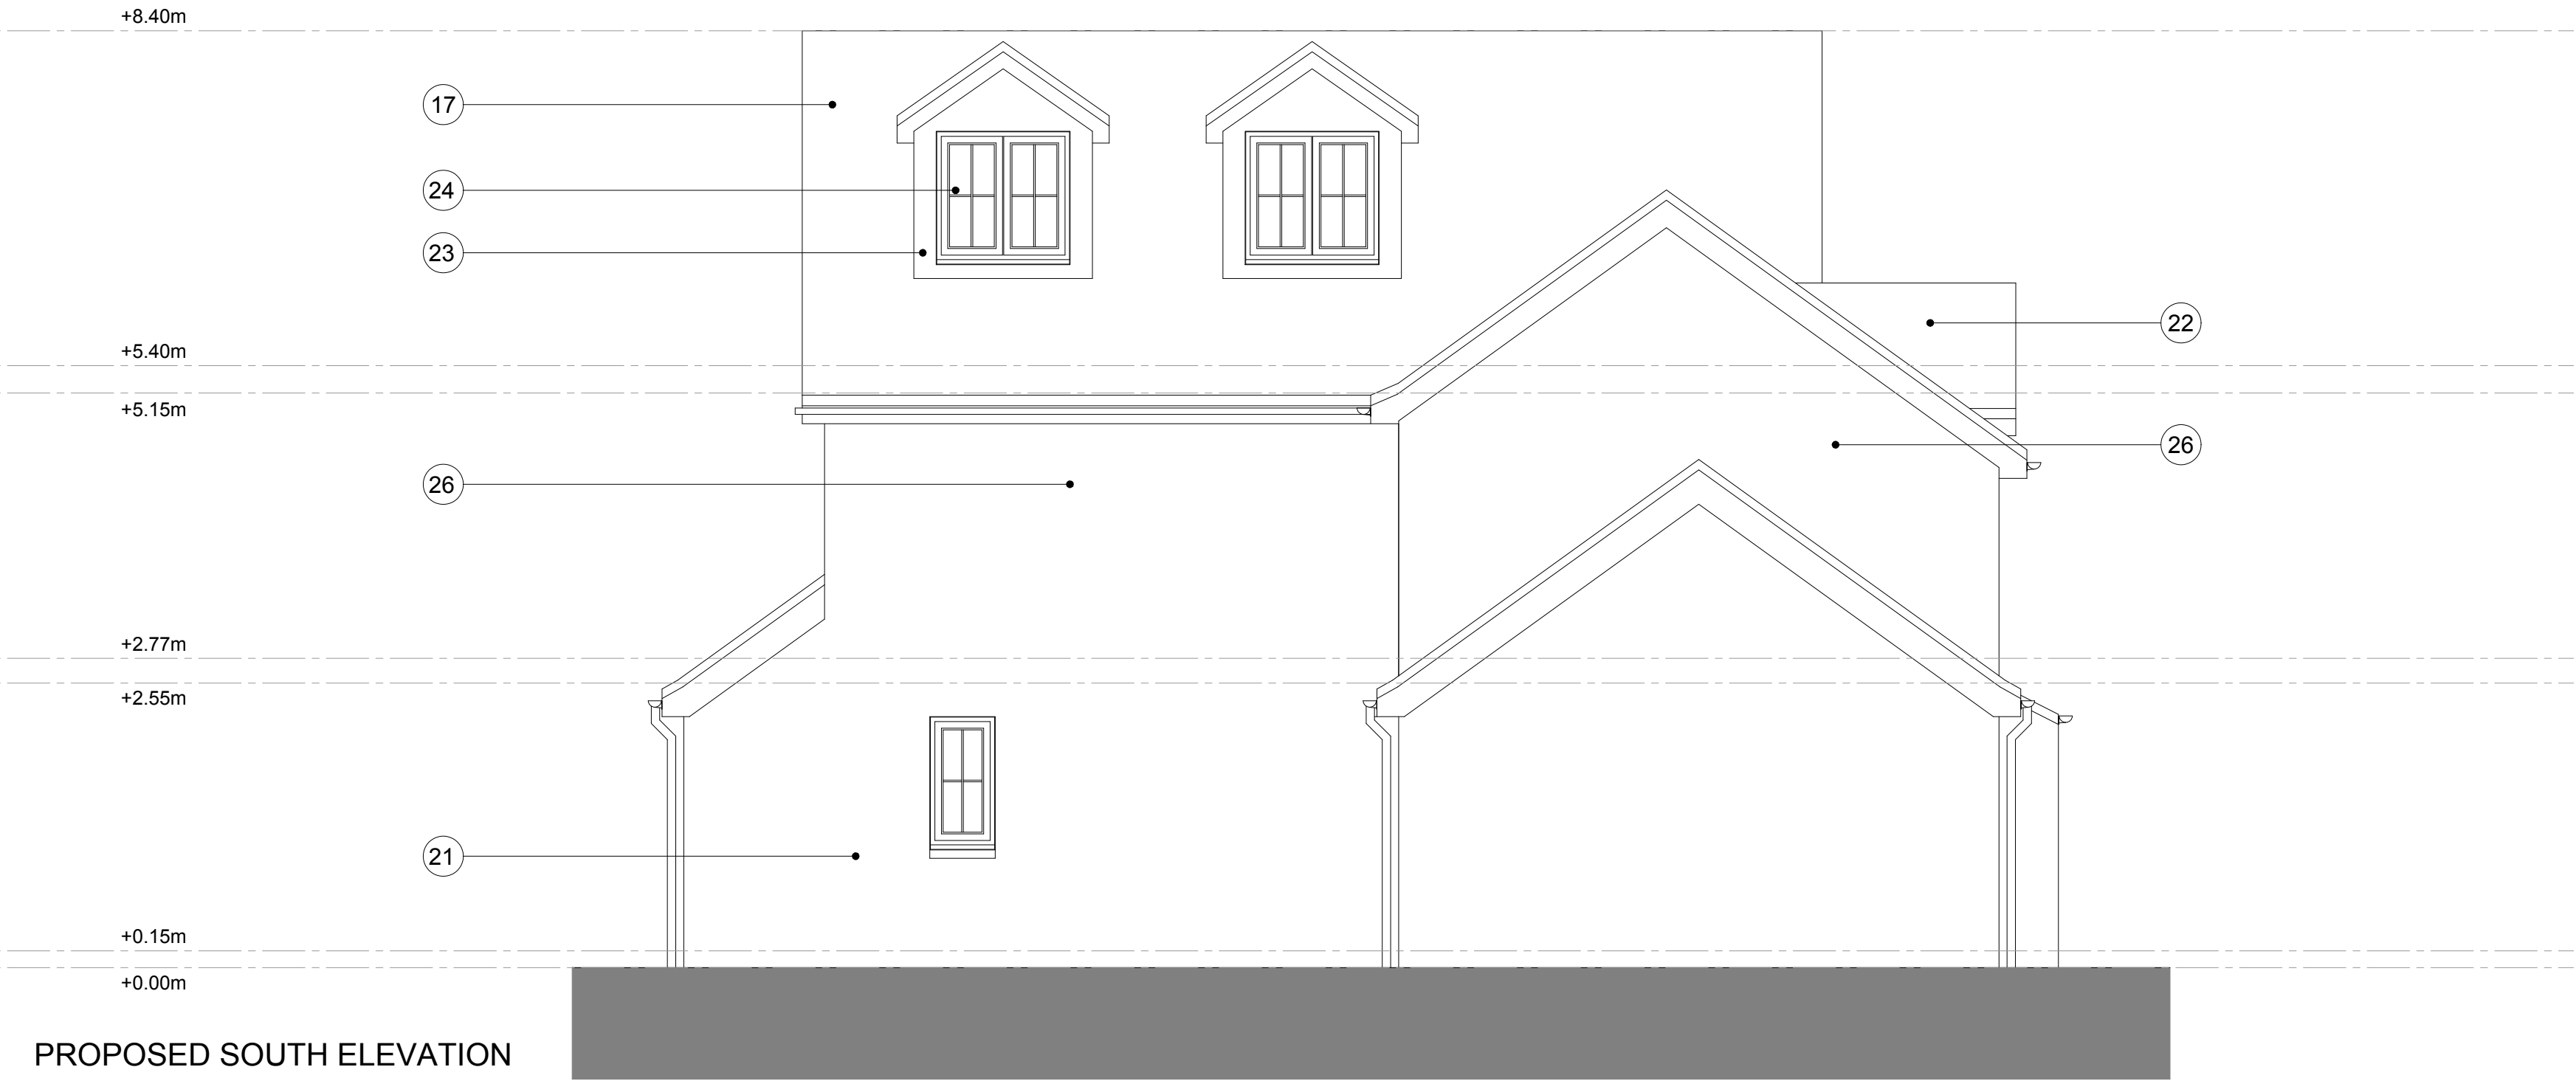

Rev.	Date	Detail
A	03.12.23	Revised Planning Issue
-	19.03.23	Planning Issue
Status		
PLANNING		
AT ATELIER T & B		
Tel: 07384 505240 mail: info@ateliertb.co.uk www.ateliertb.co.uk		
Client		
DENNIS JORGENSEN		
Project Title		
4 SMUGGLERS END, HANDCROSS, WEST SUSSEX, RH17 6BQ		
Drawing Title		
PROPOSED ELEVATIONS		
Scale:	Date	Drawn
1:50 A2	Mar 2023	TMA
Drawing No.	Rev.	
AT - 046 - P16	A	
The copyright in this document and design is confidential to and the property of Atelier T&B Limited		