



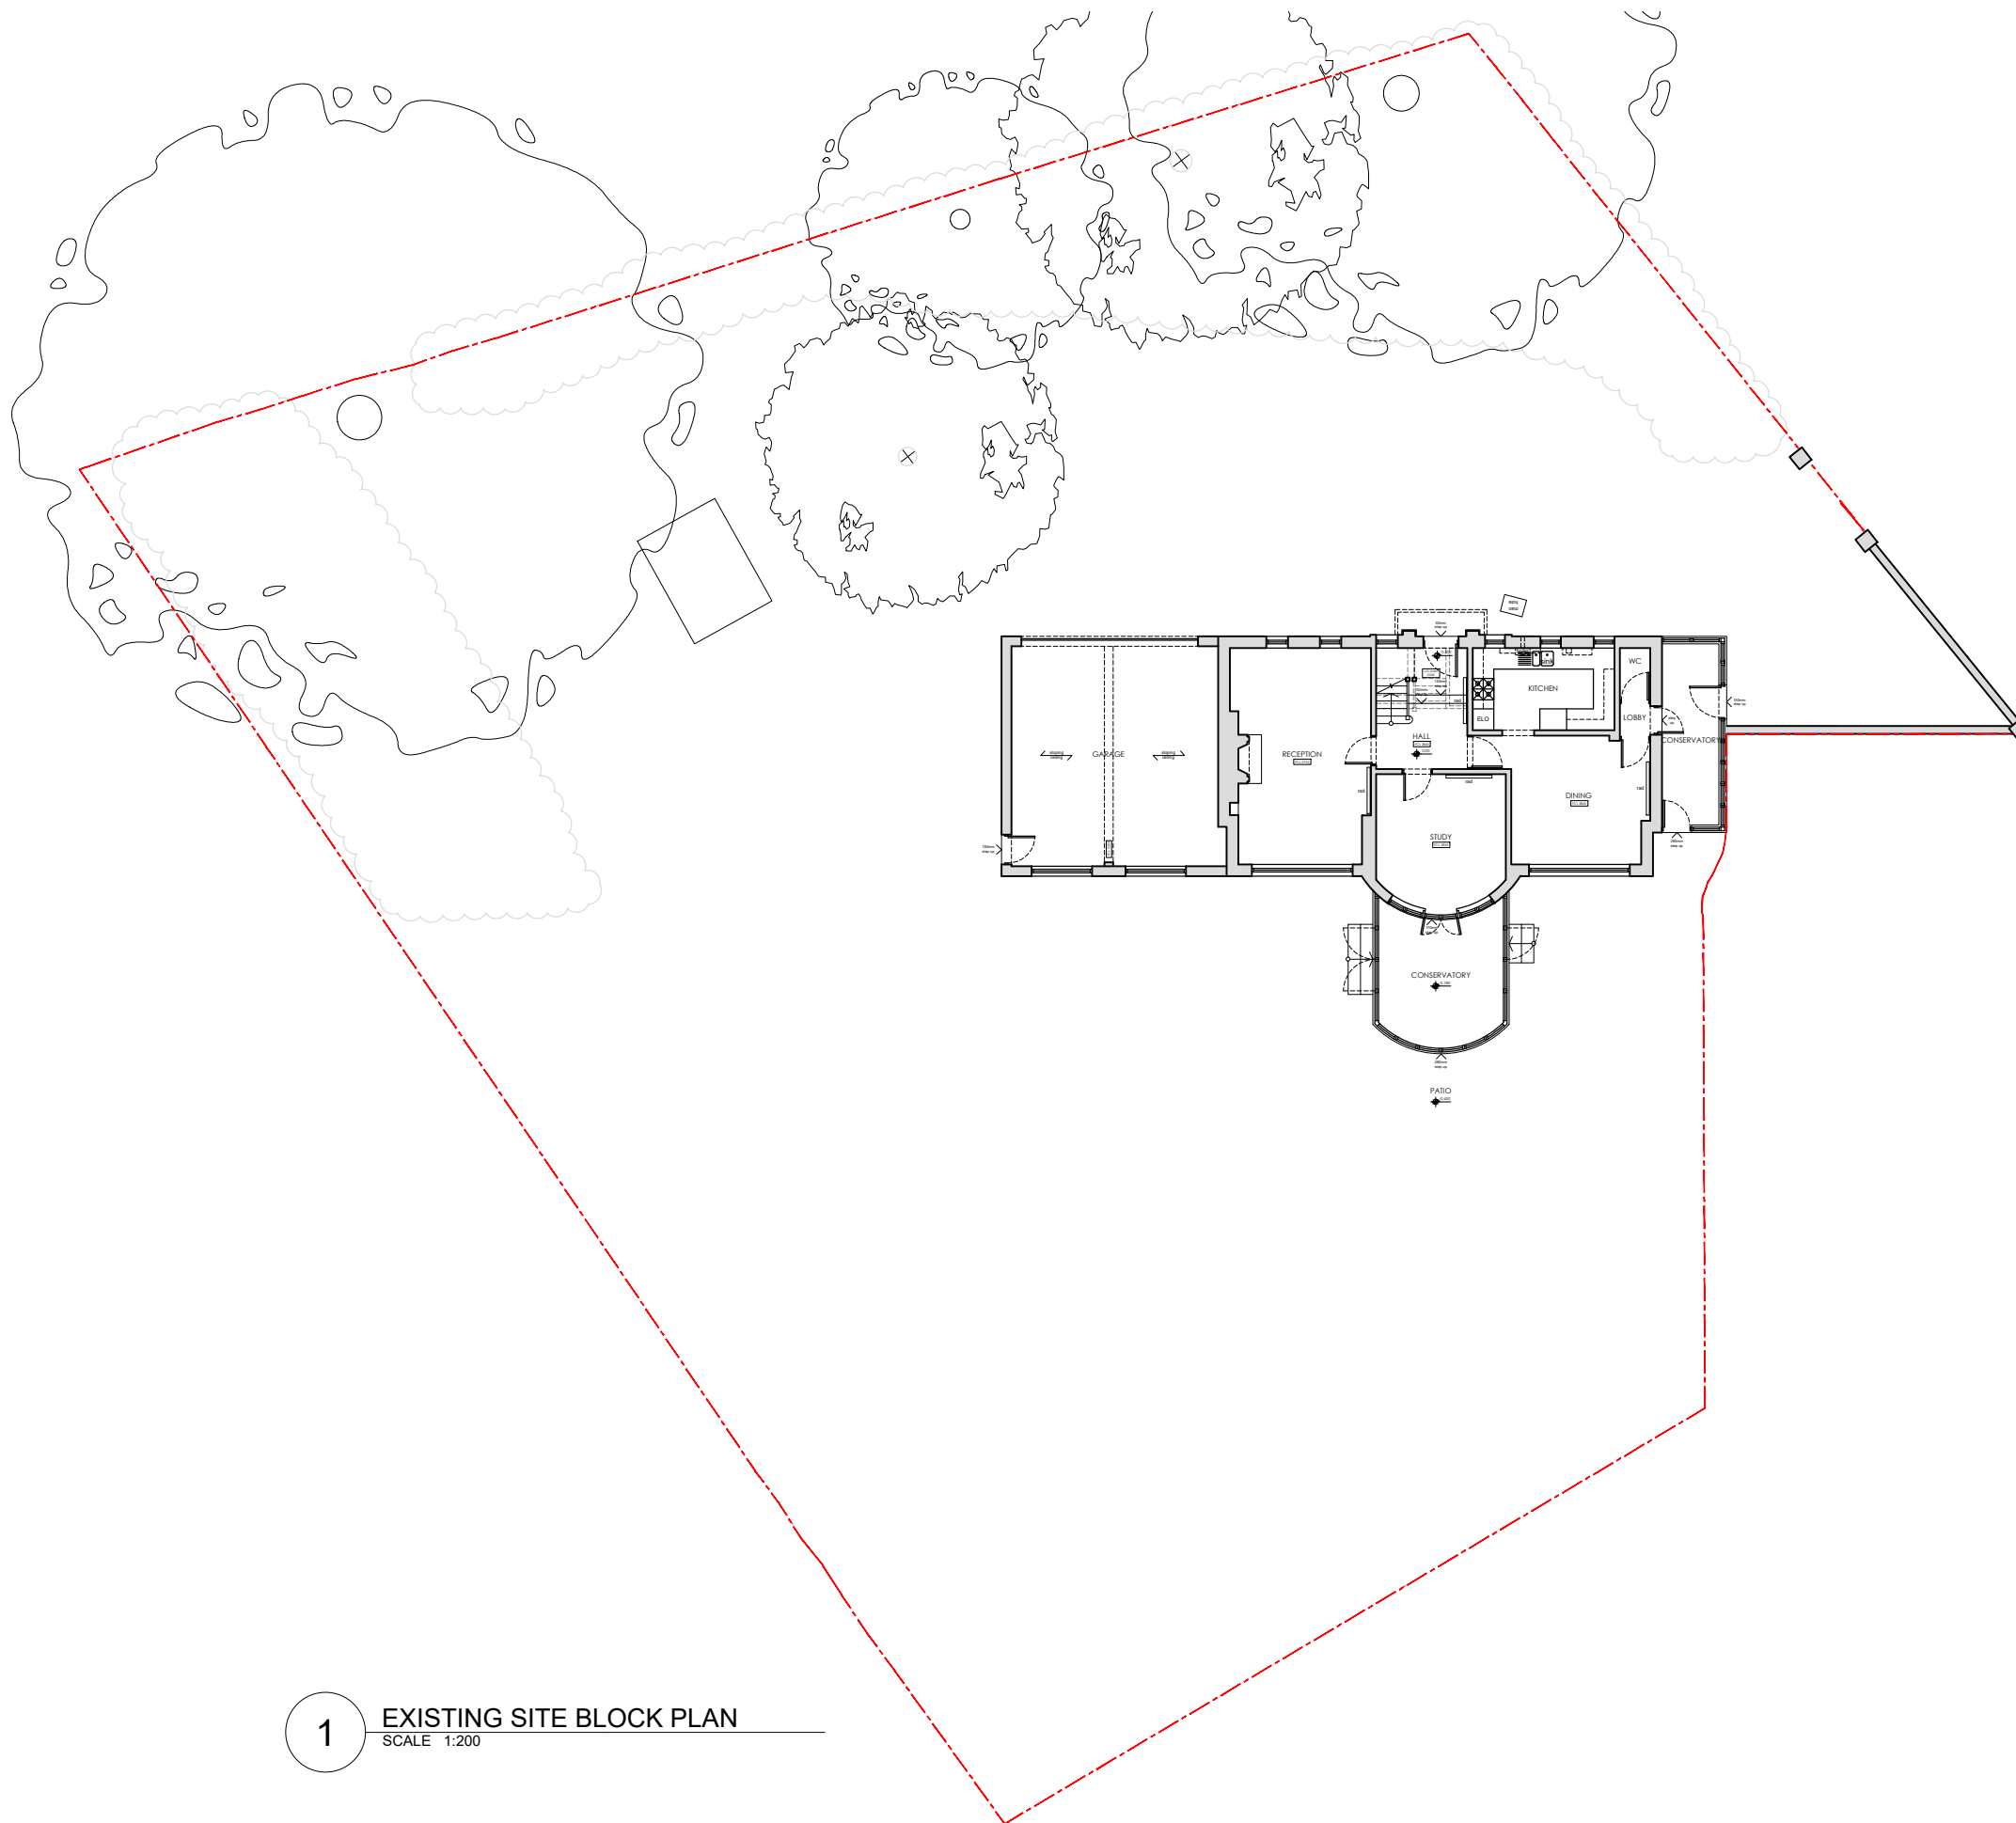

1 EXISTING SITE BLOCK PLAN
SCALE 1:200

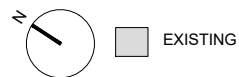

REVISIONS

STATUS		PROJECT	
EXISTING		TY GWILYM, WORSTED LANE	
		TITLE	
		EXISTING SITE BLOCK PLAN	
SCALE	DATE	DRAWING NUMBER	REV
1:200	23.04.2026	001	*

VICTORIA MUSTARD ARCHITECT

135 Crawley Down Road, Felbridge, East Grinstead RH19 2PS
Mob 07779 245 093 vicki@victoriarmustardarchitects.com